


21 Poppy way

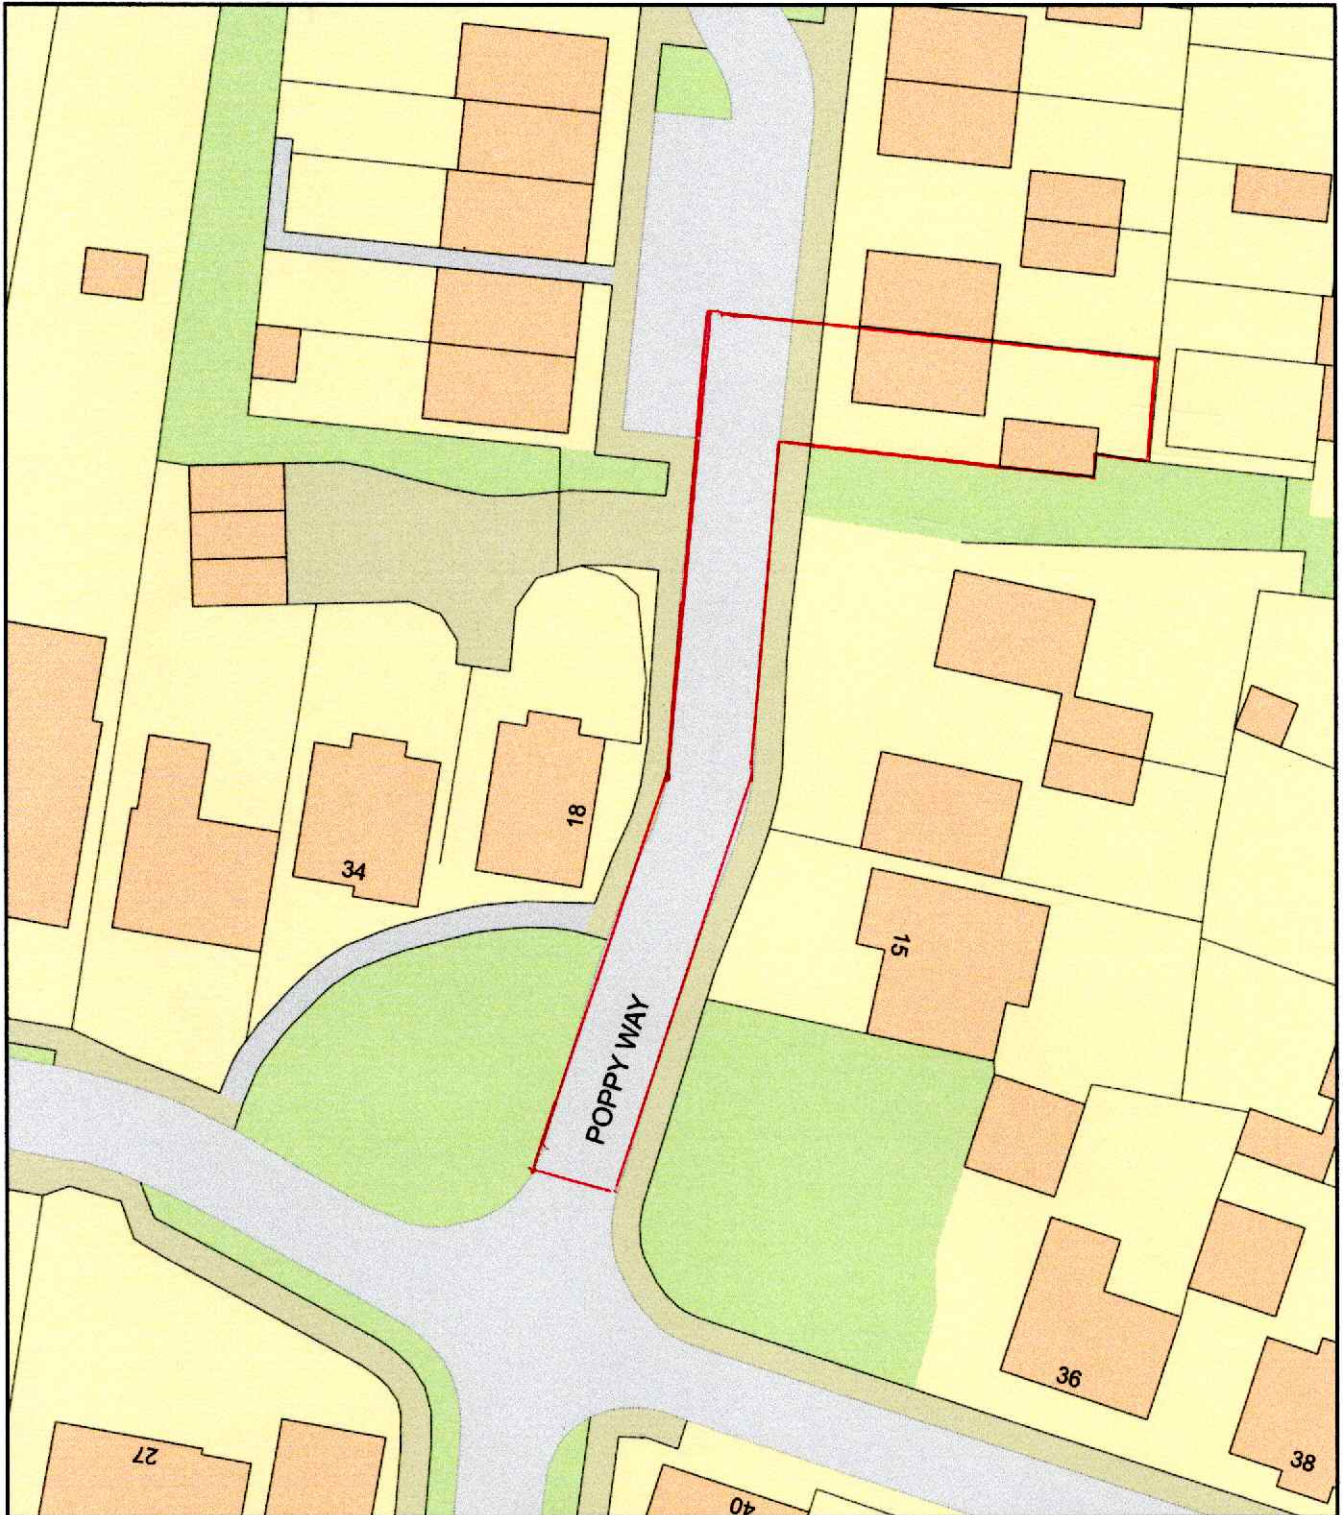

0 20
Metres



Plan Produced for: Mr & Mrs DcDermott-Roe

Date Produced: 10 Oct 2024

Plan Reference Number: TQRQM24284103946598

Scale: 1:500 @ A4