

Warblington Road Section
1 : 200

0m 4m 8m 12m 16m 20m
VISUAL SCALE 1:200

NOTES:

Dimensions to be checked on site before commencing work. Any discrepancies shall be reported to the architect immediately.

Do not scale from these drawings except for planning purposes.

Use figured dimensions only.


Where applicable this drawing is to be read in conjunction with other consultants' drawings.

THIS IS AN A1 SHEET


Rev	Description	Date
A	Planning Application	22-7-24
B	Rear Box Removed	10.10.24




Curlew Close Section
1 : 200

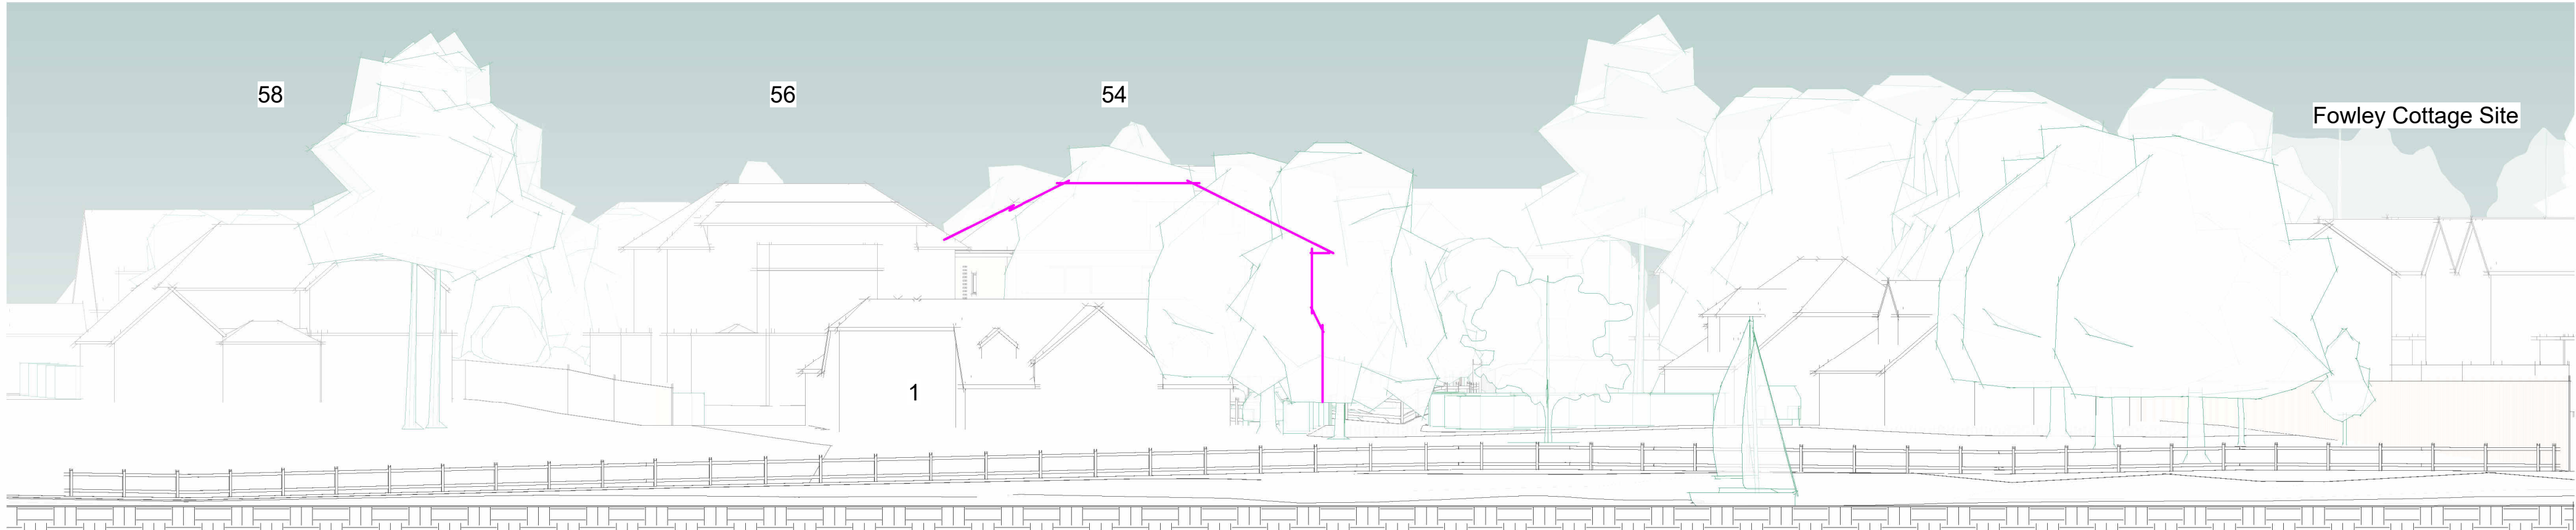

Shore Line Section - Aligned to Shore
1 : 200

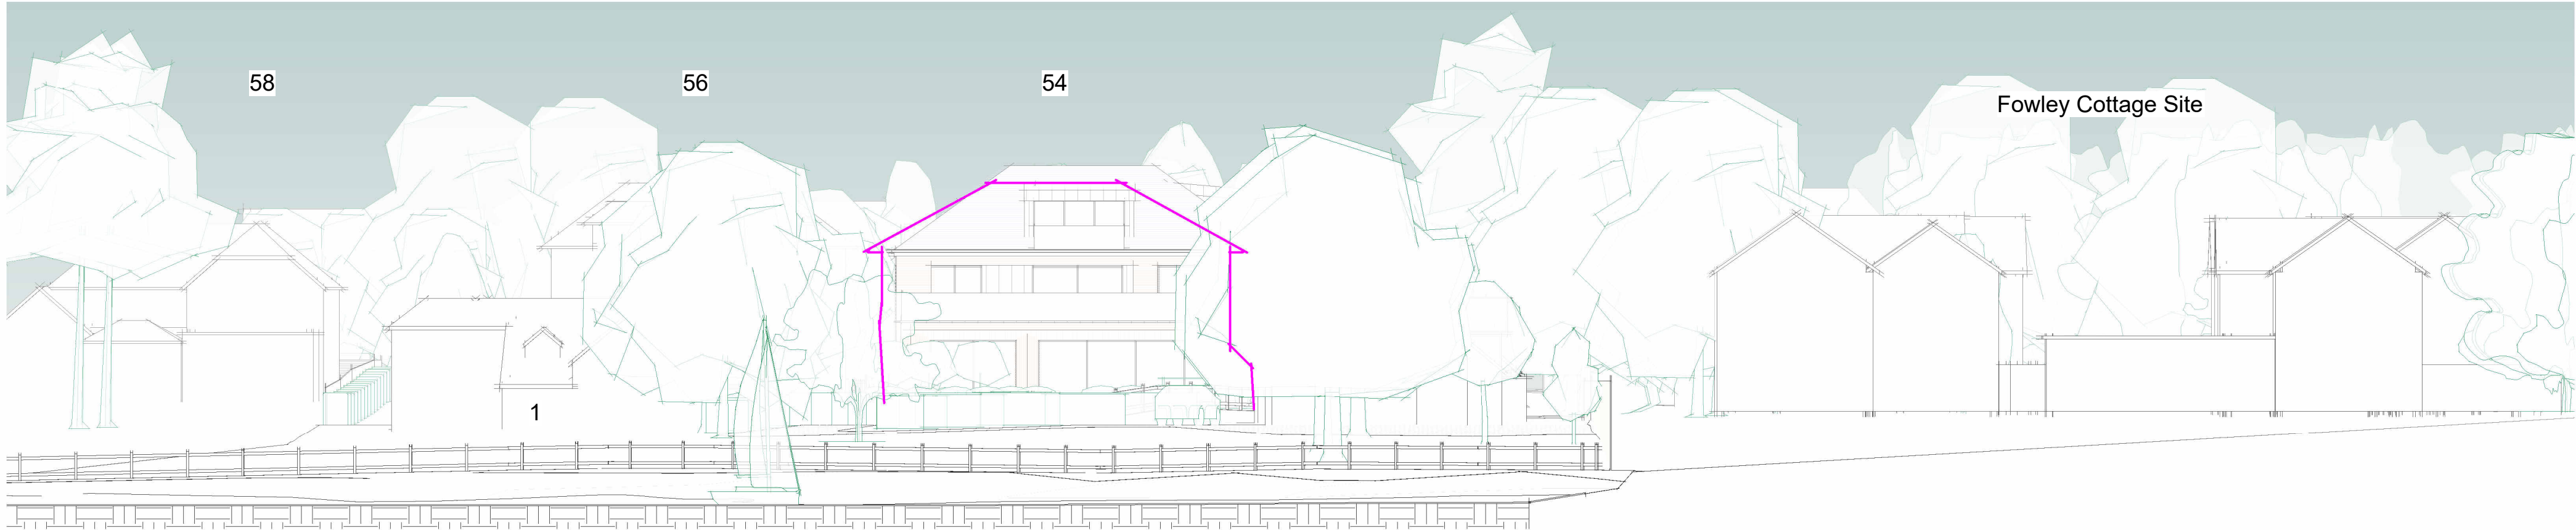


Shore Line Section - Aligned to Proposals
1 : 200

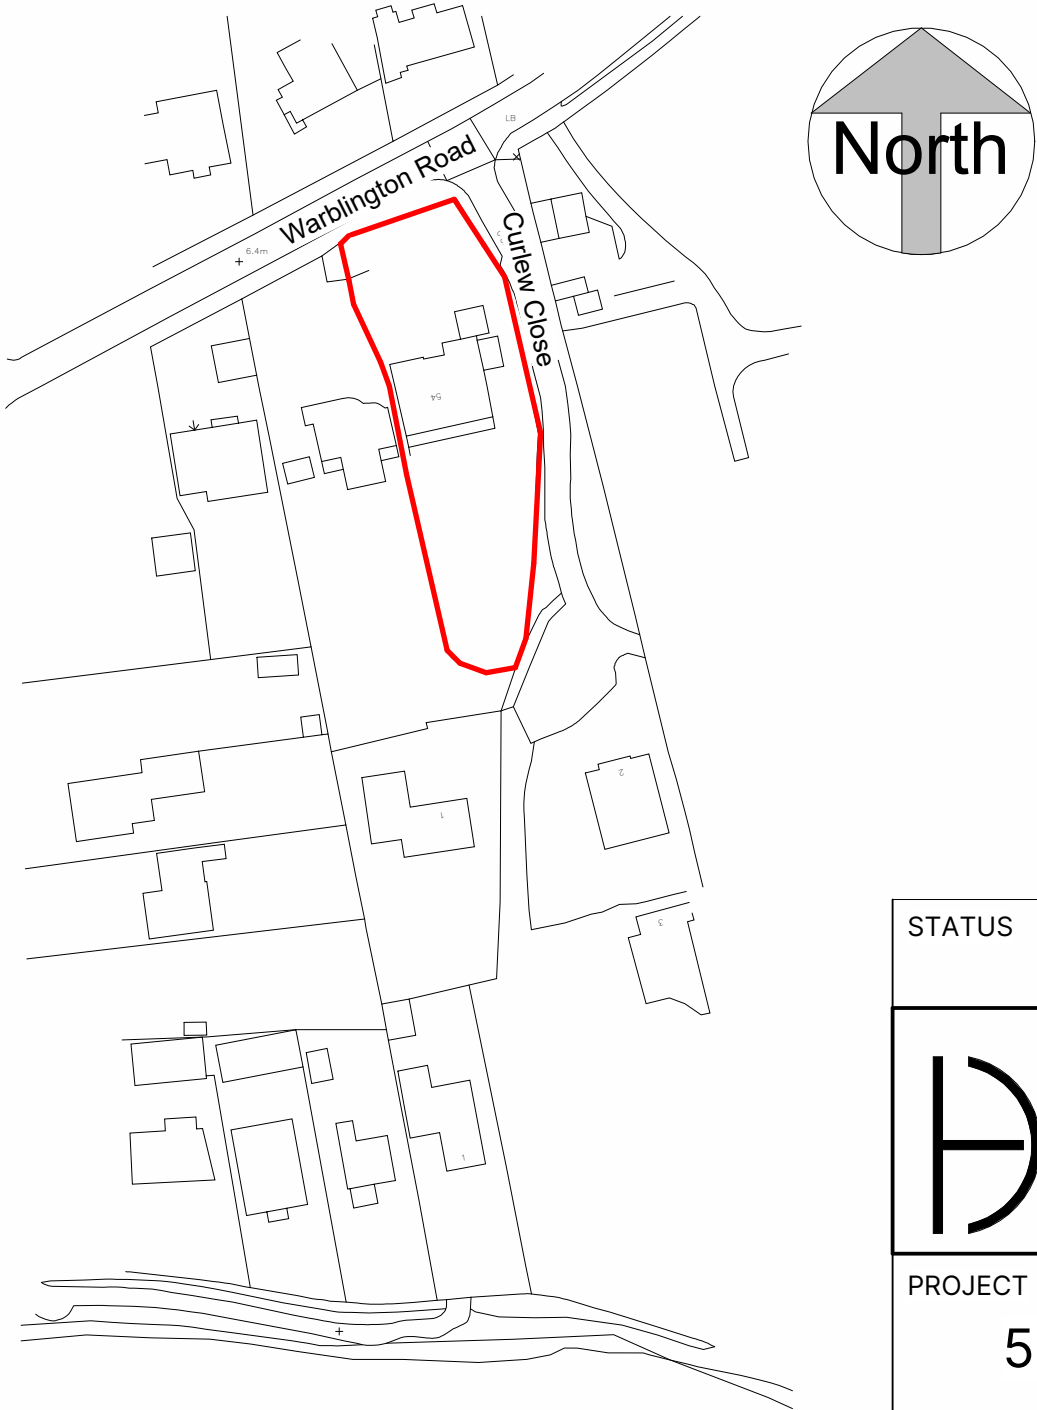

Site Location
1 : 1250

0m 25m 50m 75m 100m 125m
VISUAL SCALE 1:1250

Ordnance Survey (c) Crown Copyright 2024. All rights reserved.
Licence number 100022432

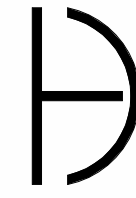STATUS	PURPOSE OF ISSUE	
	1 The Old Flour Mill, Emsworth, PO10 7BT 01243 370 715	
	Helyer Davies Architects	
PROJECT	54 Warblington Road	
TITLE	Site Sections	
CLIENT	Grant & Jayne Copper	
DRAWN BY MH	CHECKED BY TW	DATE 18.6.24
SCALE (@ A1) As indicated	PROJECT NUMBER 24006	
DRAWING NUMBER A101	REV B	