



41 Silvester Road - PO8 8TJ

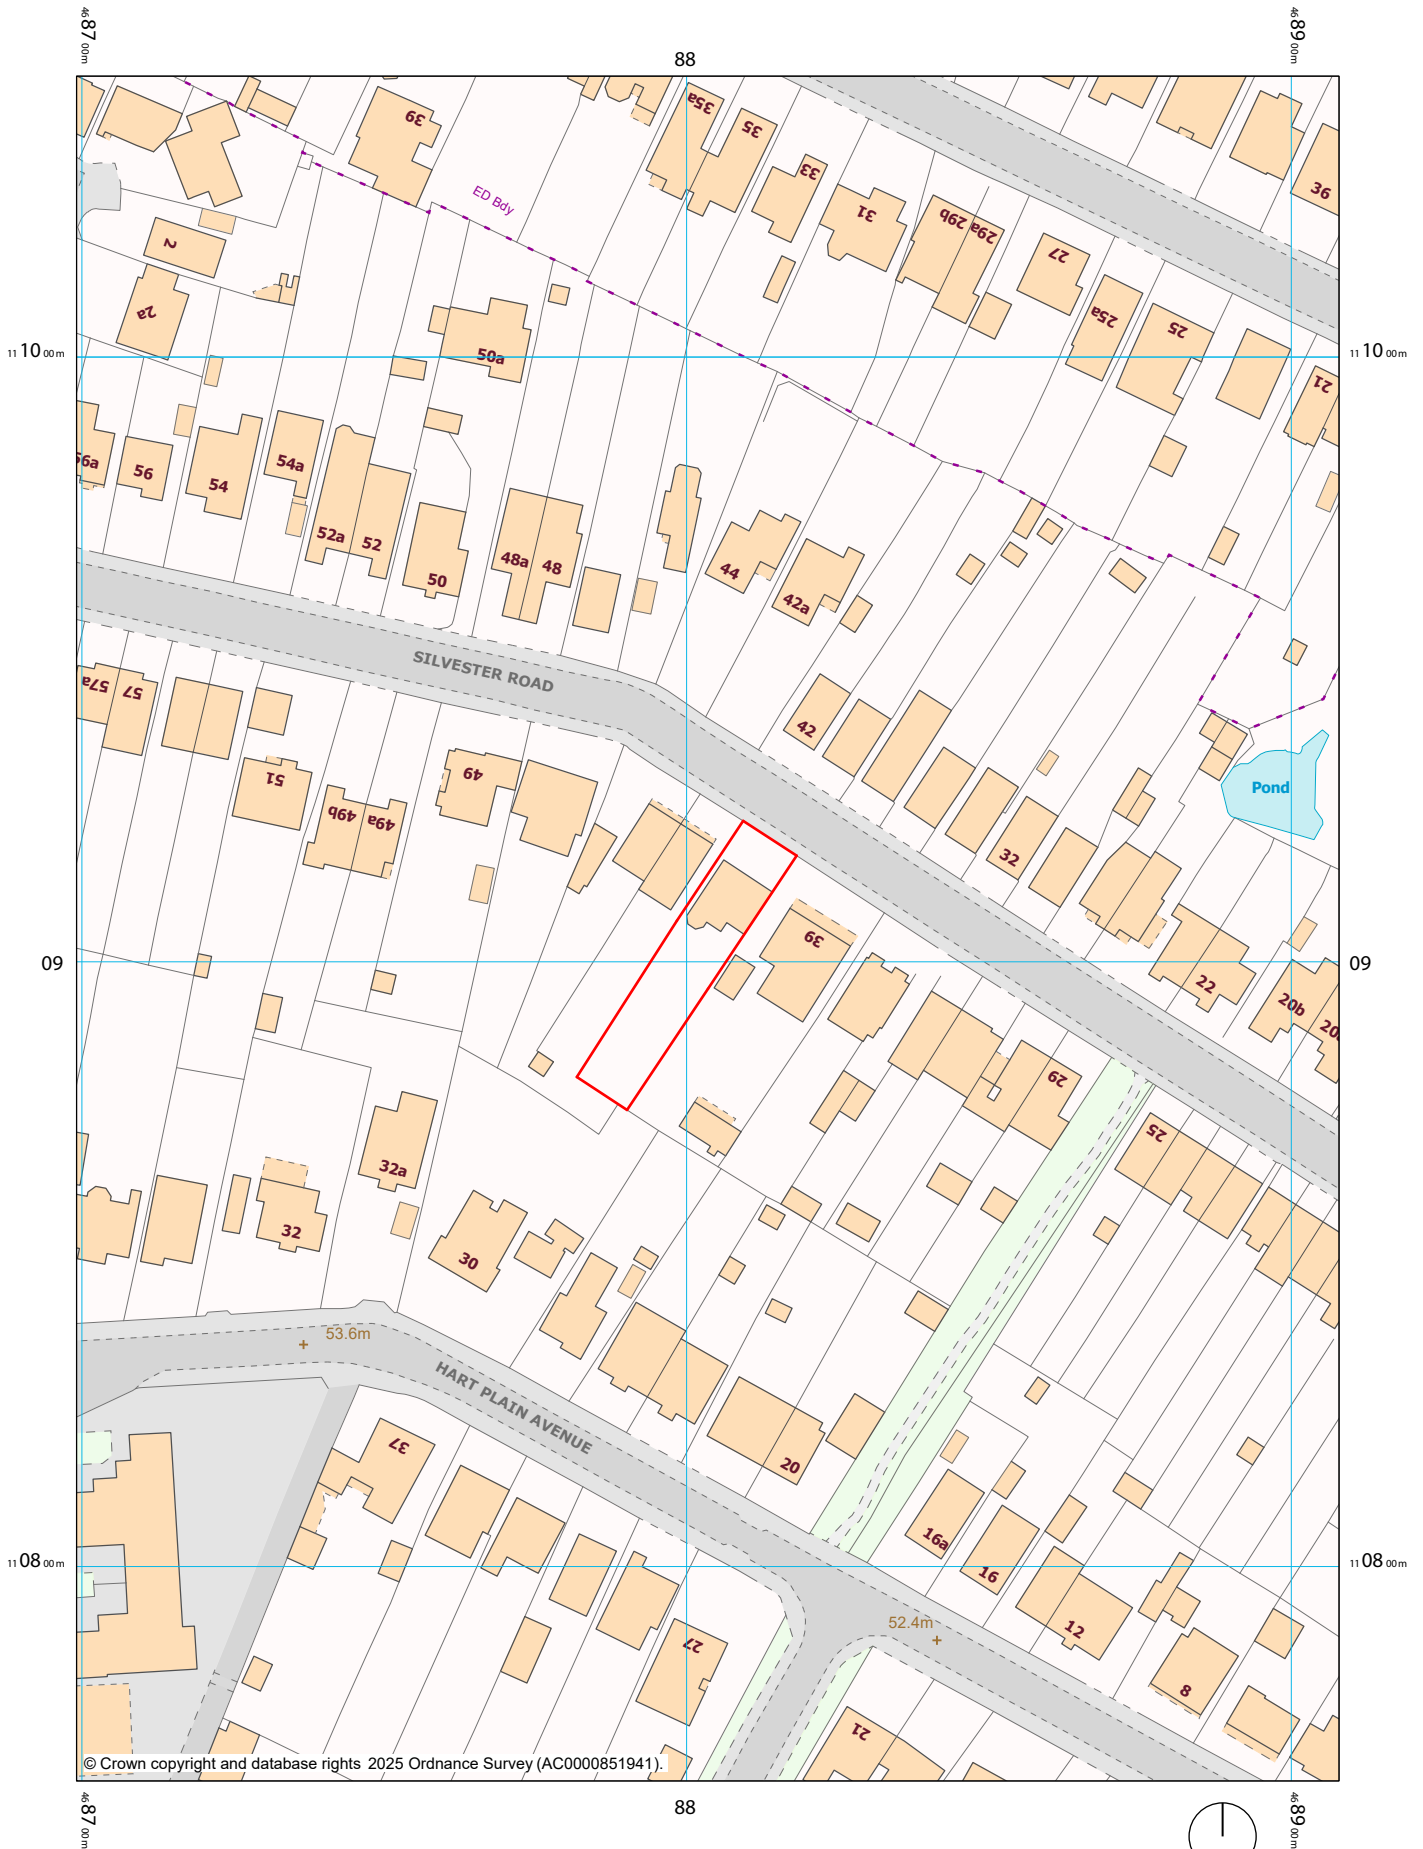

© Crown copyright and database rights 2025 Ordnance Survey (AC0000851941)

Scale 1:1250

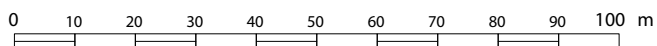

Projection : British National Grid