


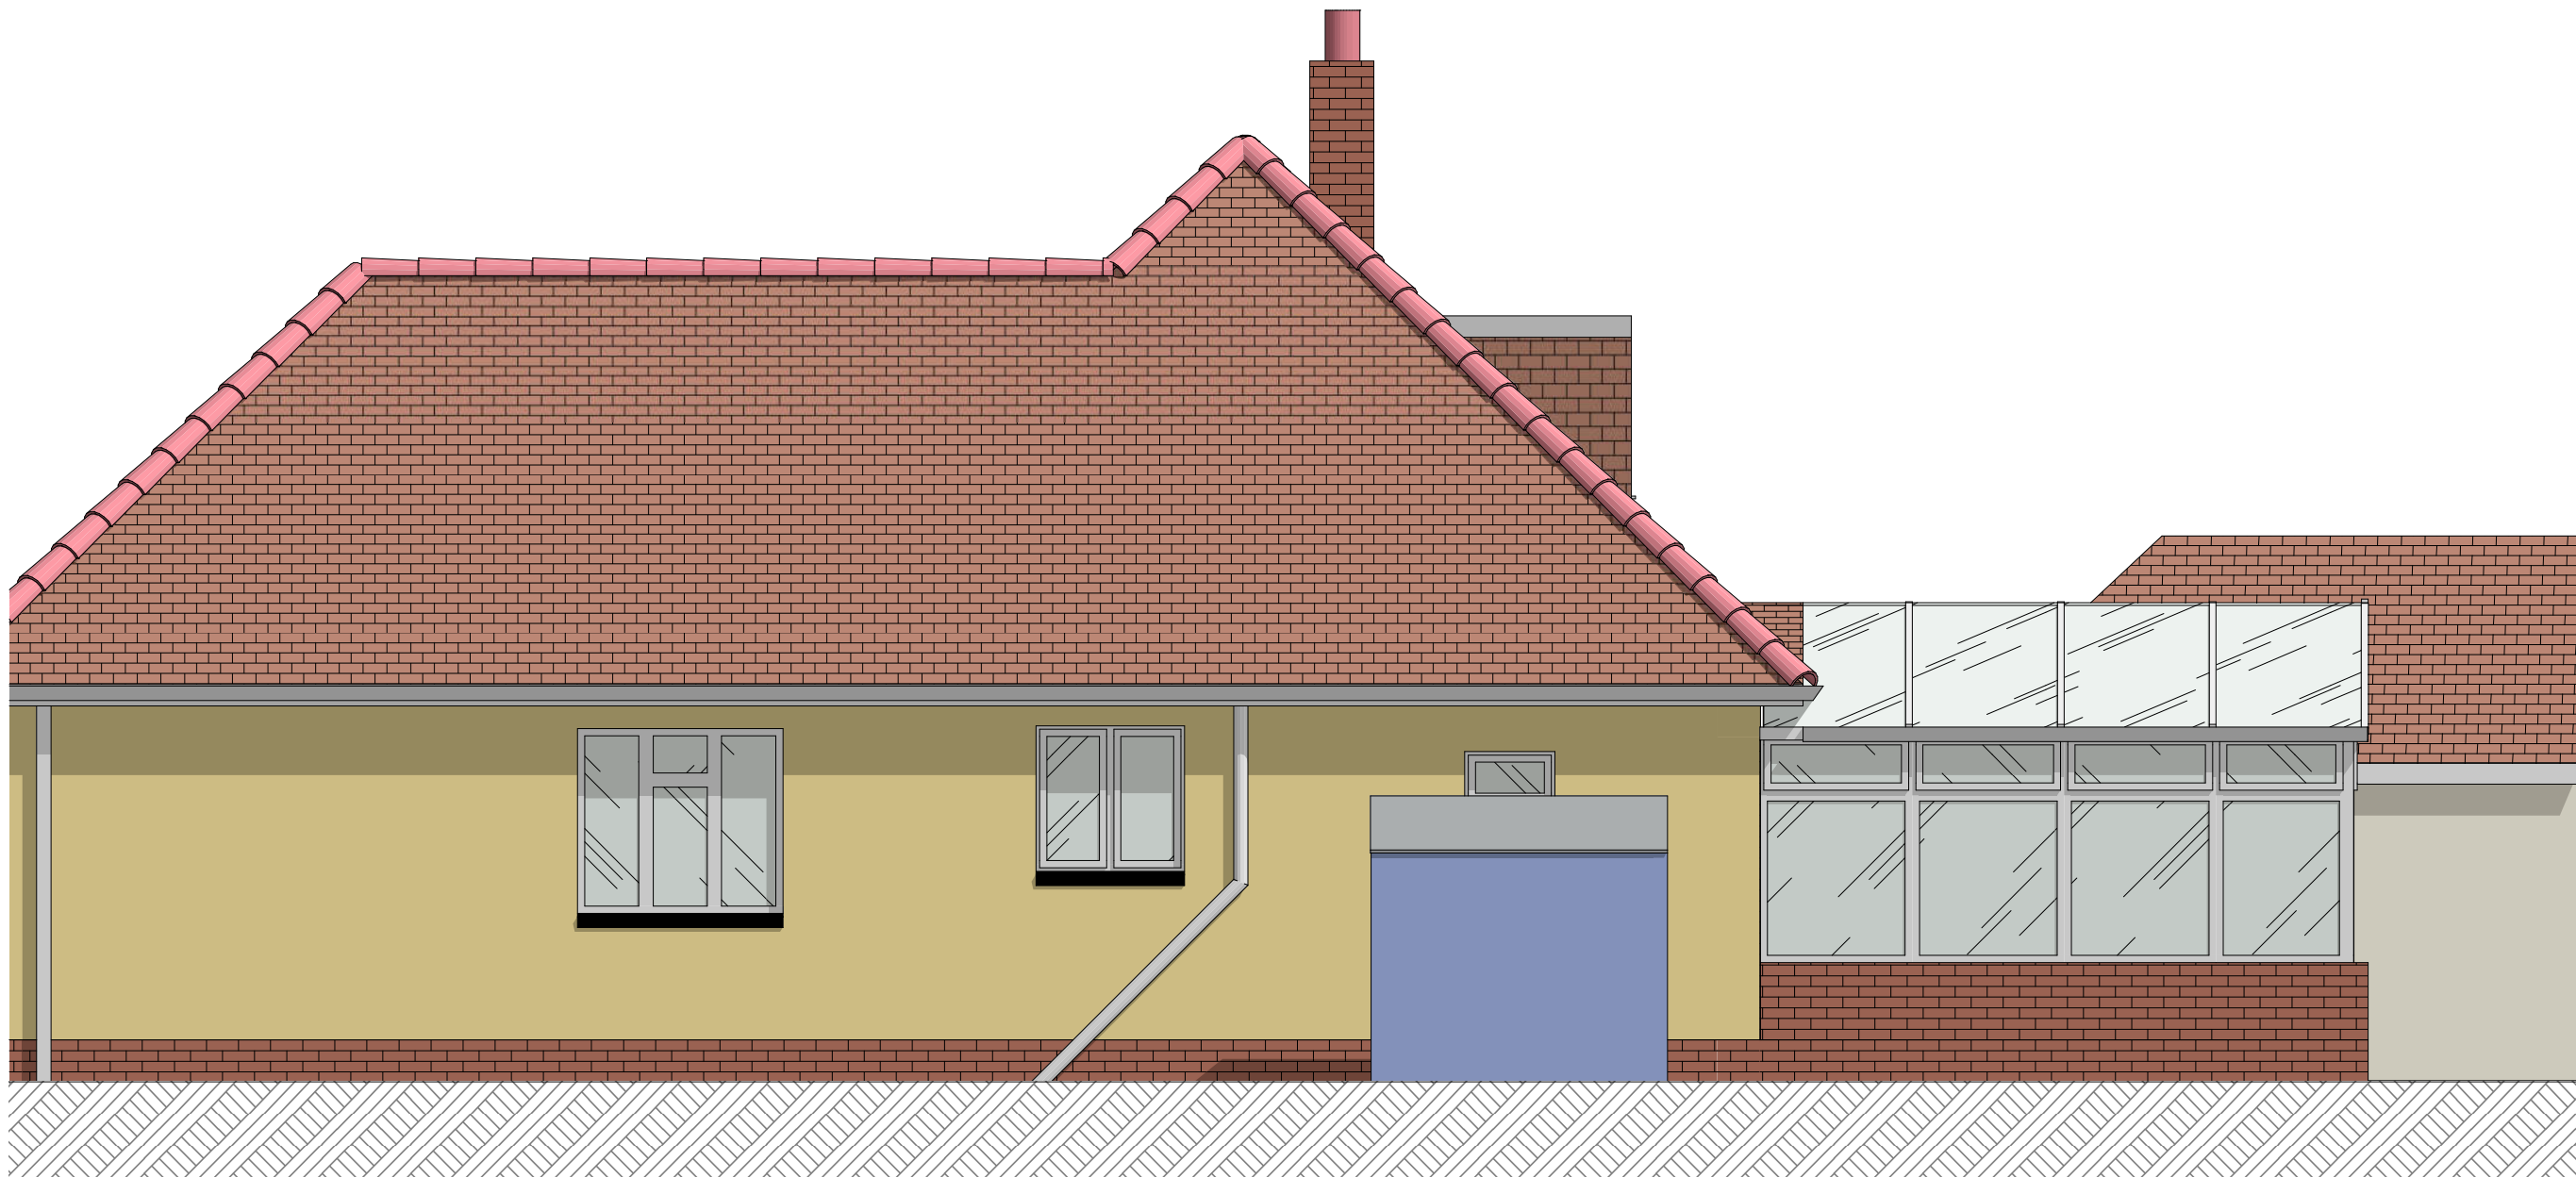

Existing Side Elevation (North East) Scale 1:50



Project Side extension utility room
Project Address 21 Oakhurst Dr, Waterlooville PO7 7PN

Client
James McLaughlan

The content of the drawing remain the copyright of **LRArchitecture**, no reproduction without written consent. All dimensions to be verified on site. Any discrepancies are to be reported to the relevant parties. Do not scale from drawing, figured dimensions to be used only. drawings to be read in conjunction with all relevant drawings/ schedules ect, which relate to this project.

Drawing Number	P011	Page Size	A3
Scale	1:50	Drawn By	LR