



- 1 Concrete roof tiles to match existing
- 2 Render (white)
- 3 Roof lantern /sky light (Velux or similar product)
- 4 PV panels (exact spec & number TBC)
- 5 Timber support post
- 6 Marley Eternit weatherboard cladding (grey)
- 7 Timber garage door

General notes:
1) All new & existing windows to be grey UpVC.
2) All new & existing doors to be grey aluminum.

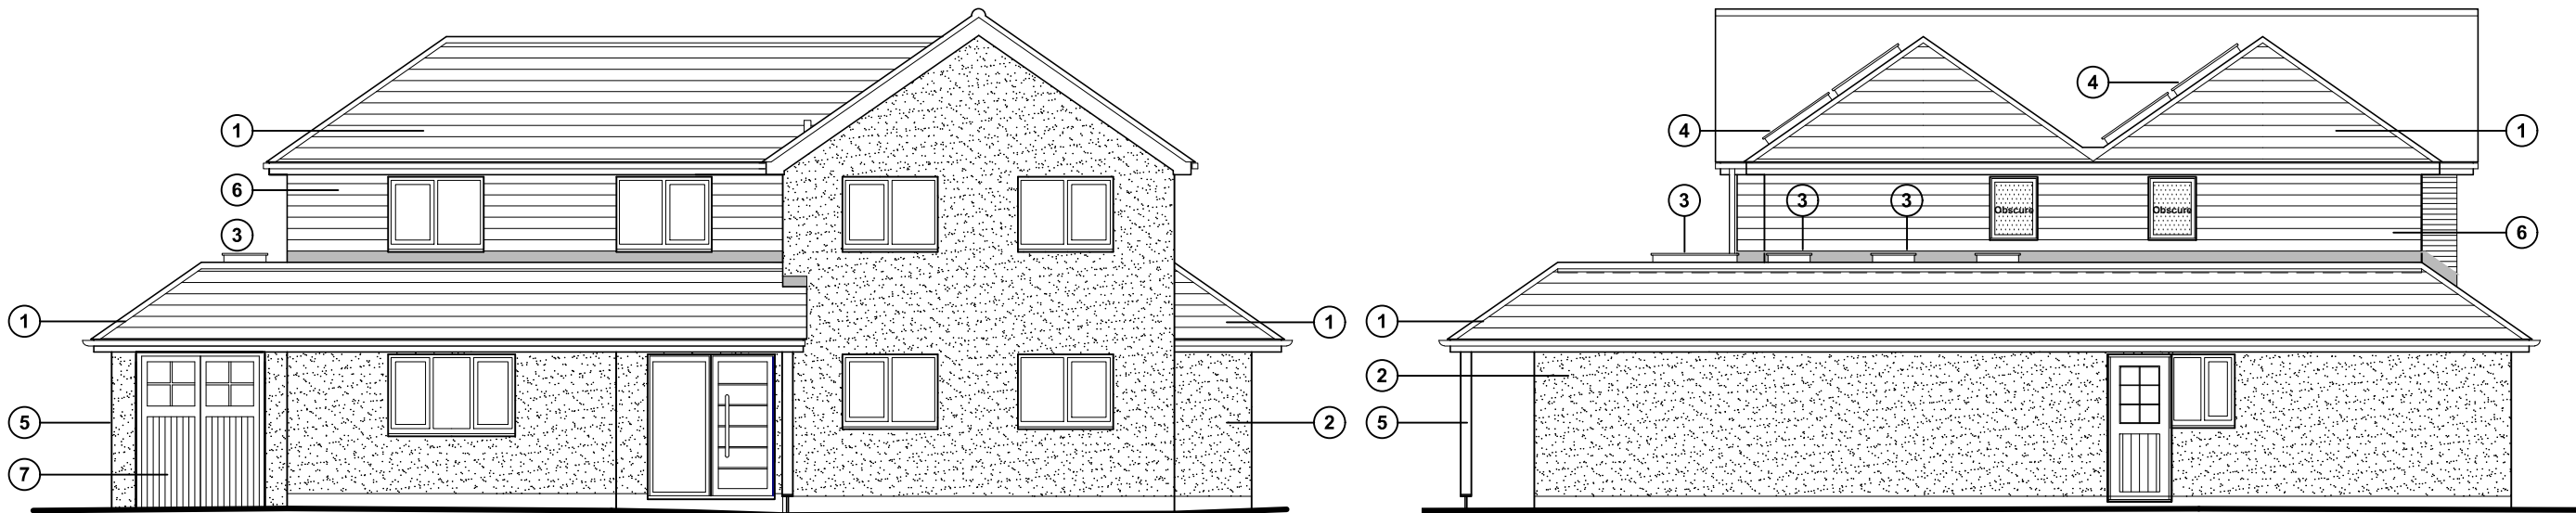

North (front) elevation

East (side) elevation

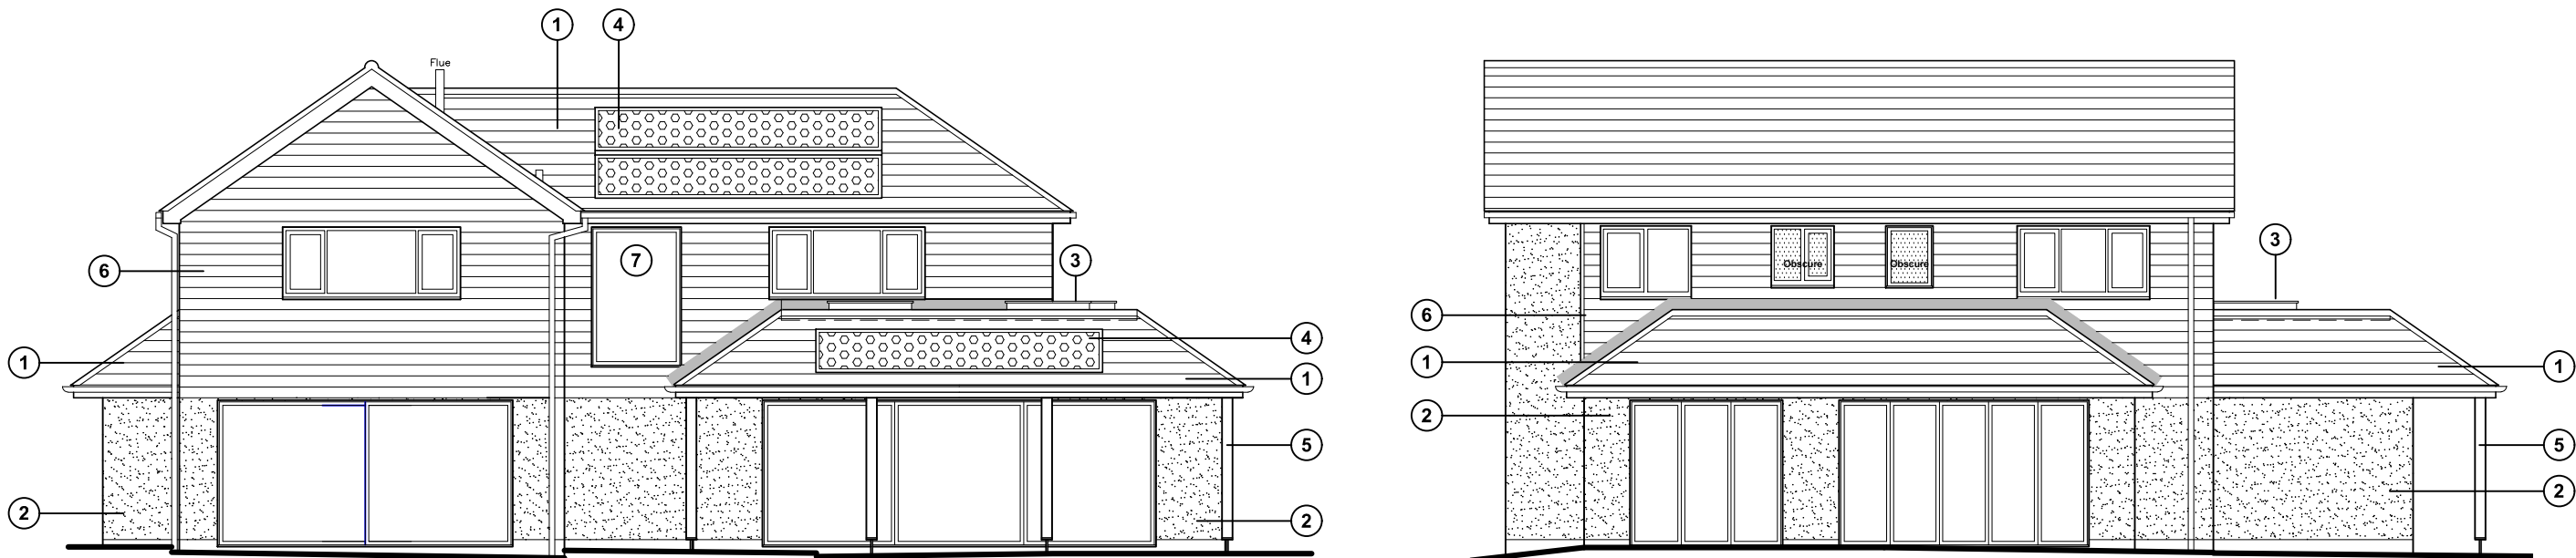

South (rear) elevation

West (side) elevation

Proposed elevations scale 1:100



For MR & MRS WALSH	Title PROPOSED ELEVATIONS	Office Tel: 01243 933732
Project PROPOSED EXTENSIONS 2 WOODLANDS AVENUE, EMSWORTH, PO10 7QE	Date Aug 2024	Email: admin@jb-architecturedesign.com
	Drawn JB	Web: www.jb-architecturedesign.com
	Scale 1:100 @ A3	
	Checked -	
	Job Number PL 762.23	
	Drawing Number -03	
	Revision	

