




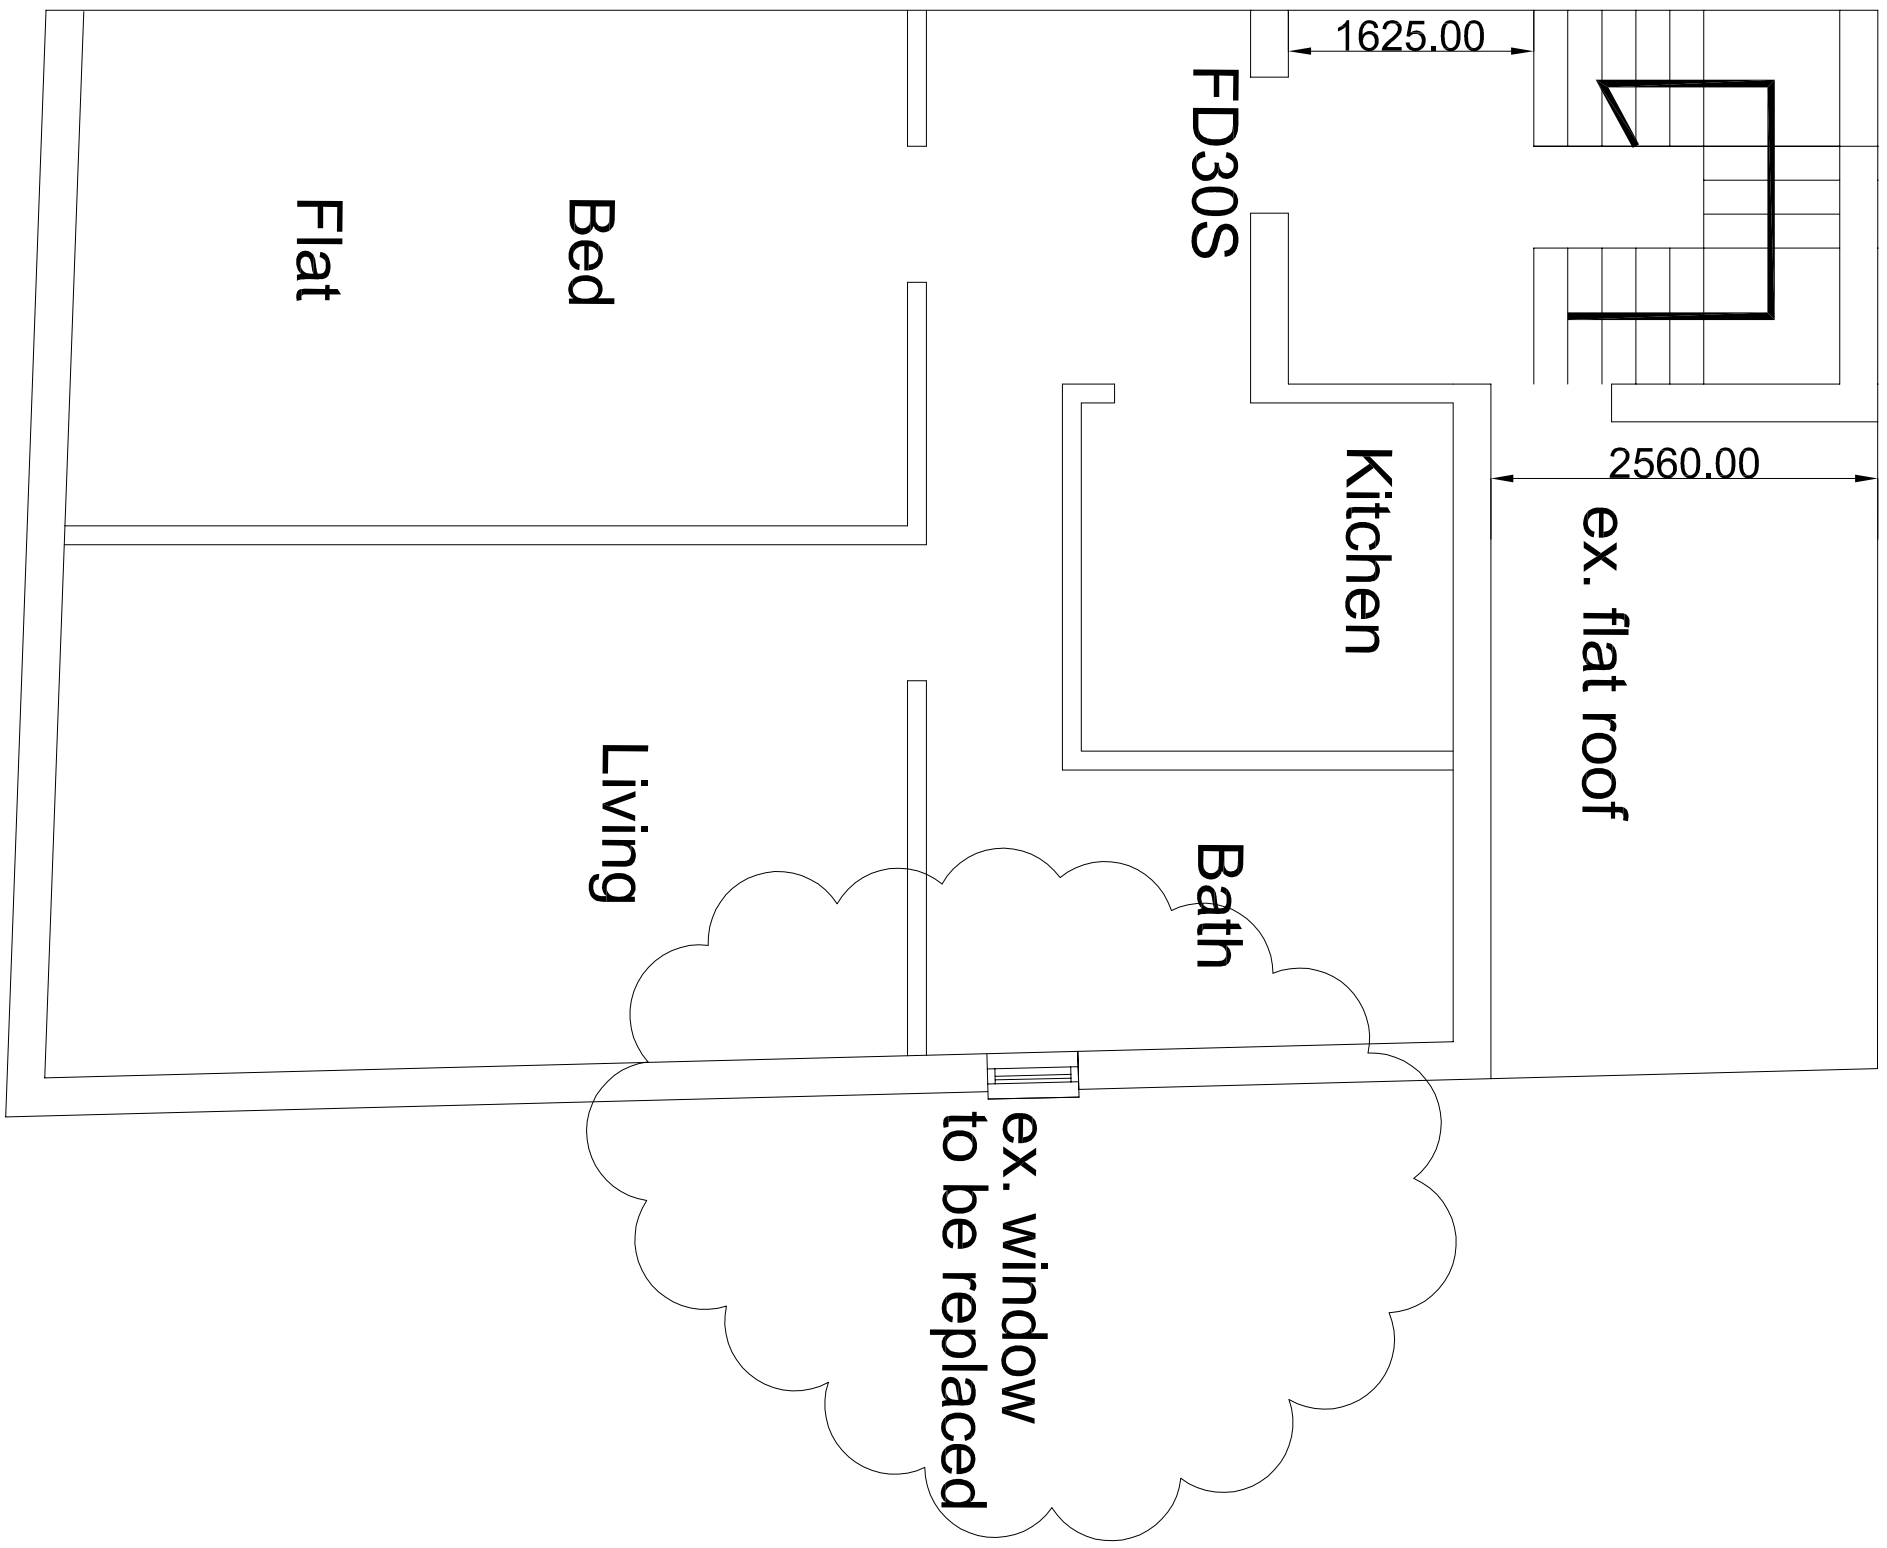

Existing Second Floor

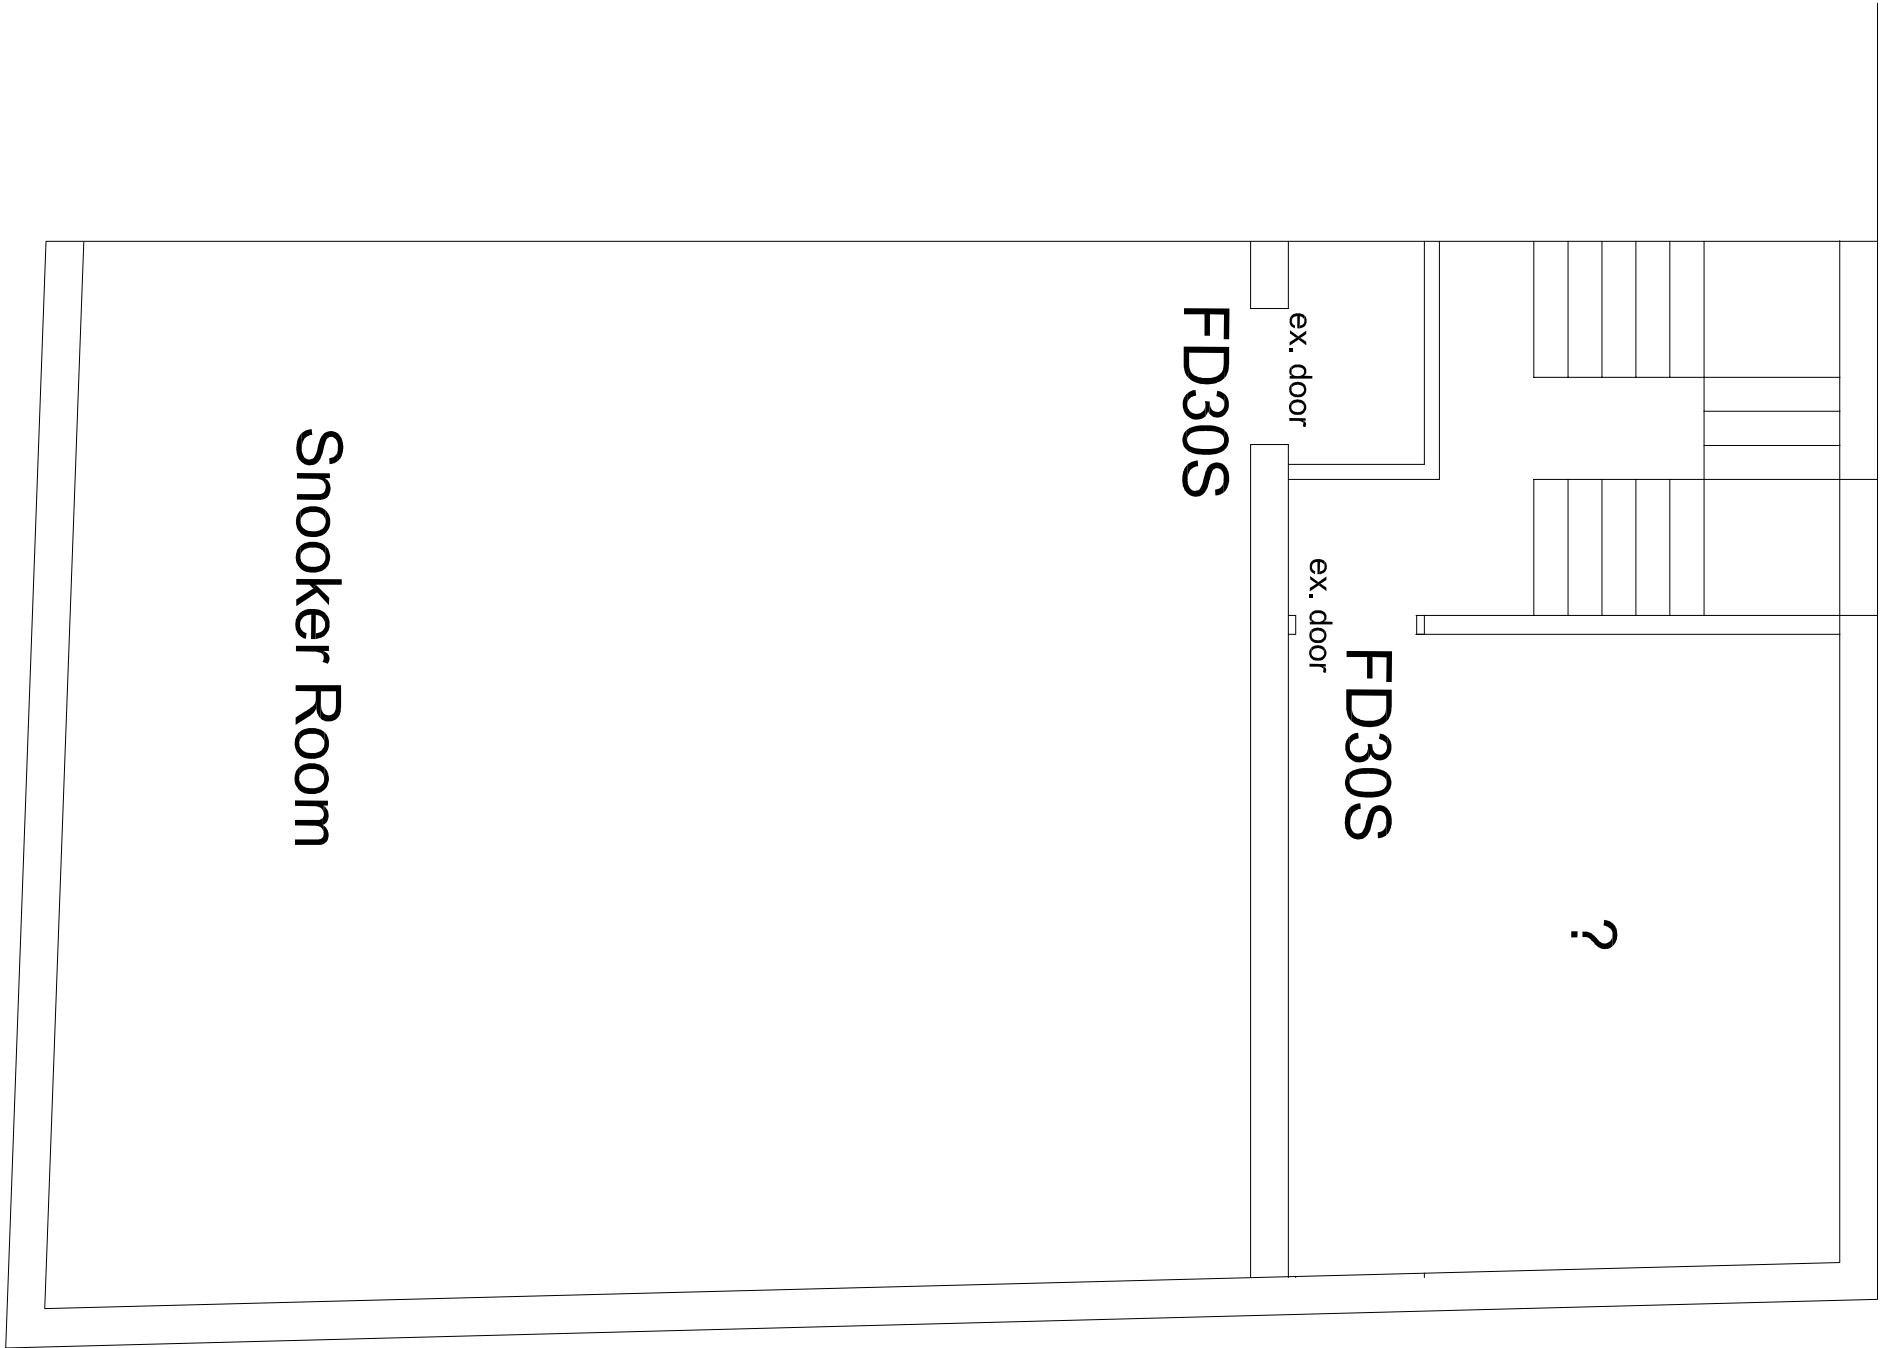


Existing First Floor

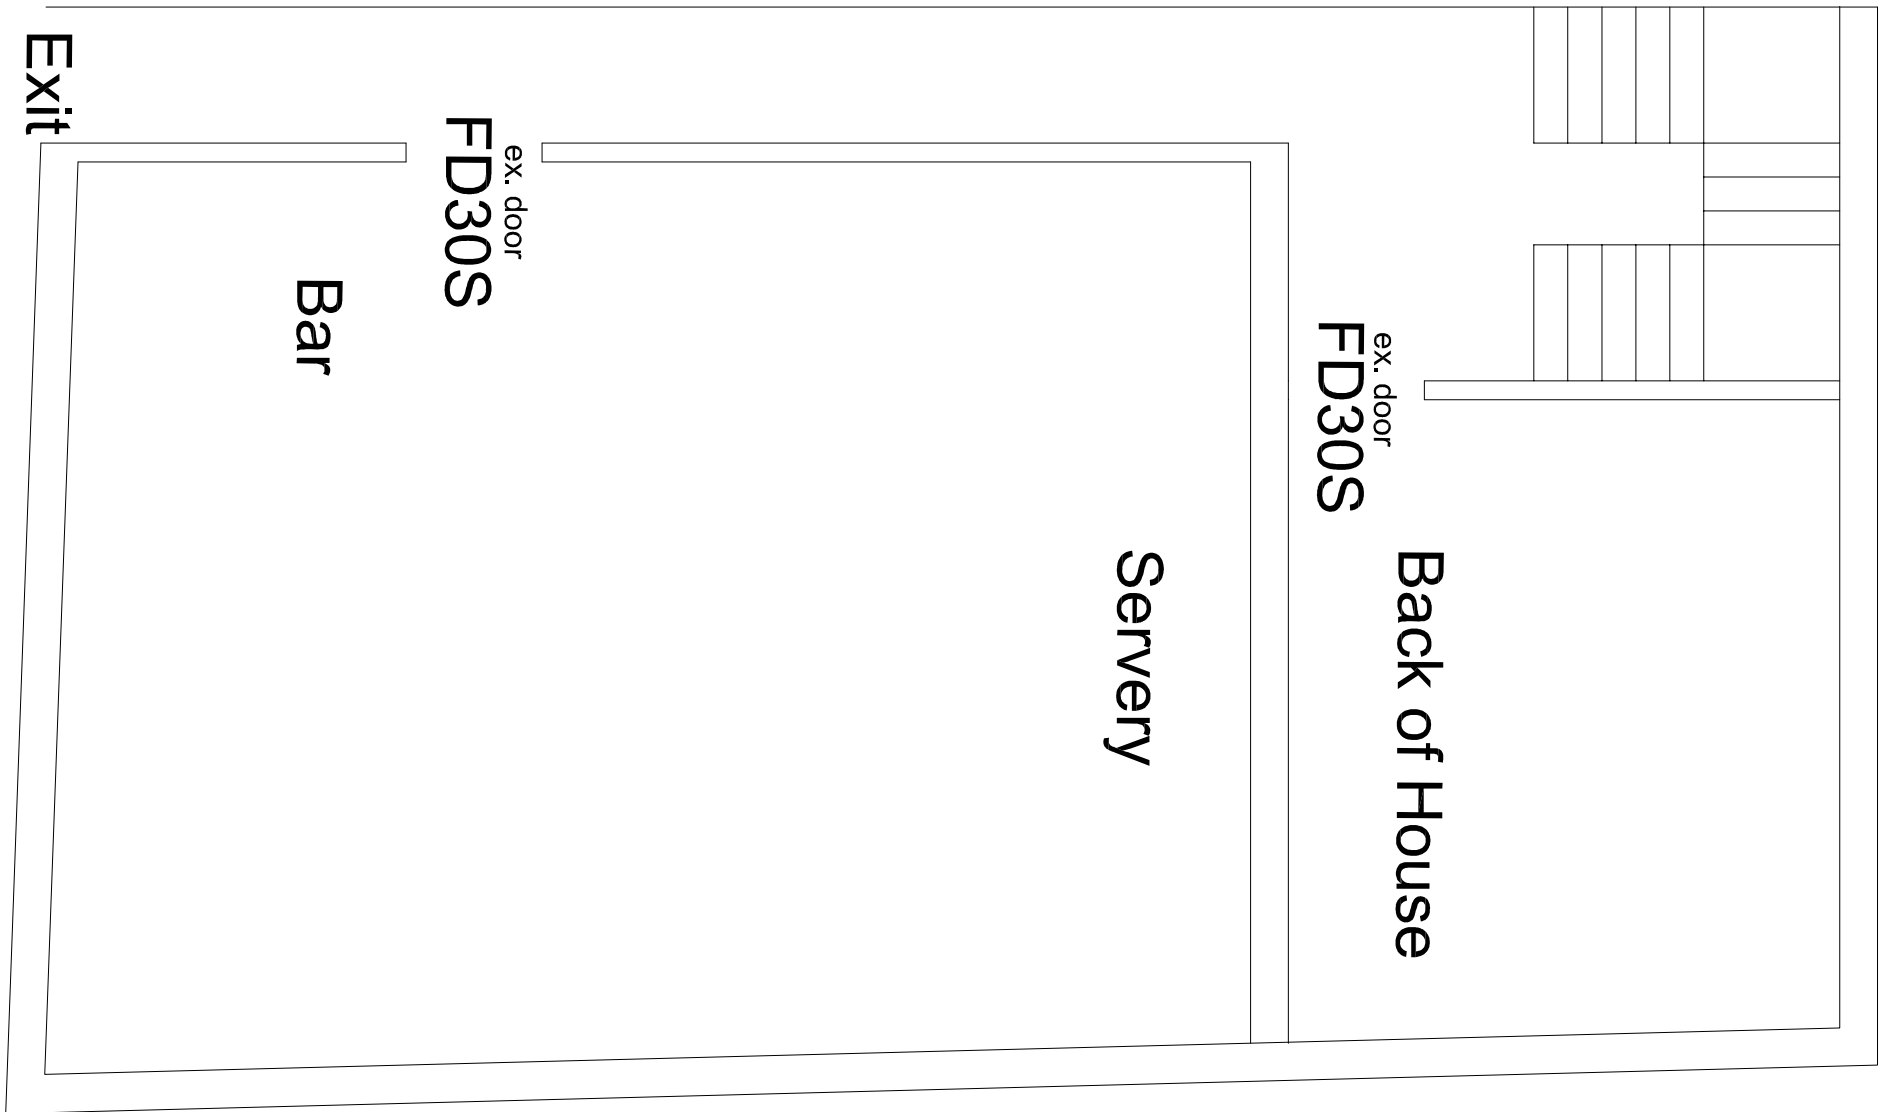


Existing Ground Floor

EAST STREET

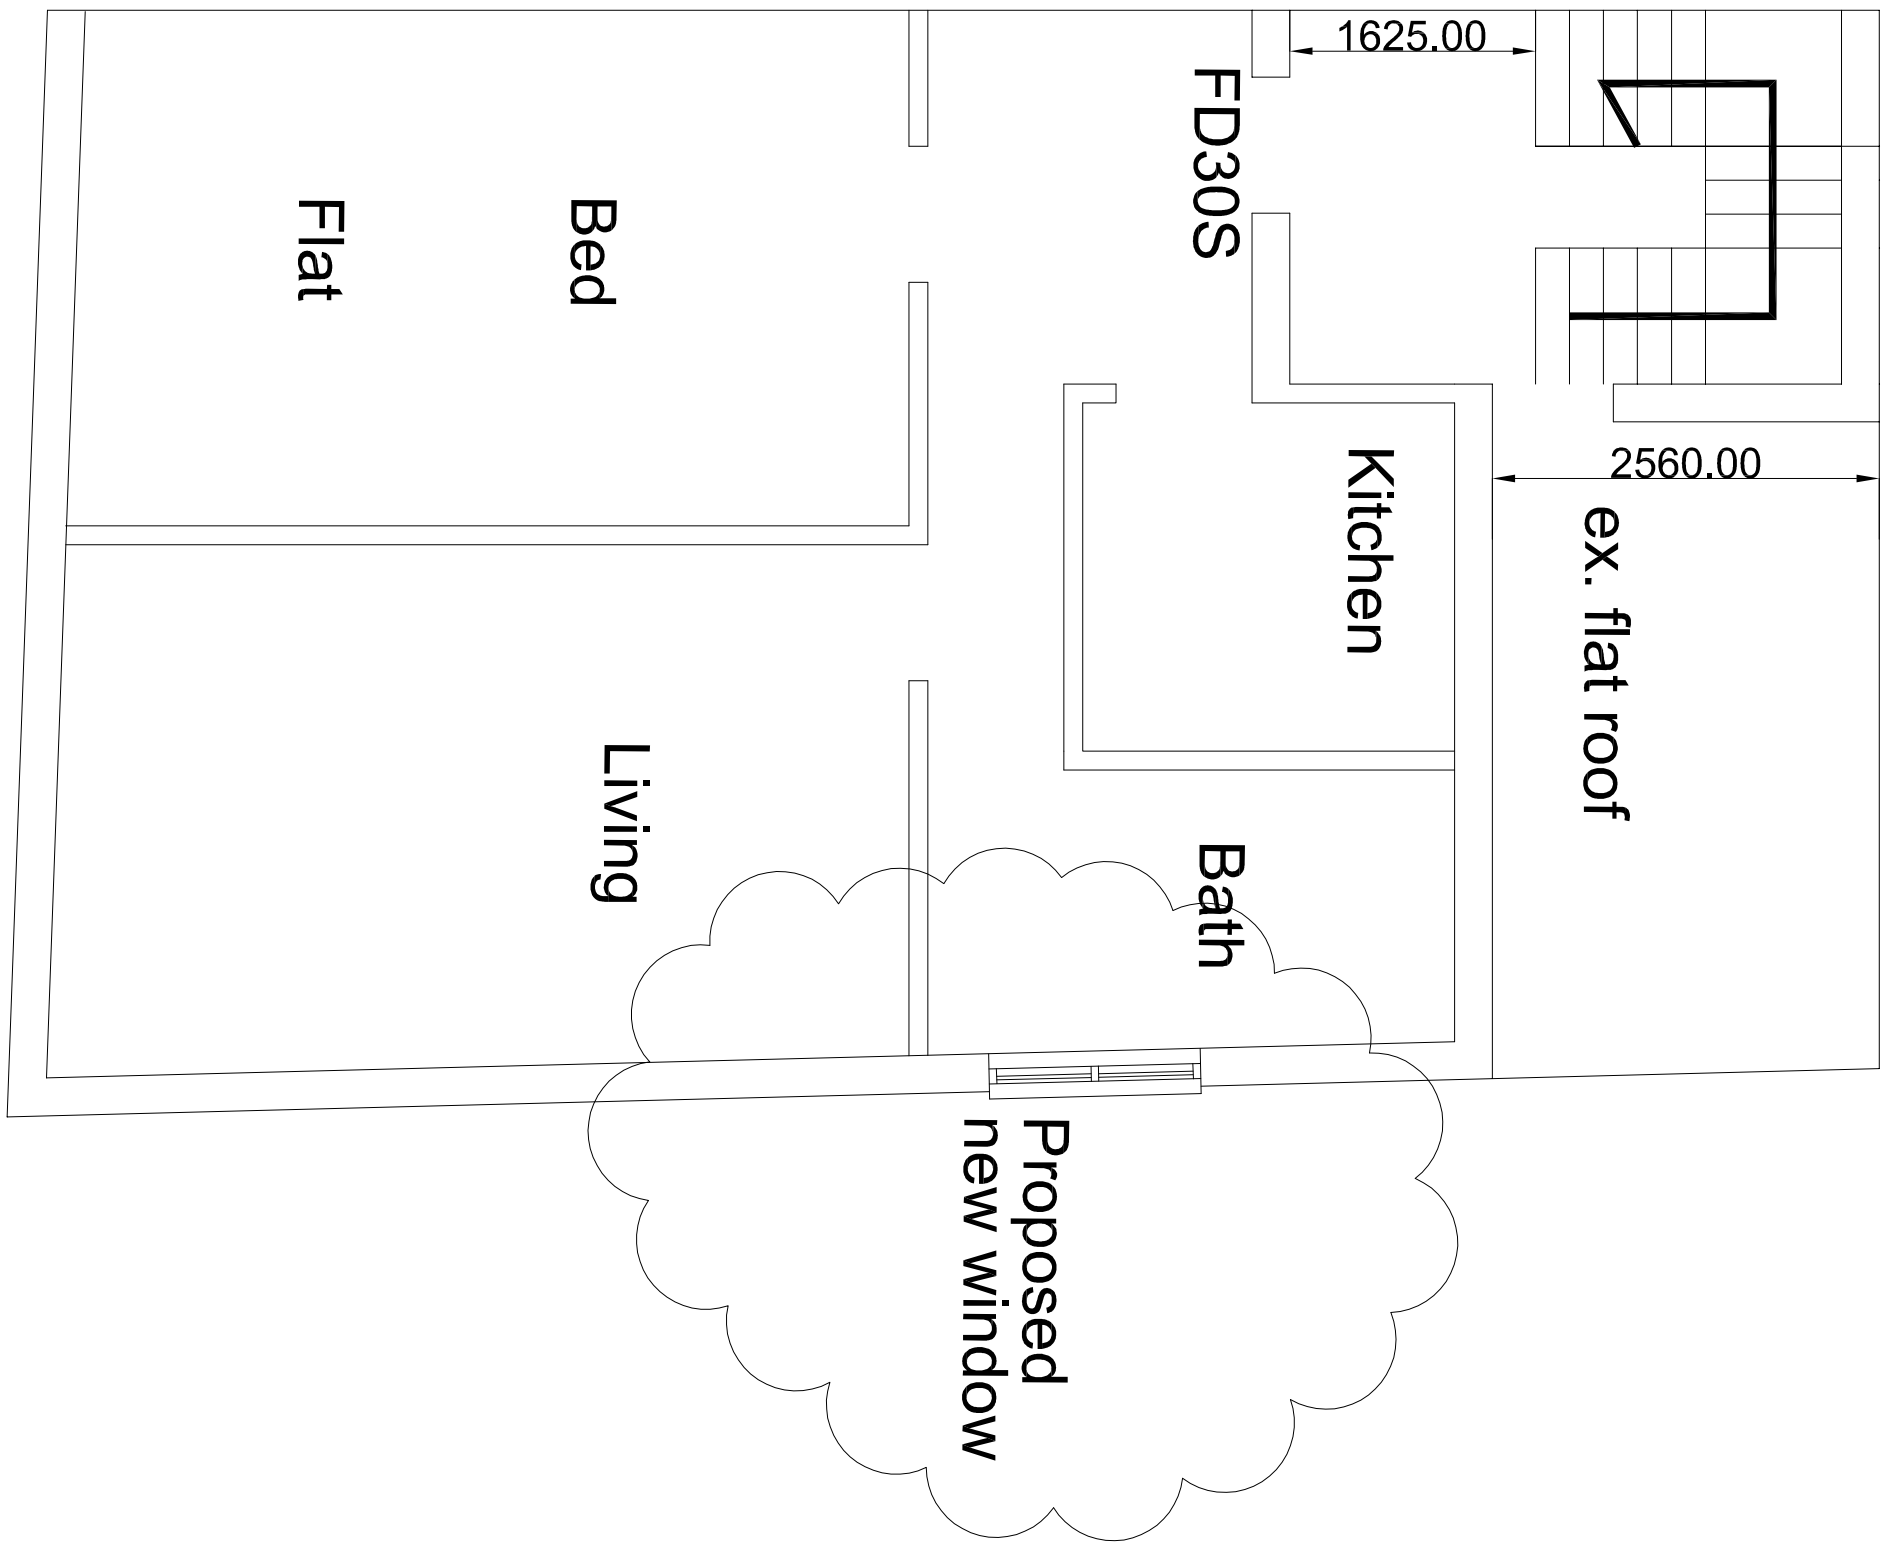

Proposed Second Floor

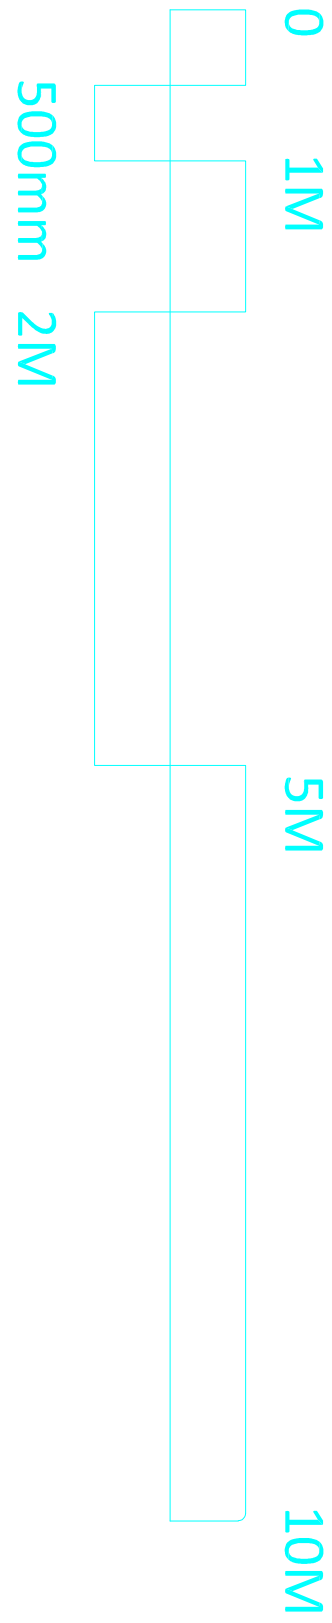

SCALE	TITLE
1/50	Replacement Window
DATE	3, East Street, Havant
DEC. 24	
DETAIL	Existing Building Floor Plans
PG	24/1002/P02