


Location Plan 1:1250 @ A3 (licence no: 100020449)




Existing Site Plan 1:250 @ A1




Proposed Site Plan 1:250 @ A1

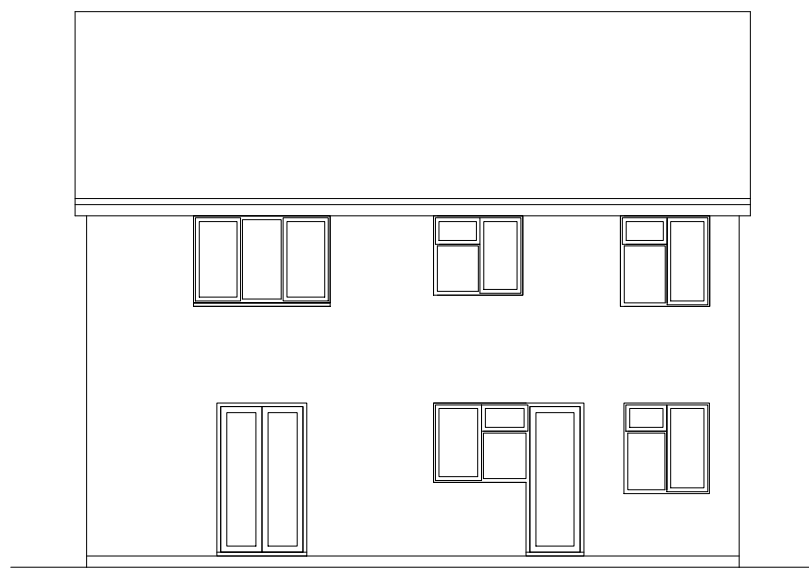


Existing Southern Rear Elevation

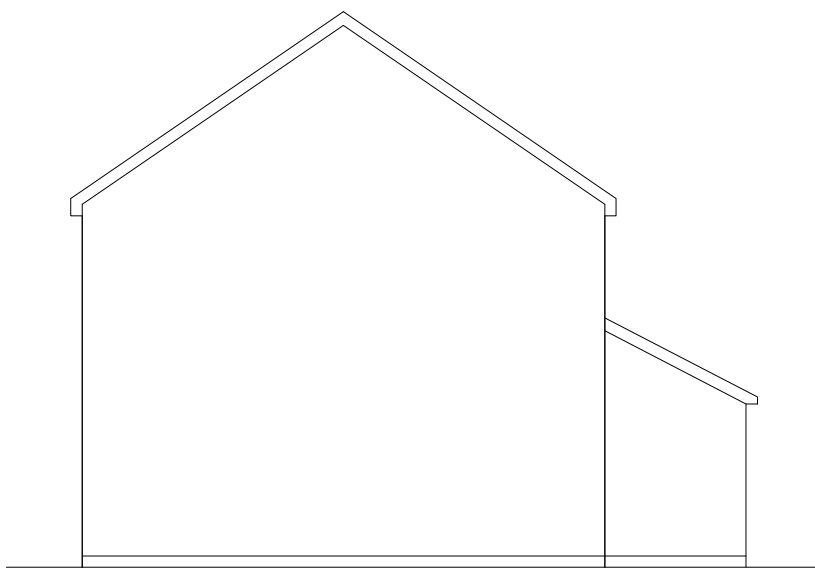

Existing Eastern Side Elevation

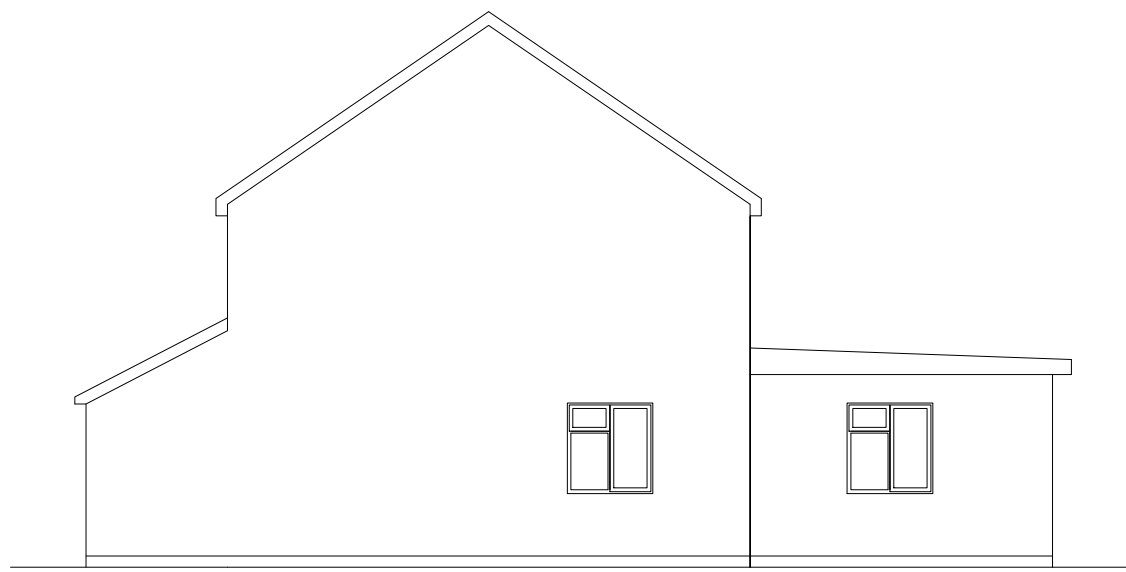


Proposed Western Side Elevation

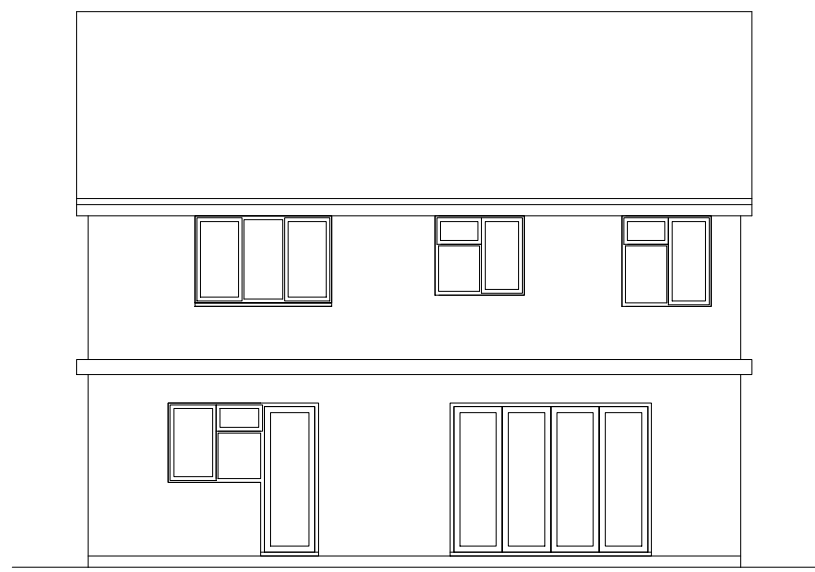


Proposed Southern Rear Elevation




Proposed Block Plan 1:500 @ A1

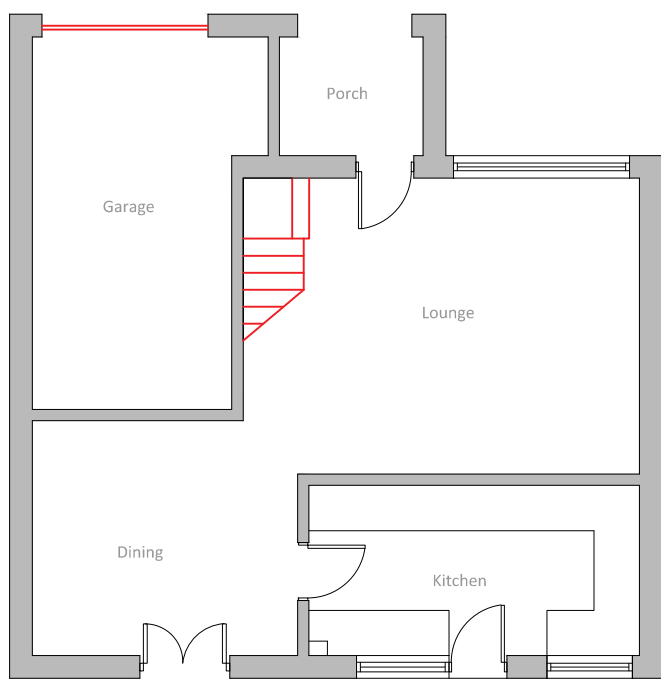


Existing Ground Floor

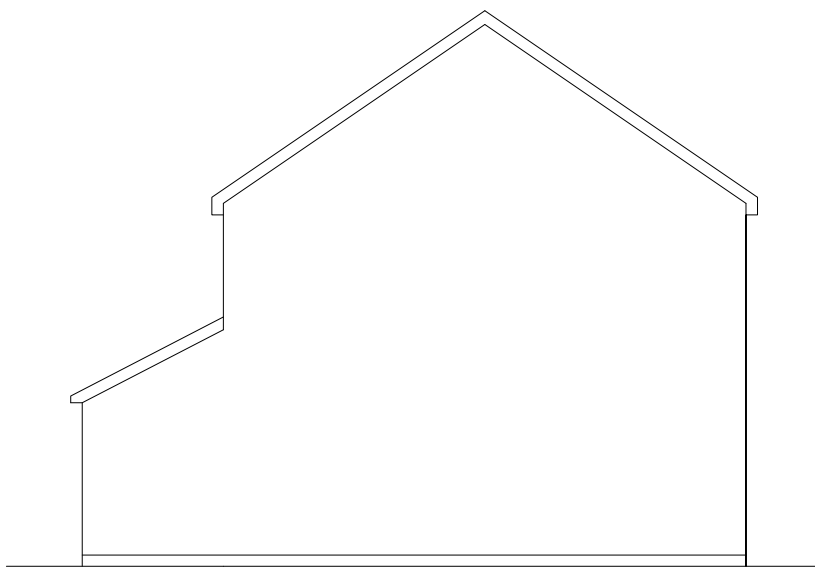


Existing Western Side Elevation

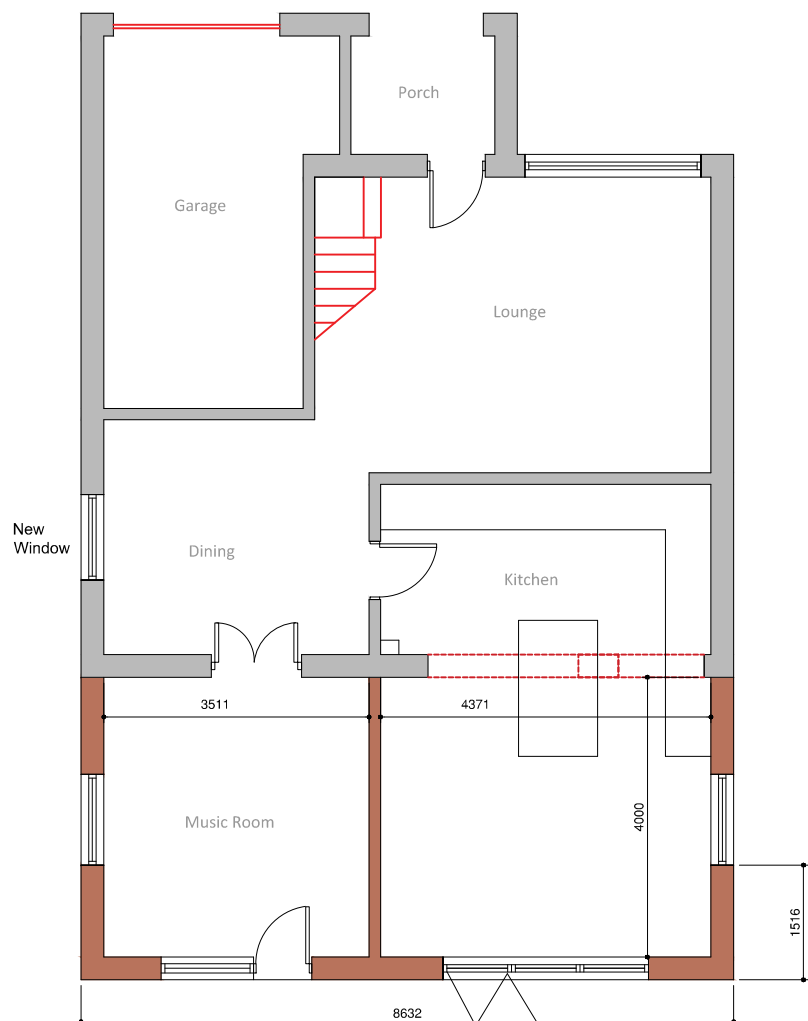

Proposed Ground Floor - 4.3m

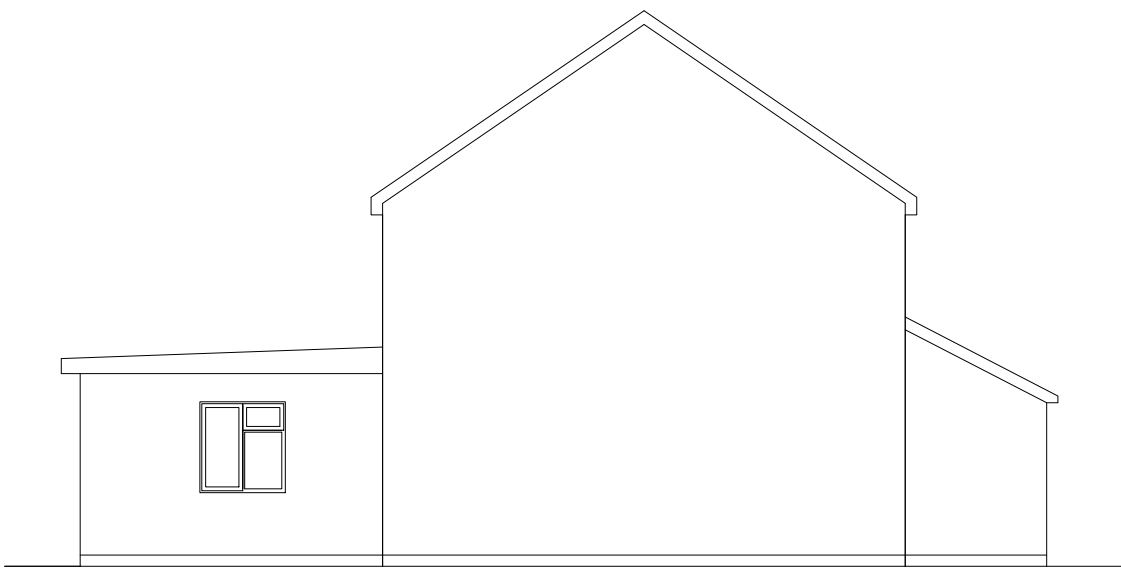

Proposed Eastern Side Elevation

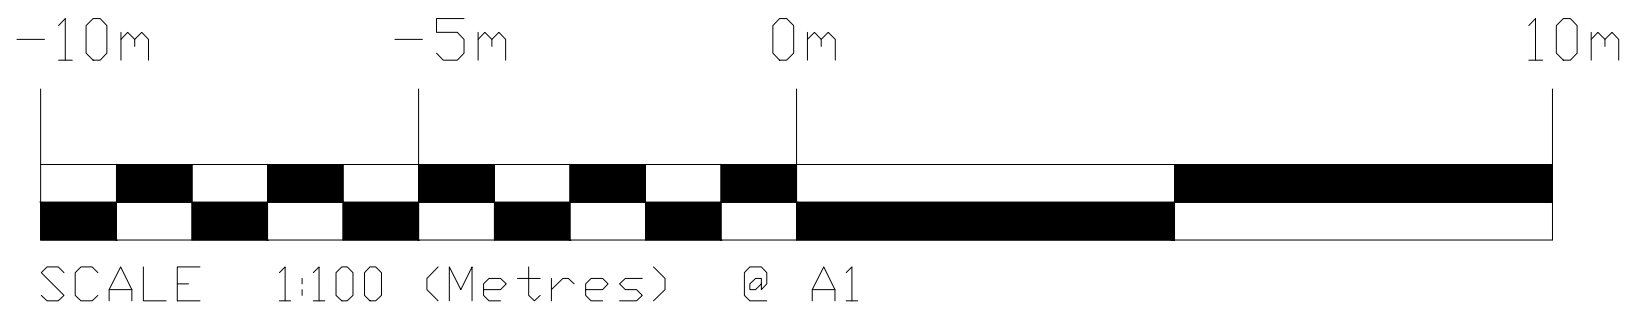

detail			
No.34 Island Close Hayling Island			
Existing & Proposed Plans			
a1 scale	a3 scale	rev	
1:100	1:200	IC2024-PD101	