


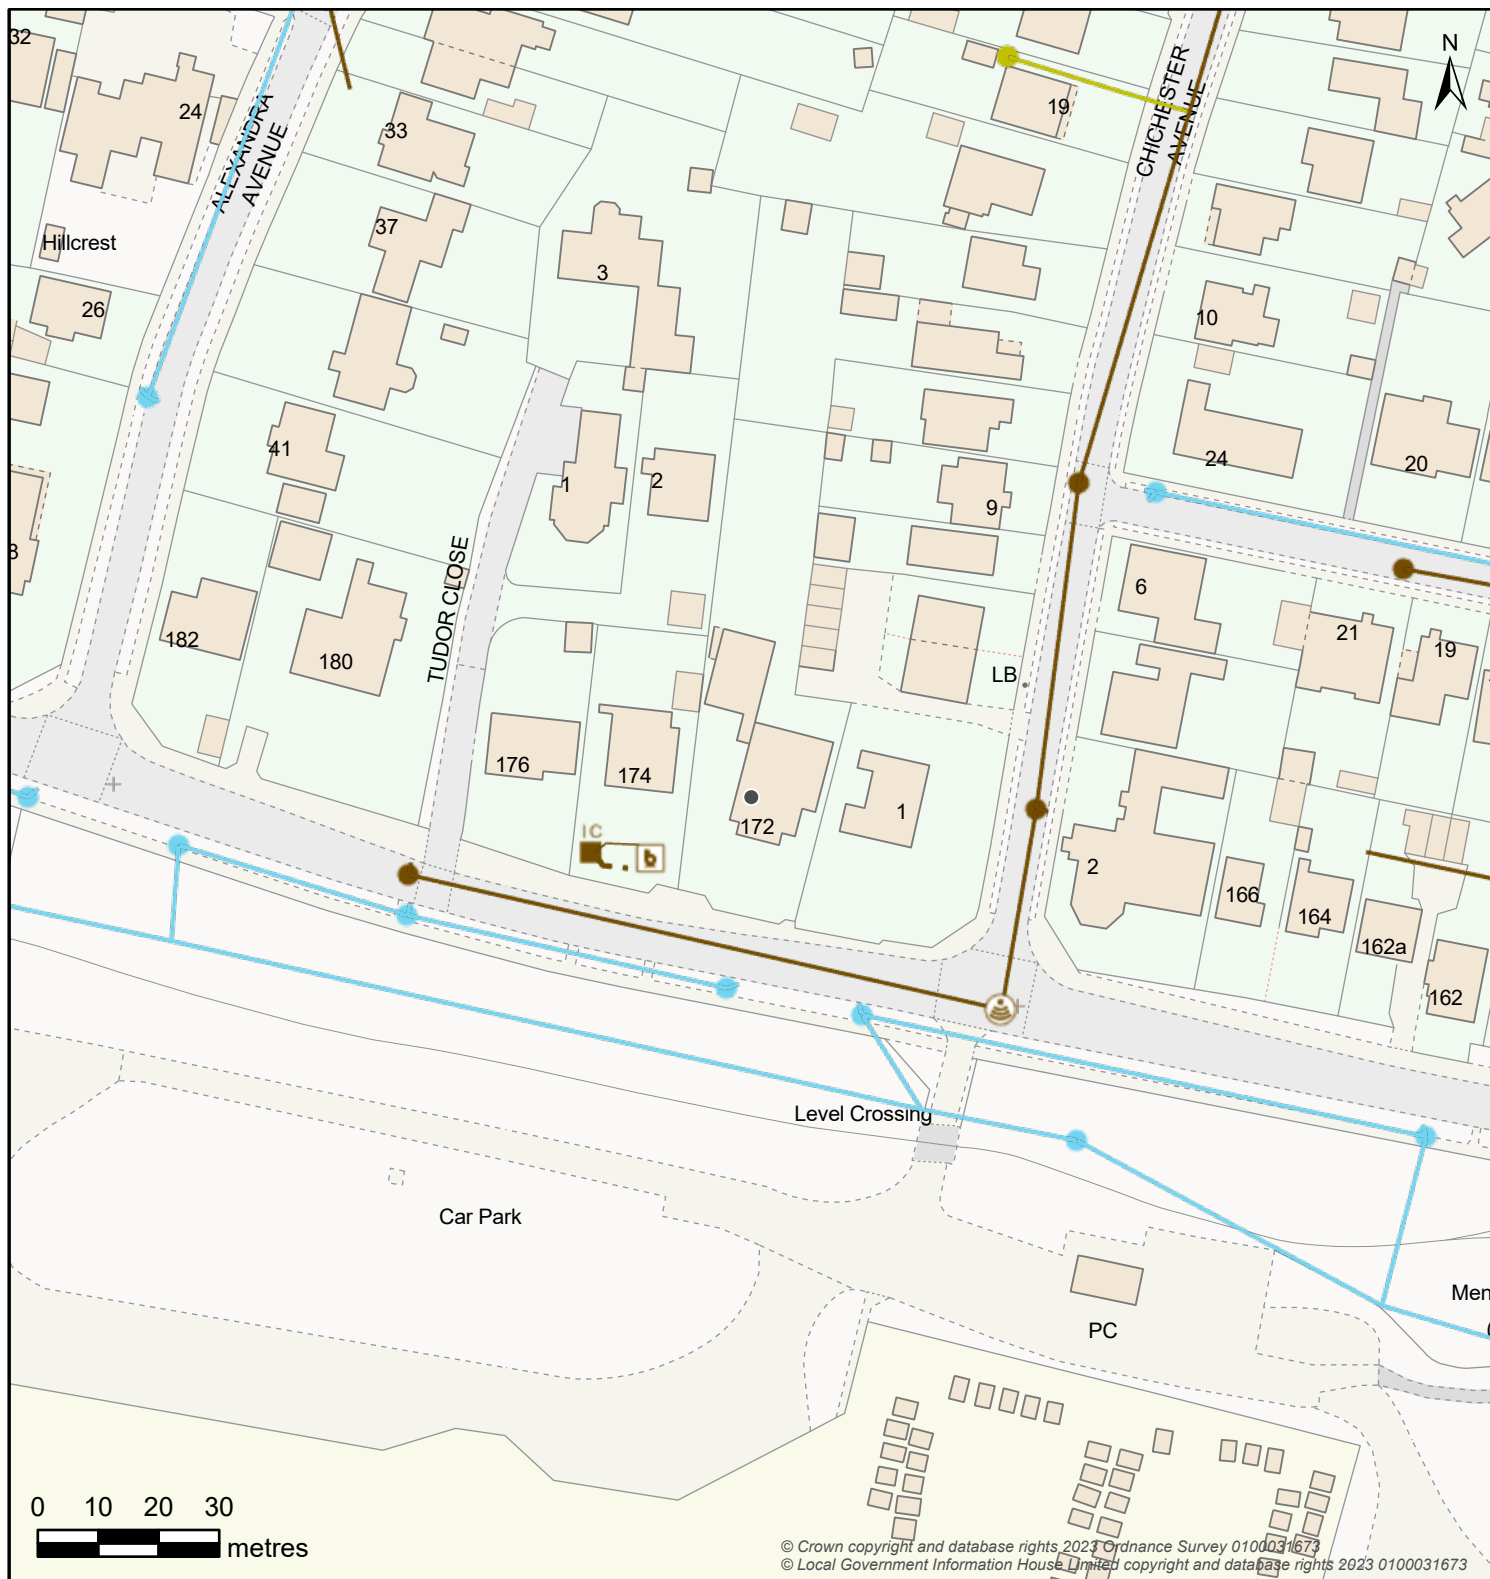

Boundary Box		Break Pressure Tank		Capped End		Hydrant		
Boundary Box		BPT Break Pressure Tank		Capped End		Emptying Plug	Fire Hydrant	WOH Washout Hydrant
Pressure Monitoring		Service Reservoir		Meter		Valve - Controllable		
Logger		Covered	Tower	Meter		Open Valve	Closed Valve	Stop Tap
Site				Valve - Flow				
Abstraction Point	Supply Works			AV Air Valve	NRV Non-Return Valve	WO Washout Empty Valve		
Booster Station	Transfer Station			Valve - Pressure			Pipe Bridge	
Surface Reservoir	Underground Source			PRV Pressure Reducing Valve	PSV Pressure Sustaining Valve	Pipe Bridge		
Water Pipe					Water Area			
Communication		Trunk		Decommissioned		Water Supply Zone		District Meter Area
Distribution		Raw		Discolouration				
Non-Potable		Private						

Map Title: SW Print

Printed By: Sanjay.Boregowda

Date Printed: 13/12/2023

Map Scale: 1250

The positions of pipes on this plan are believed to be correct, but Southern Water Services Ltd accept no responsibility in the event of inaccuracy. The actual positions should be determined on-site

