1828

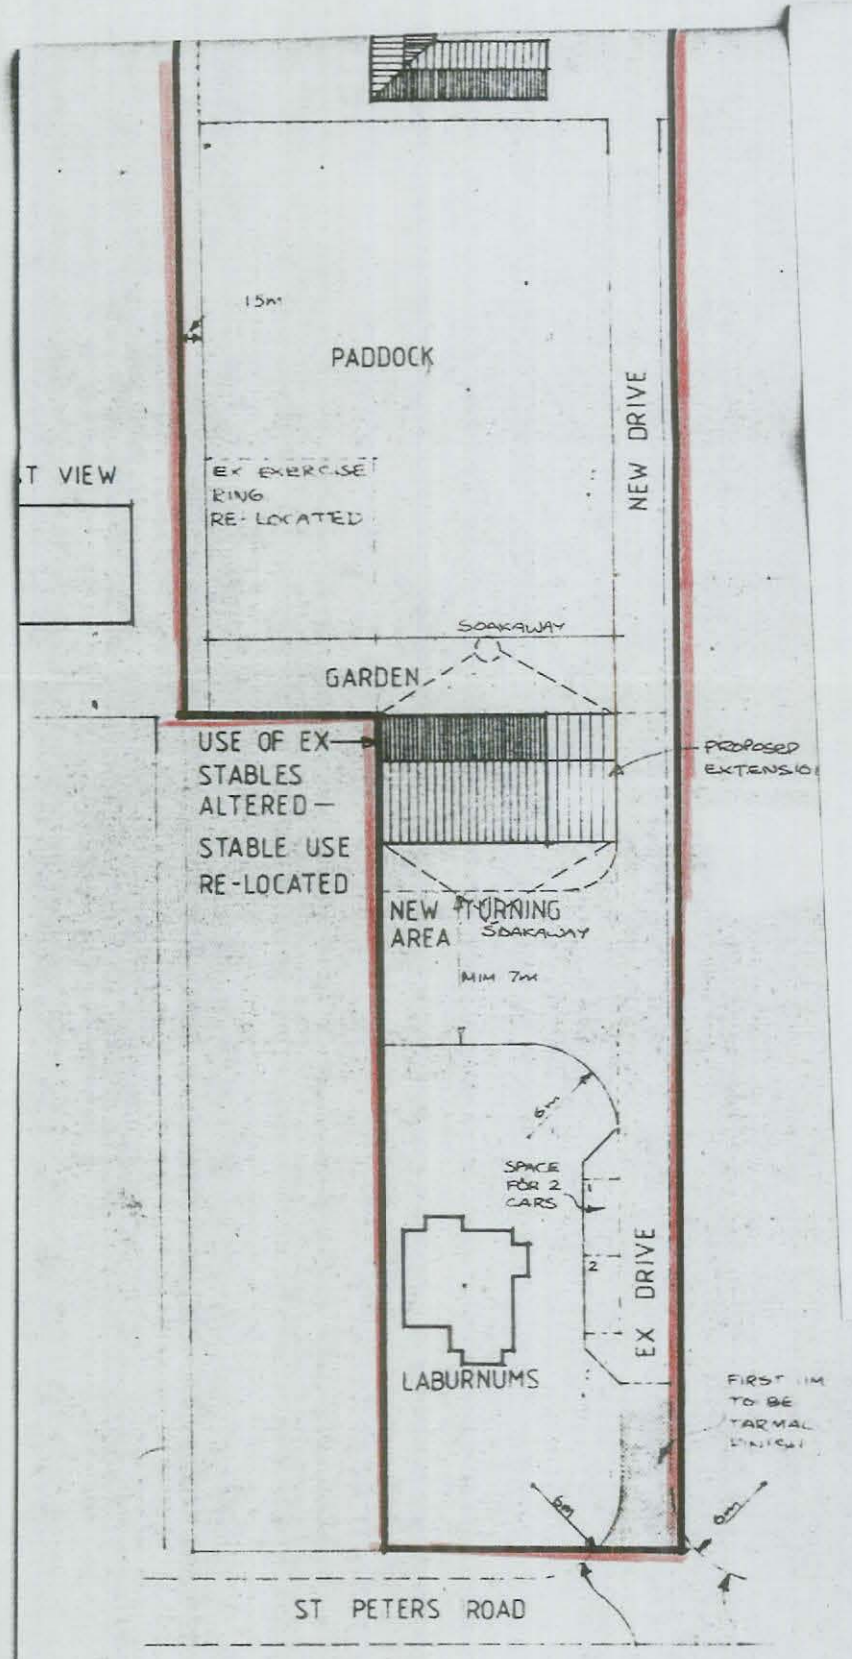

SITE PLAN 1:500

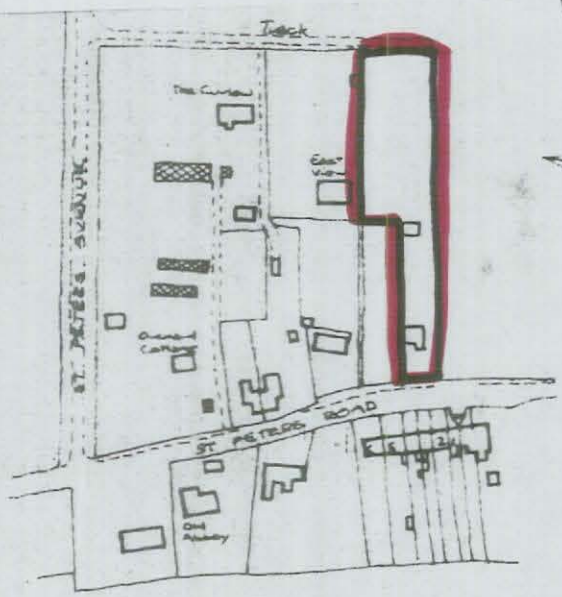

KEY PLAN 1:2500

COUNCIL
DEPARTMENT
30 SEP 1985
RP/SP/TP