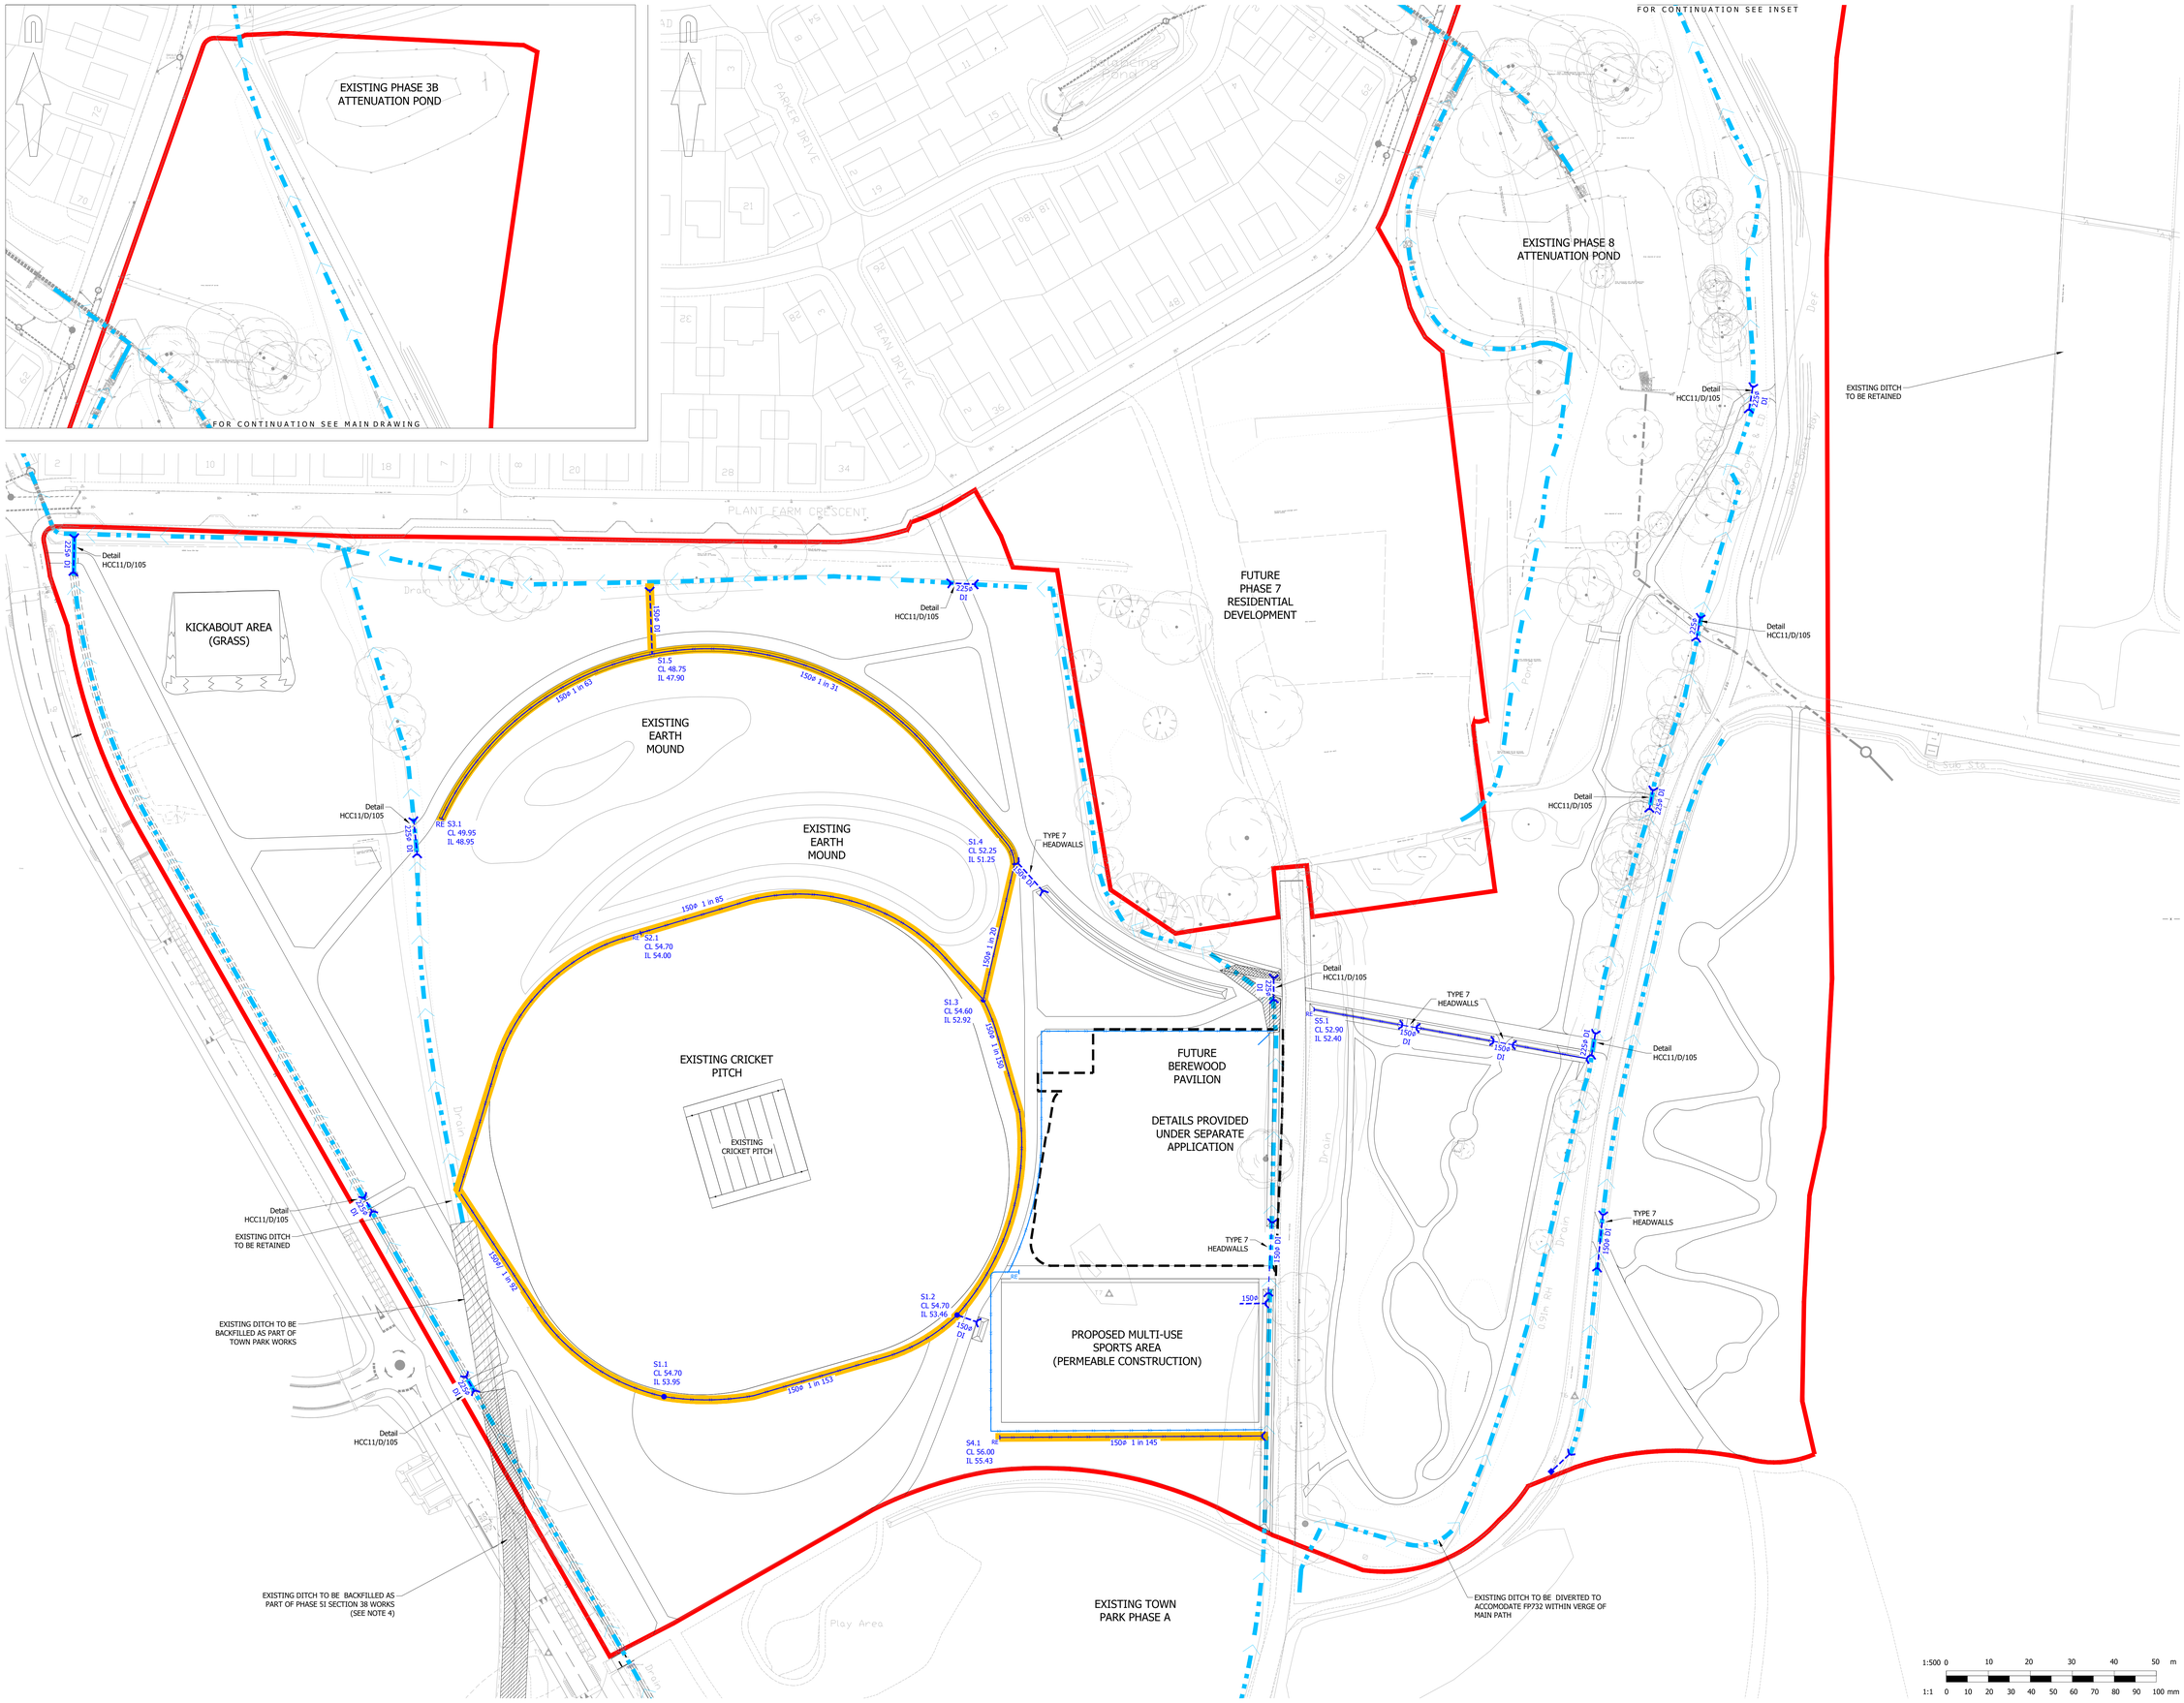

© Mayer Brown Limited Copyright. The drawings, information and data recorded in this document ("the information") is the property of Mayer Brown. This document and the information are solely for the use of the authorised recipient and this document may not be used, copied or reproduced in whole or part for any purposes other than which it was supplied by Mayer Brown. Mayer Brown makes no representation, undertakes no duty and accepts no responsibilities to any third party who may use or rely upon this document or the information.

A0 ORIGINAL

© Crown Copyright and database rights 2024 Ordnance Survey 0100031673

NOTES:

1. HIGHWAYS ARRANGEMENTS SUBJECT TO APPROVAL BY HAMPSHIRE COUNTY COUNCIL, UNDER S38 AGREEMENT.
2. ALL NEW CHAMBERS TO INCLUDE SPURS FOR FUTURE DRAINAGE CONNECTIONS.
3. REFER TO DWG NO. GTWVILLE_TP/DR/02 FOR TOWN PARK A DRAINAGE DETAILS.
4. PHASE 5 SECTION 3B WORKS ARE DUE TO COMMENCE CONSTRUCTION LATE 2024. SECTION 3B DITCH WORKS PART OF CURRENT OWC APPLICATION.
5. REFER TO DWG NO. GTWVILLE_TP2/RD/40 FOR SURFACE TREATMENTS.

Key

S1.1	Filter Drain Manhole Refer to GTWVILLE_TP2/502
150ø 1 in 153	Filter Drain Refer to GTWVILLE_TP2/504
RE	Rodding Eye Refer to HCC detail HCC11/D/120
150ø	150ø Ductile Iron Culvert
	Type 7 Headwall Refer to GTWVILLE_TP2/506
	Swale Refer to GTWVILLE_TP2/515
	Surface Water Sewer
	Existing Ditch / Watercourse
	Site Boundary
	Existing Drainage

BEREWOOD
HAMPSHIRE

FOR APPROVAL
NOT FOR CONSTRUCTION

rev.	amendment	checked	date
L	Updated boundary	RHA	12/06/2024
K	Updated to reflect client comments.	RHA	10/06/2024
J	Stage 1 Construction extents revised.	RHA	15/11/2021
I	S2.1 Western Pipe flow direction revised	RHA	12/11/2021
H	WORKS EXTENT CLARIFIED.	RHA	28/10/2021
G	Rodding eye added to key & issued for construction	RHA	20/10/2021
F	Temporary fence and compound area added.	RHA	29/09/2021
E	Stage 1B Construction extents added.	RHA	17/08/2021
D	Phase 8 attenuation pond updated and Phase 5A deposit location added.	RHA	05/07/2021
C	Land drainage added and notes amended.	RHA	25/06/2021
B	Drainage updates for Tender issue.	RHA	12/04/2021
A	Pavilion drainage removed.	RHA	20/10/2020

mayer brown
Mayer Brown Limited Lion House
Oriental Road Woking Surrey GU22 8AR
Telephone 01483 750 508 Fax 01483 750 437
wokingoffice@mayerbrown.co.uk www.mayerbrown.co.uk

client
Investing in homes since 1912
grainger plc

project
BEREWOOD, WATERLOOVILLE
TOWN PARK PHASE B

scale	1:500	drawn by	NT/LS	checked by	RHA
date	OCTOBER 2020	cad file	DR_01.DWG		

title
PROPOSED TOWN PARK DRAINAGE

drawing number
GTWVILLE_TP2/DR/01
rev. L