


**PROPOSED SINGLE STOREY REAR ADDITION.
38, ALMOND CLOSE, BEDHAMPTON, HANTS.
FOR MR & MRS A. GODDARD.**

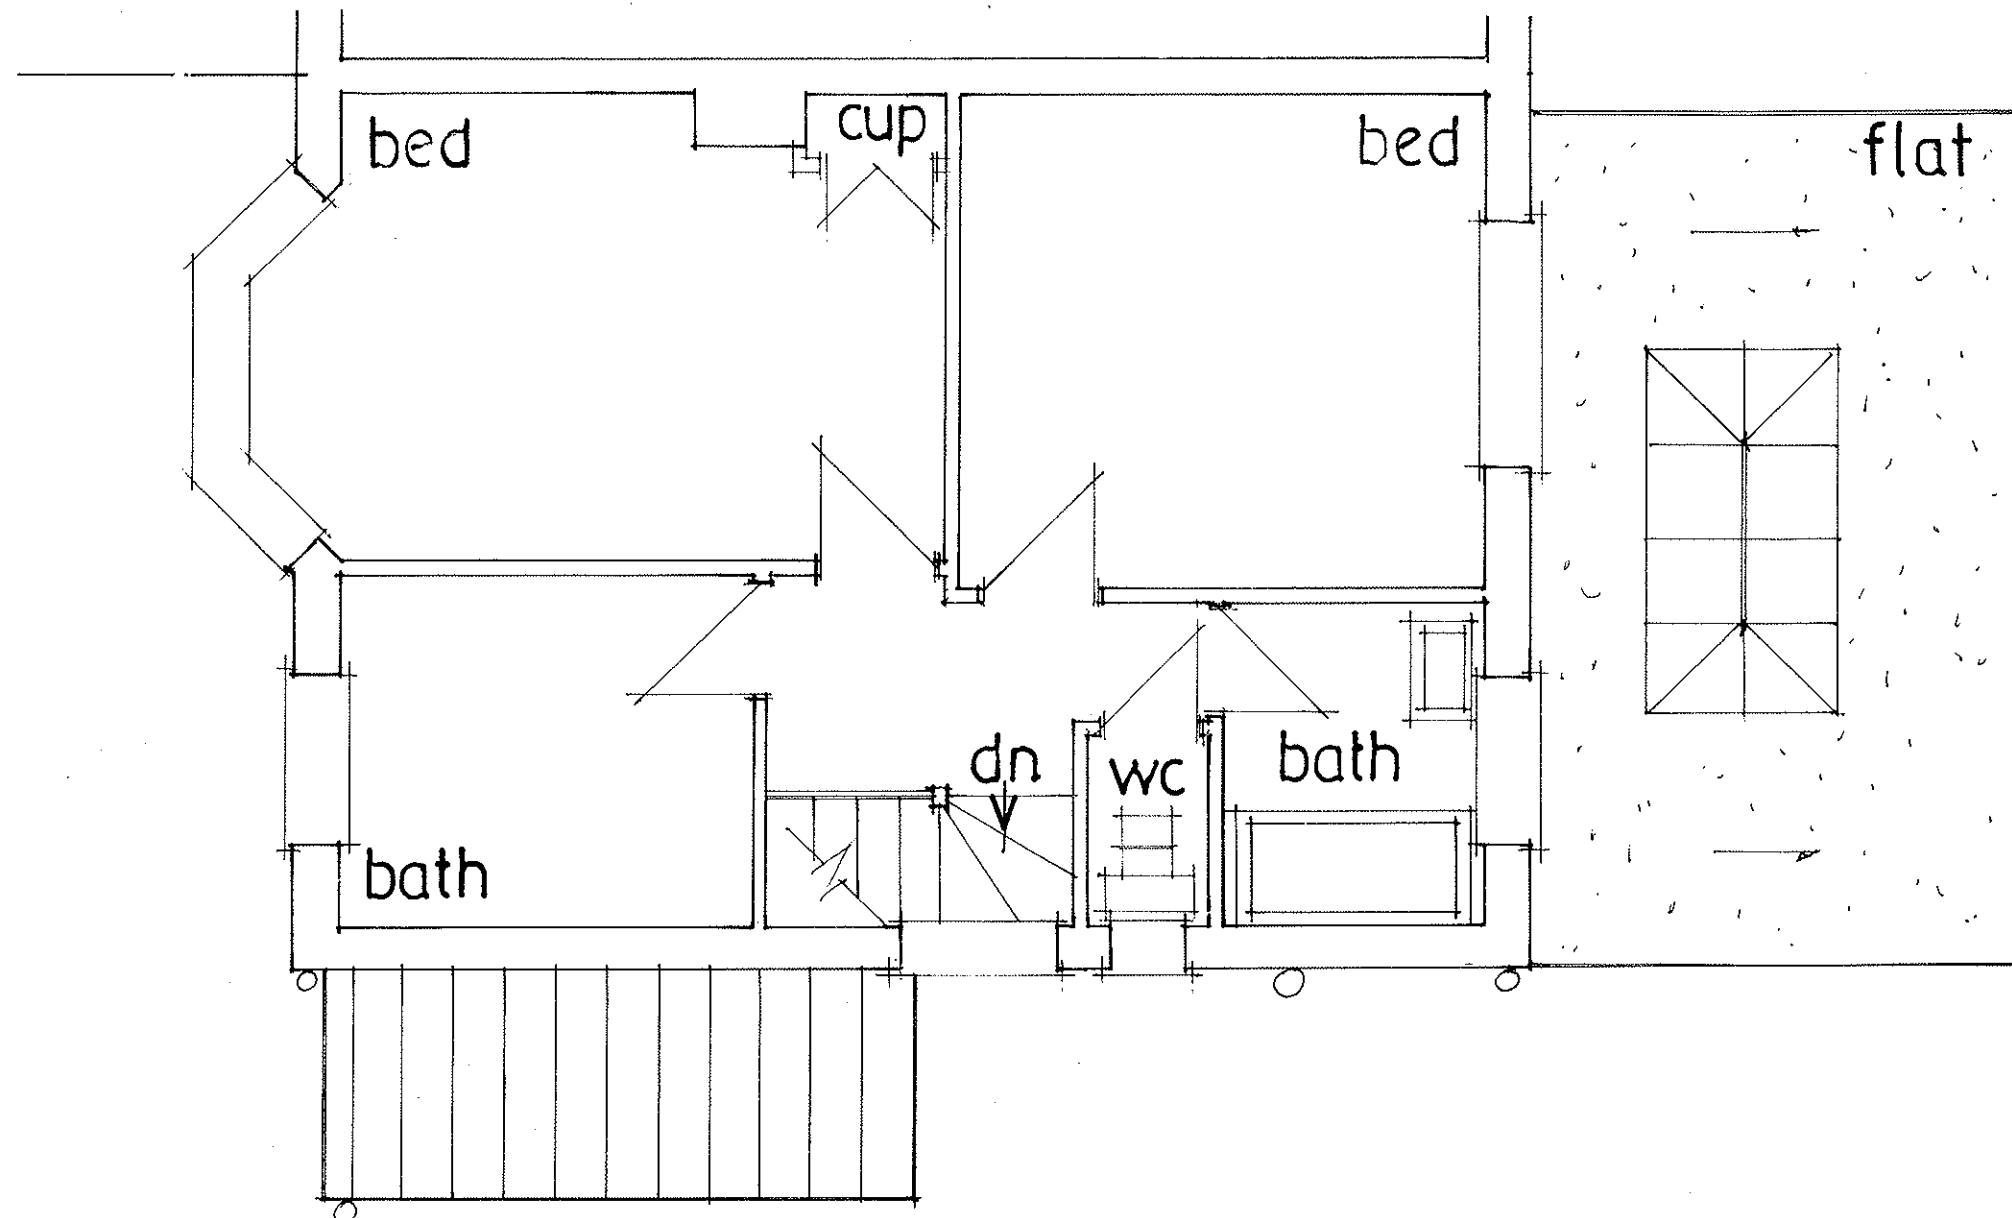

FIRST FLOOR

date oct 24
scale 1:50

PETER J. WALKER
182 SEAFRONT, HAYLING ISLAND, HANTS
PO11 9AN
MOB: 07973327695