


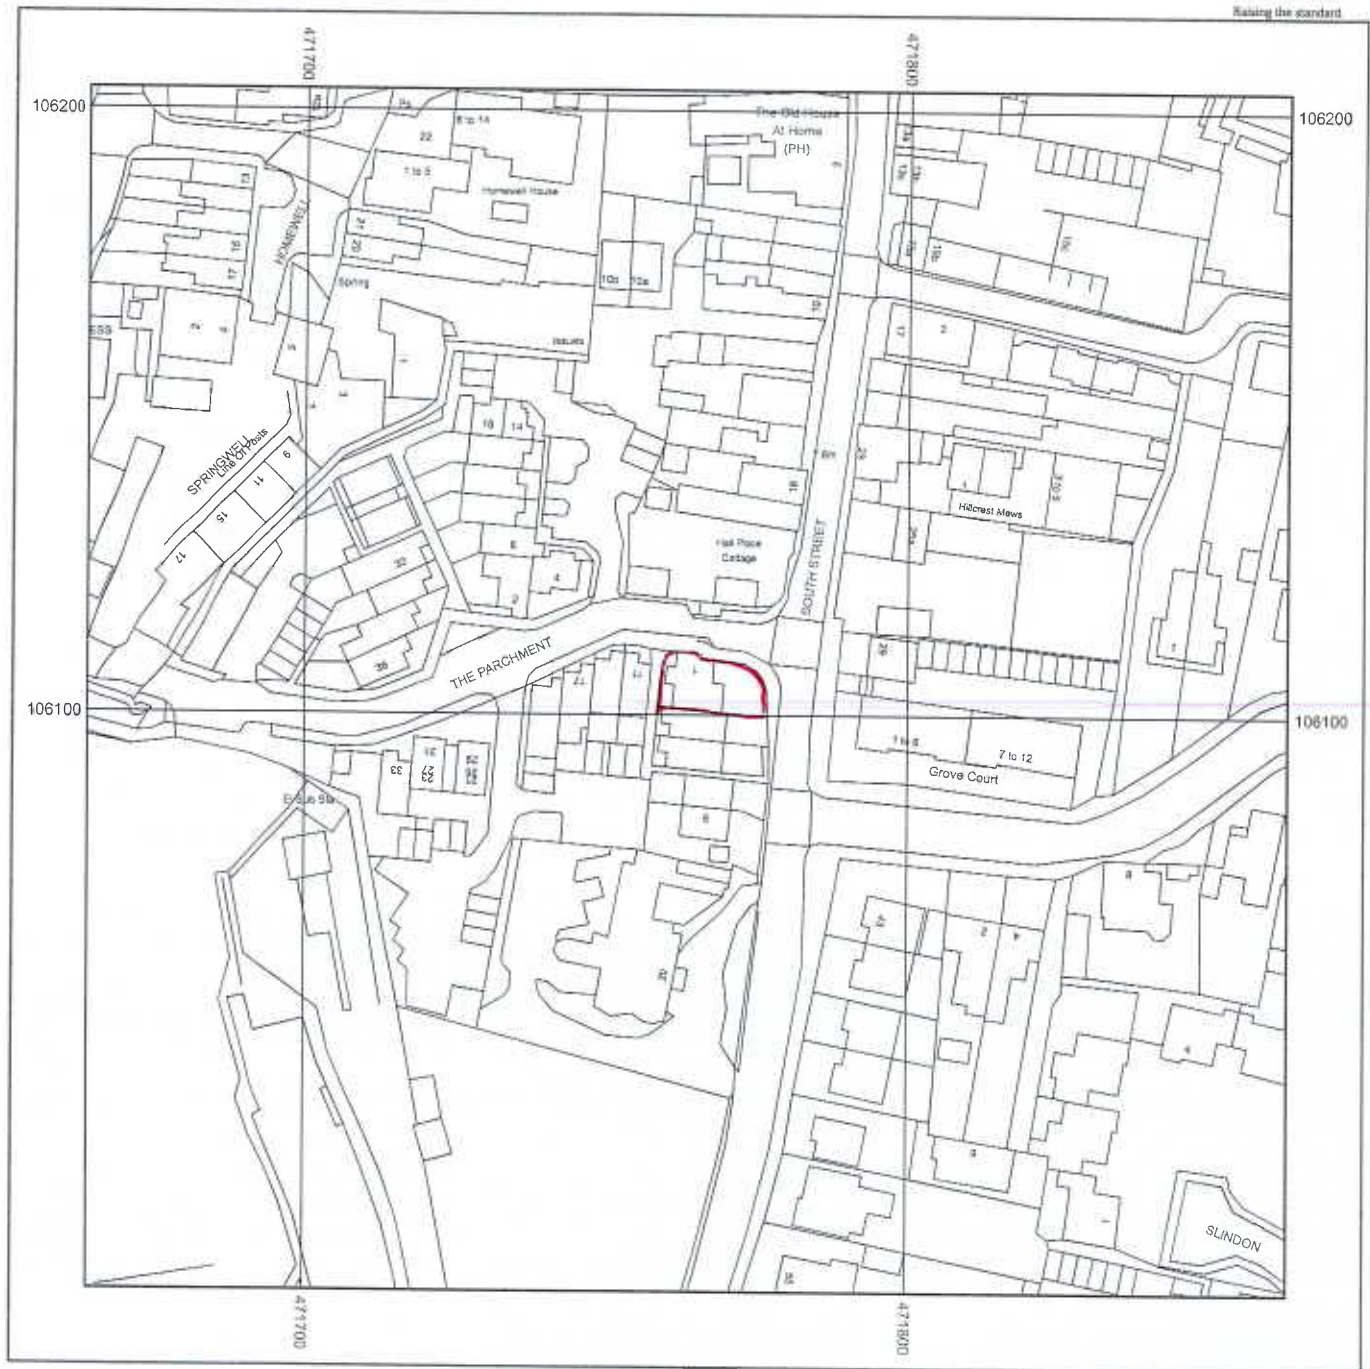

Metres
0 5 10 20 30 40 50


Scale: 1:1250



Supplied by: National Map Centre
License number: AC0000814278
Produced: 29/08/2024
Serial number: 376529

1 THE PARCHMENT
HAVANT
PO9 1HD

Plot centre co-ordinates: 471764,106104
Download file:
Project name: 90014441 MS B
EWART

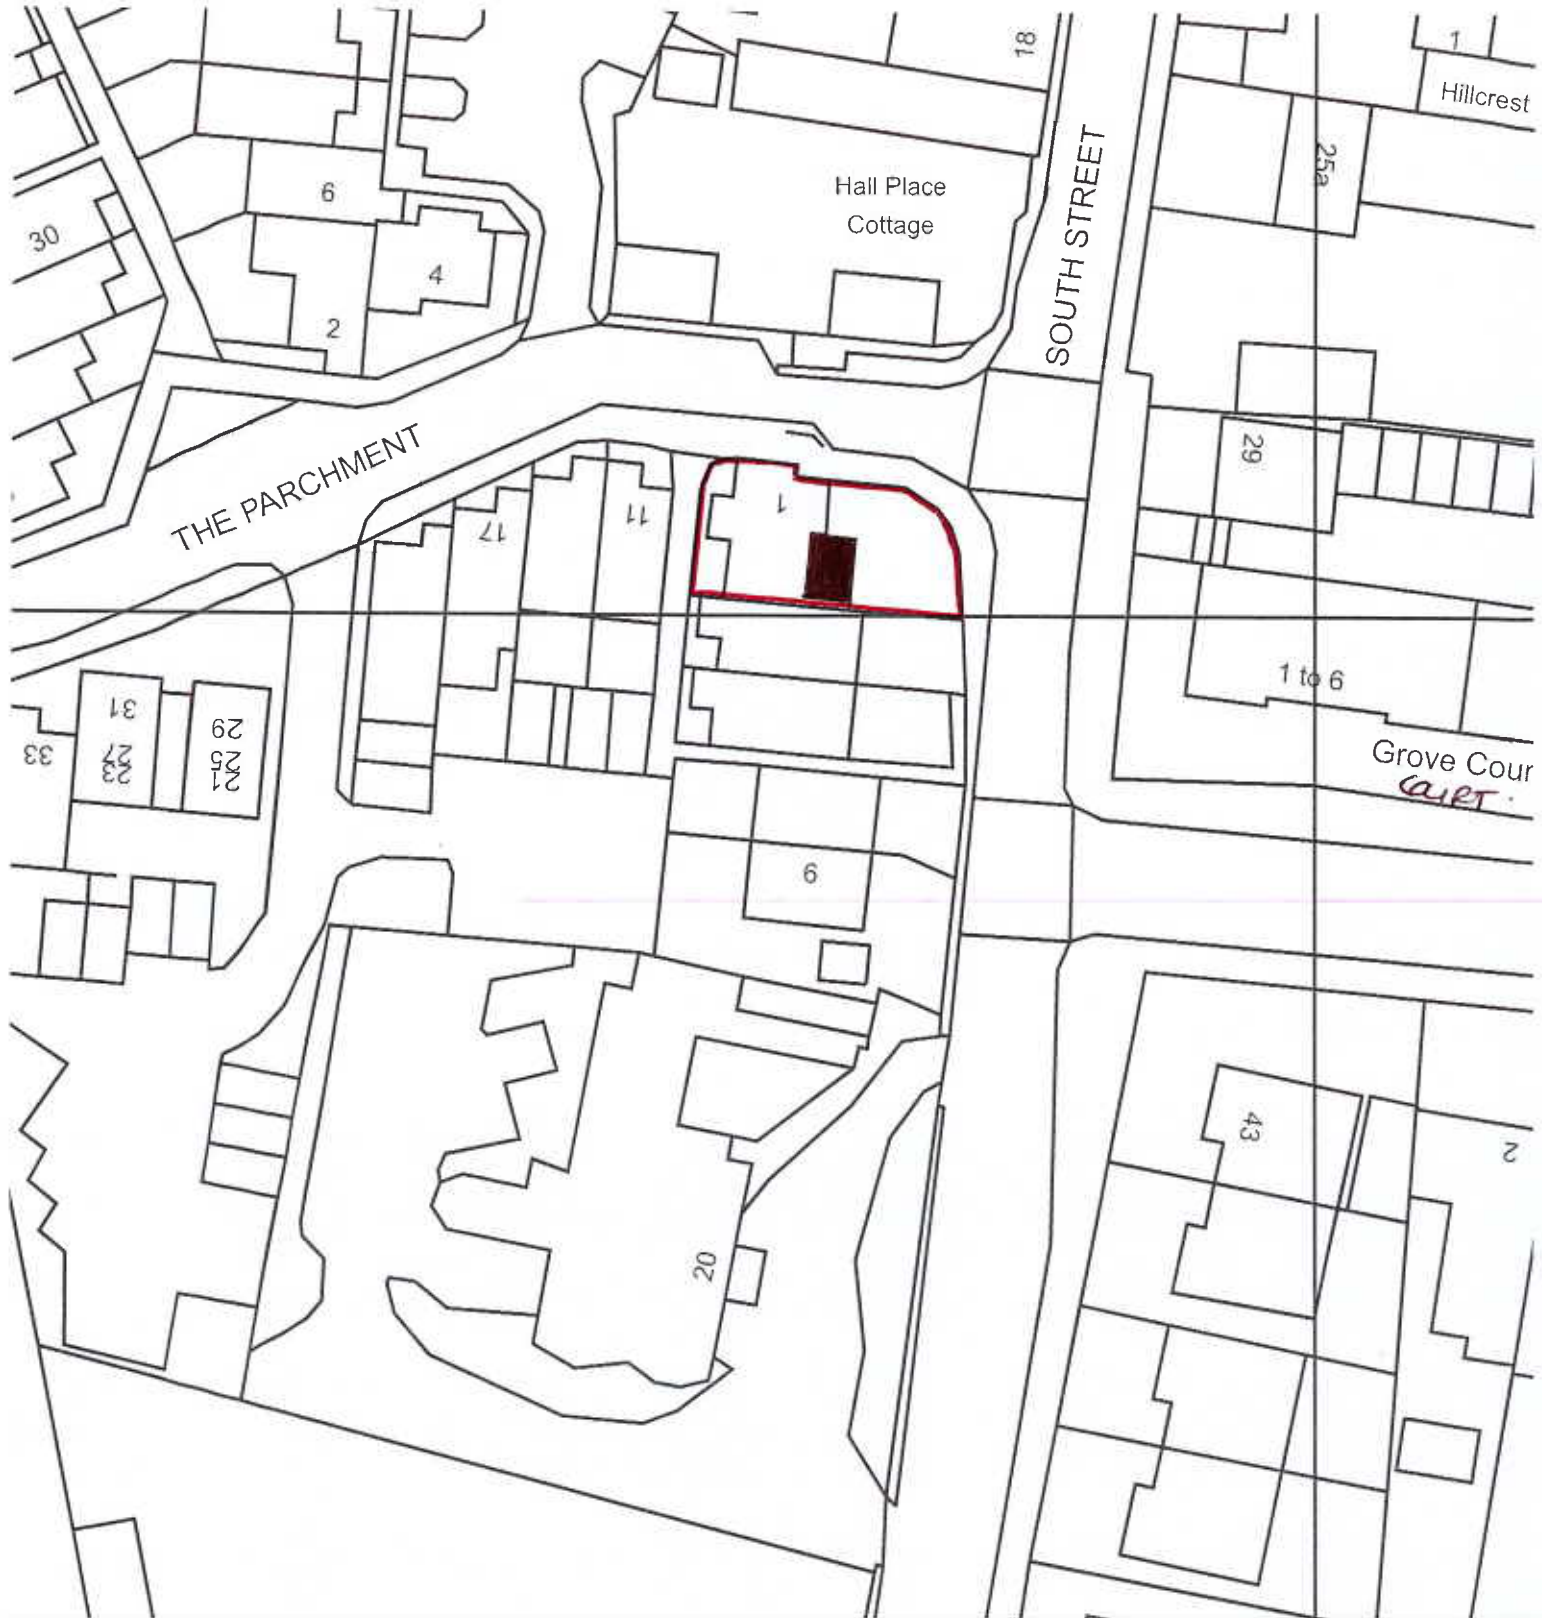

NATIONAL
MAP CENTRE

BLOCK PLAN



Site Address

1 THE PARCHMENT
HUNANT
PO9 1HD

Os Licence number 100046950
Our Reference 90014441

0 SCALE 1:500 20
METRES