



- ① Roof tiles to match existing
- ② uPvc door & windows to match main house
- ③ Render to match existing
- ④ Timber garage doors
- ⑤ Weatherboard cladding
- ⑥ Skylight - Velux or similar product

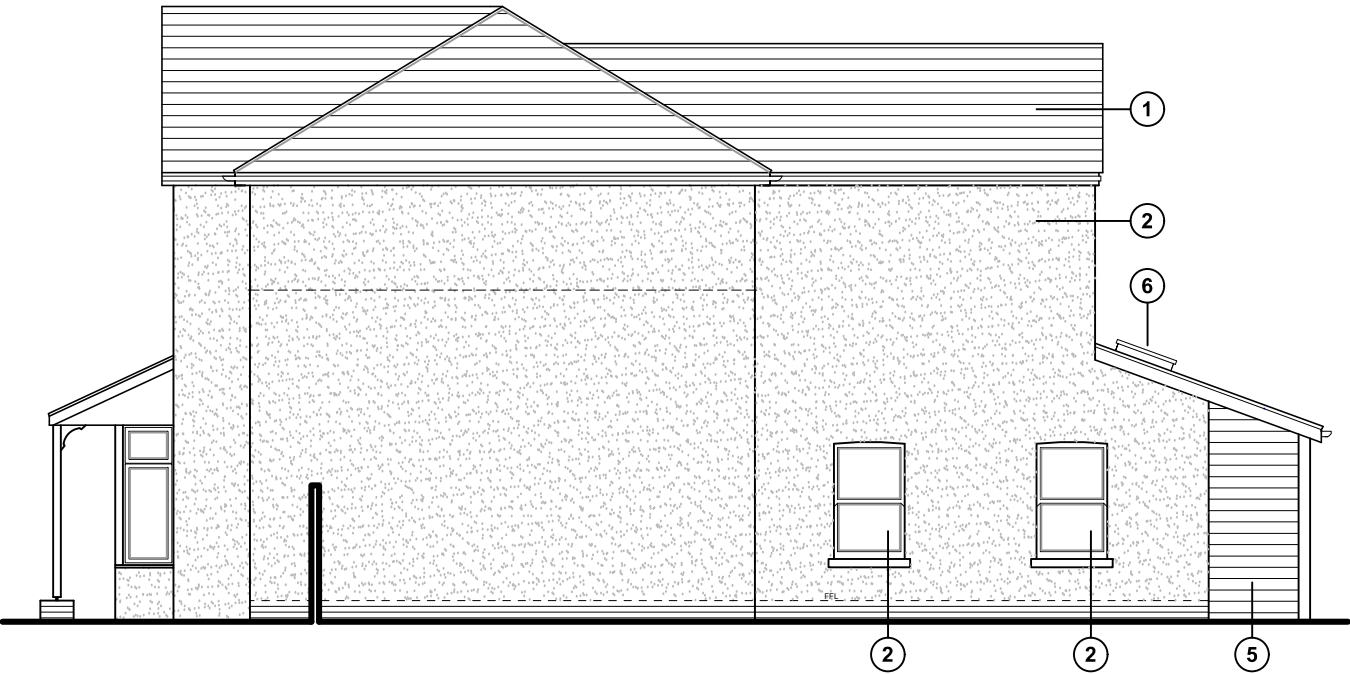

North (side) elevation



East (front) elevation

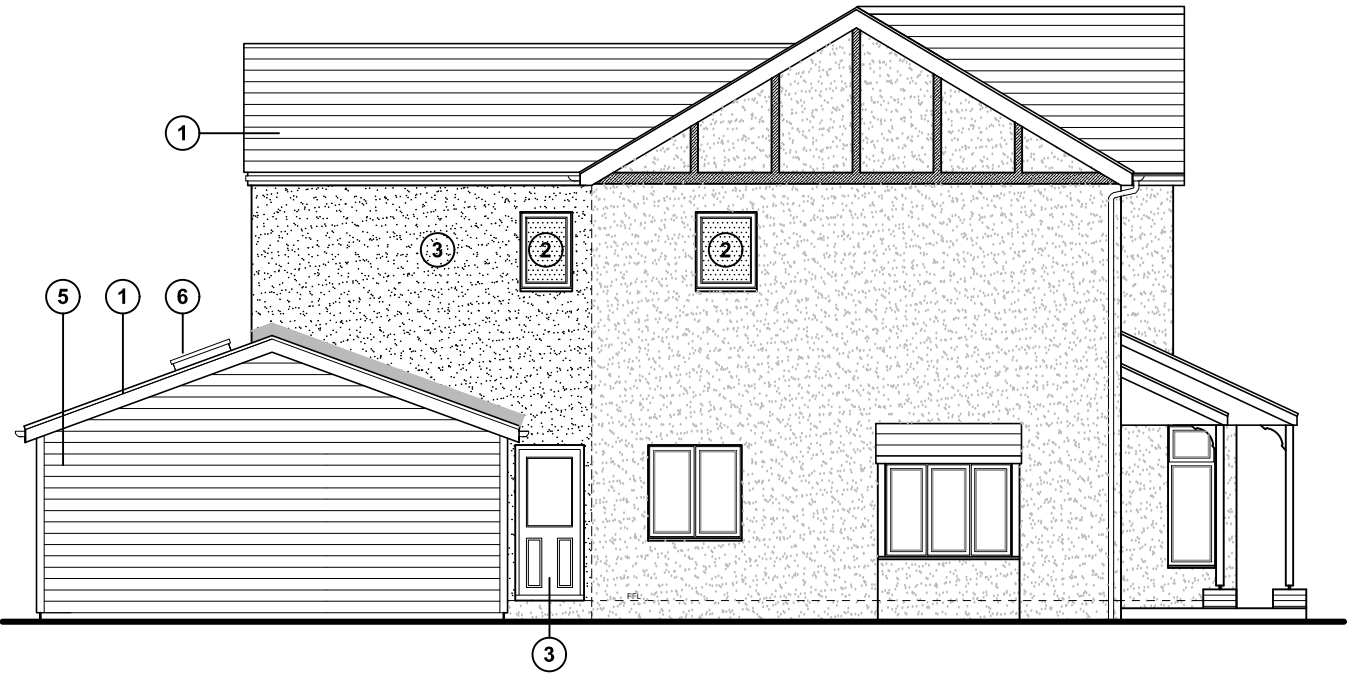


South (side) elevation



West (rear) elevation

Proposed elevations scale 1:100

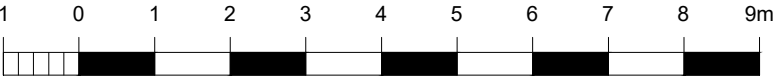

For MR & MRS WILKINSON	Title PROPOSED ELEVATIONS	Office Tel: 01243 933732
Project PROPOSED EXTENSION AT 12 PARK CRESCENT, EMSWORTH, PO10 7NT.	Date OCT 2024	Email: admin@jb-architecturedesign.com
	Drawn JB	Web: www.jb-architecturedesign.com
	Scale 1:100 @ A3	
	Job Number PL848.24	Revision -05
	Drawing Number -05	Checked -
		B

