


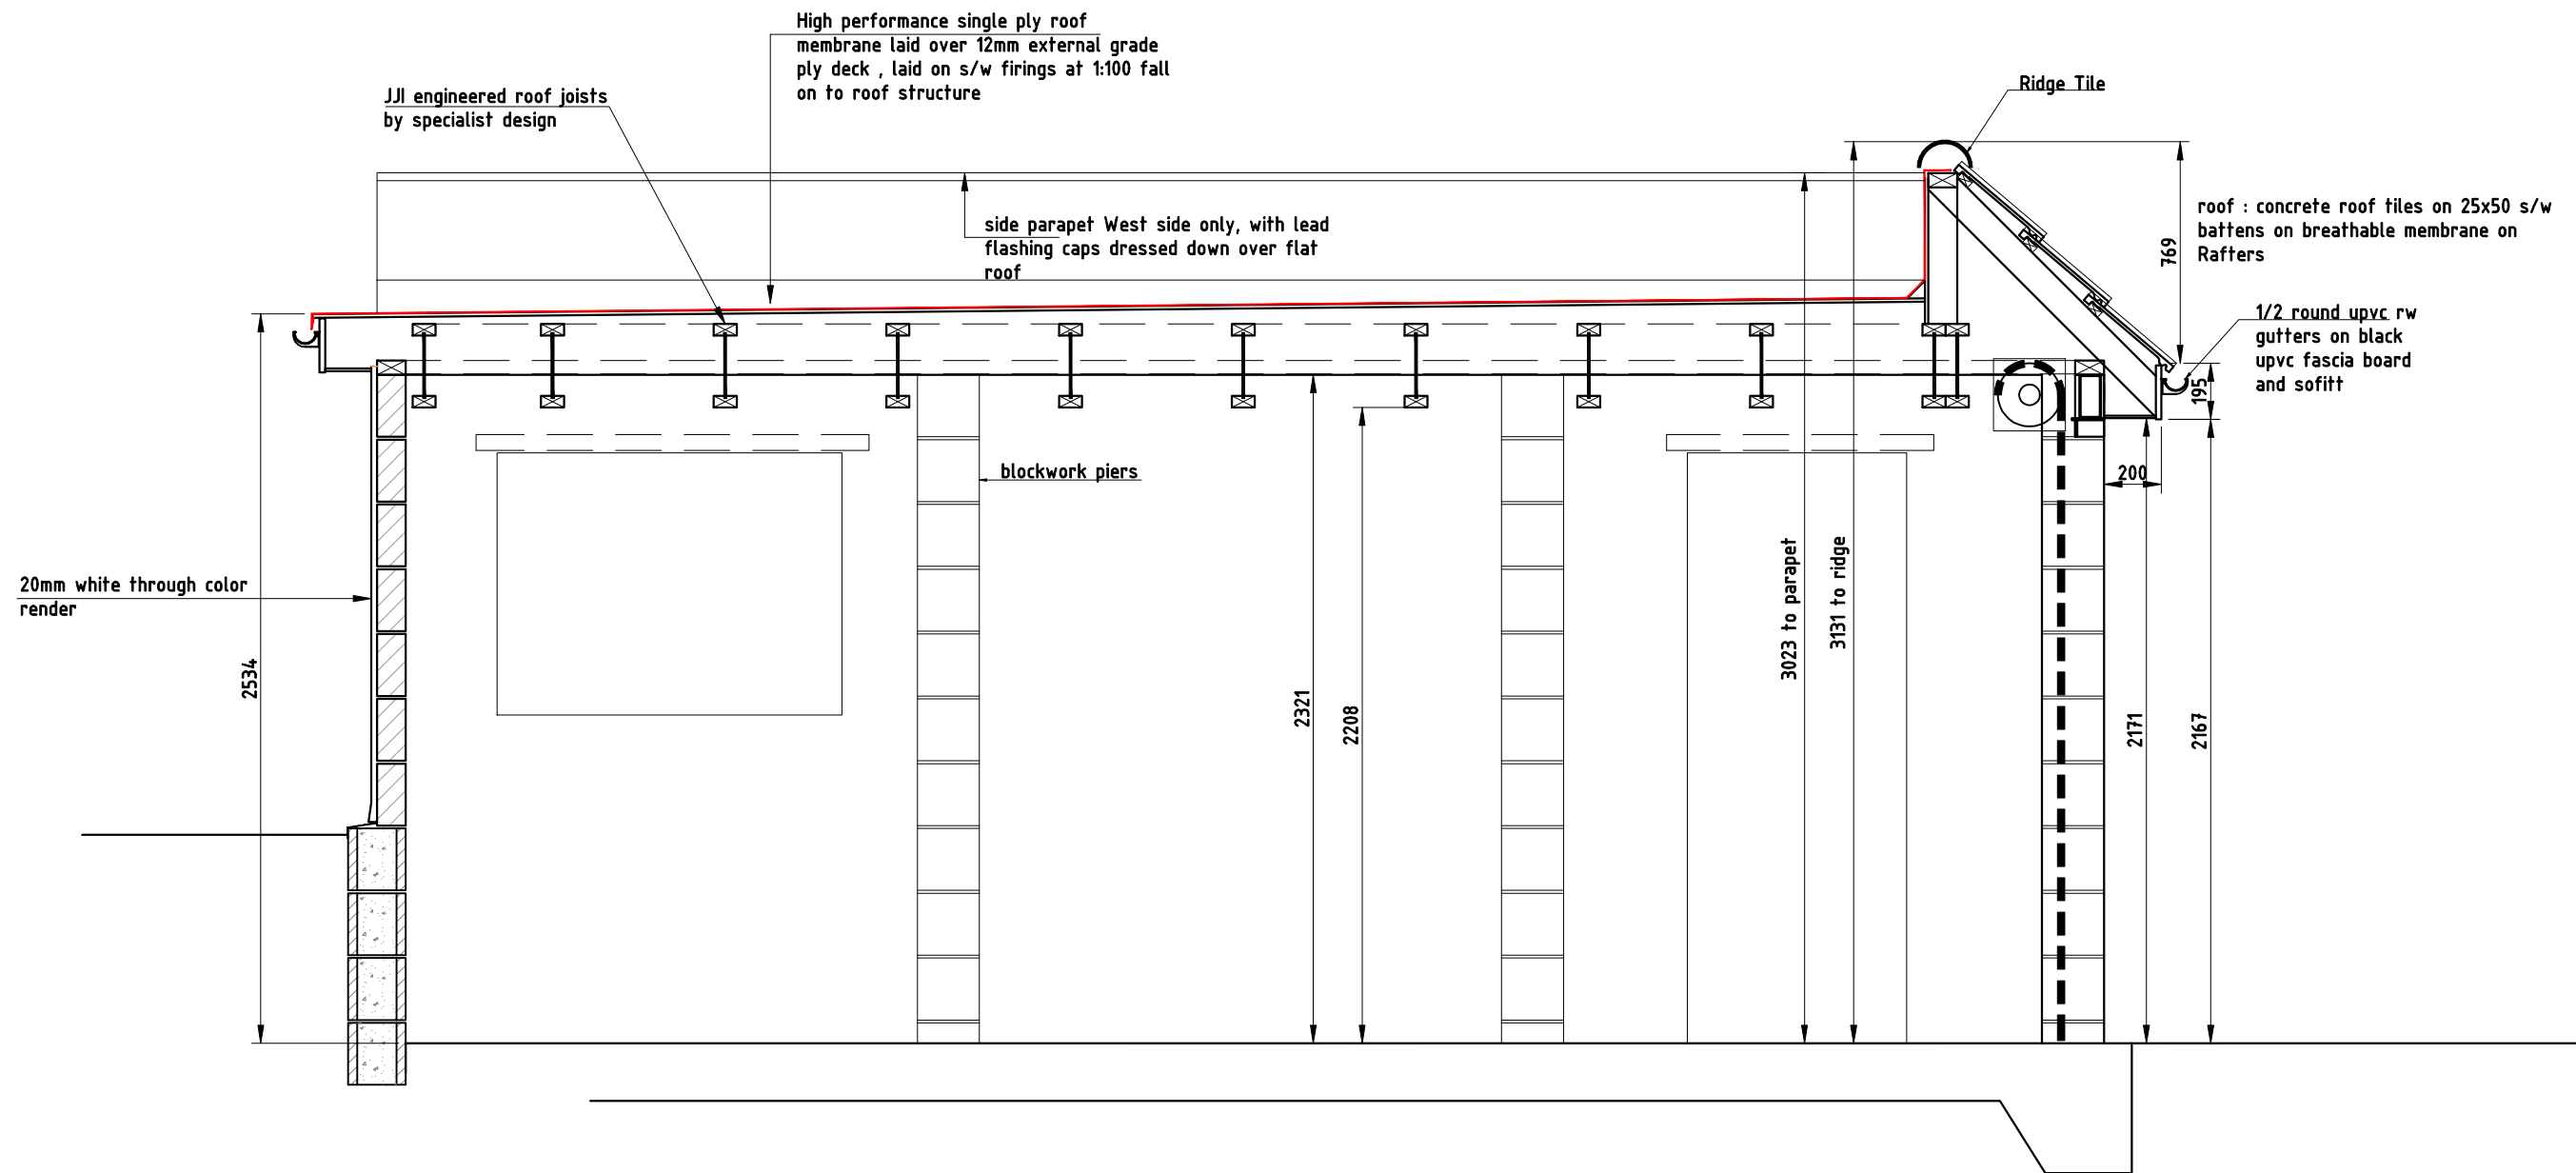

Section A-A (looking West)

Rev A, roof amended to suit flat roof design bfs July24

© Construction Design Projects
These drawings are not to be copied or distributed to third parties without the written consent of Construction Design Projects

project Proposed New Extension and replacement garage 9 The Brow,Purbrook		drawn by bf.sales		date March 2024				Job No		Drp No		</
---	--	---	--	---------------------------------------	--	--	--	-------------------	--	-------------------	--	--