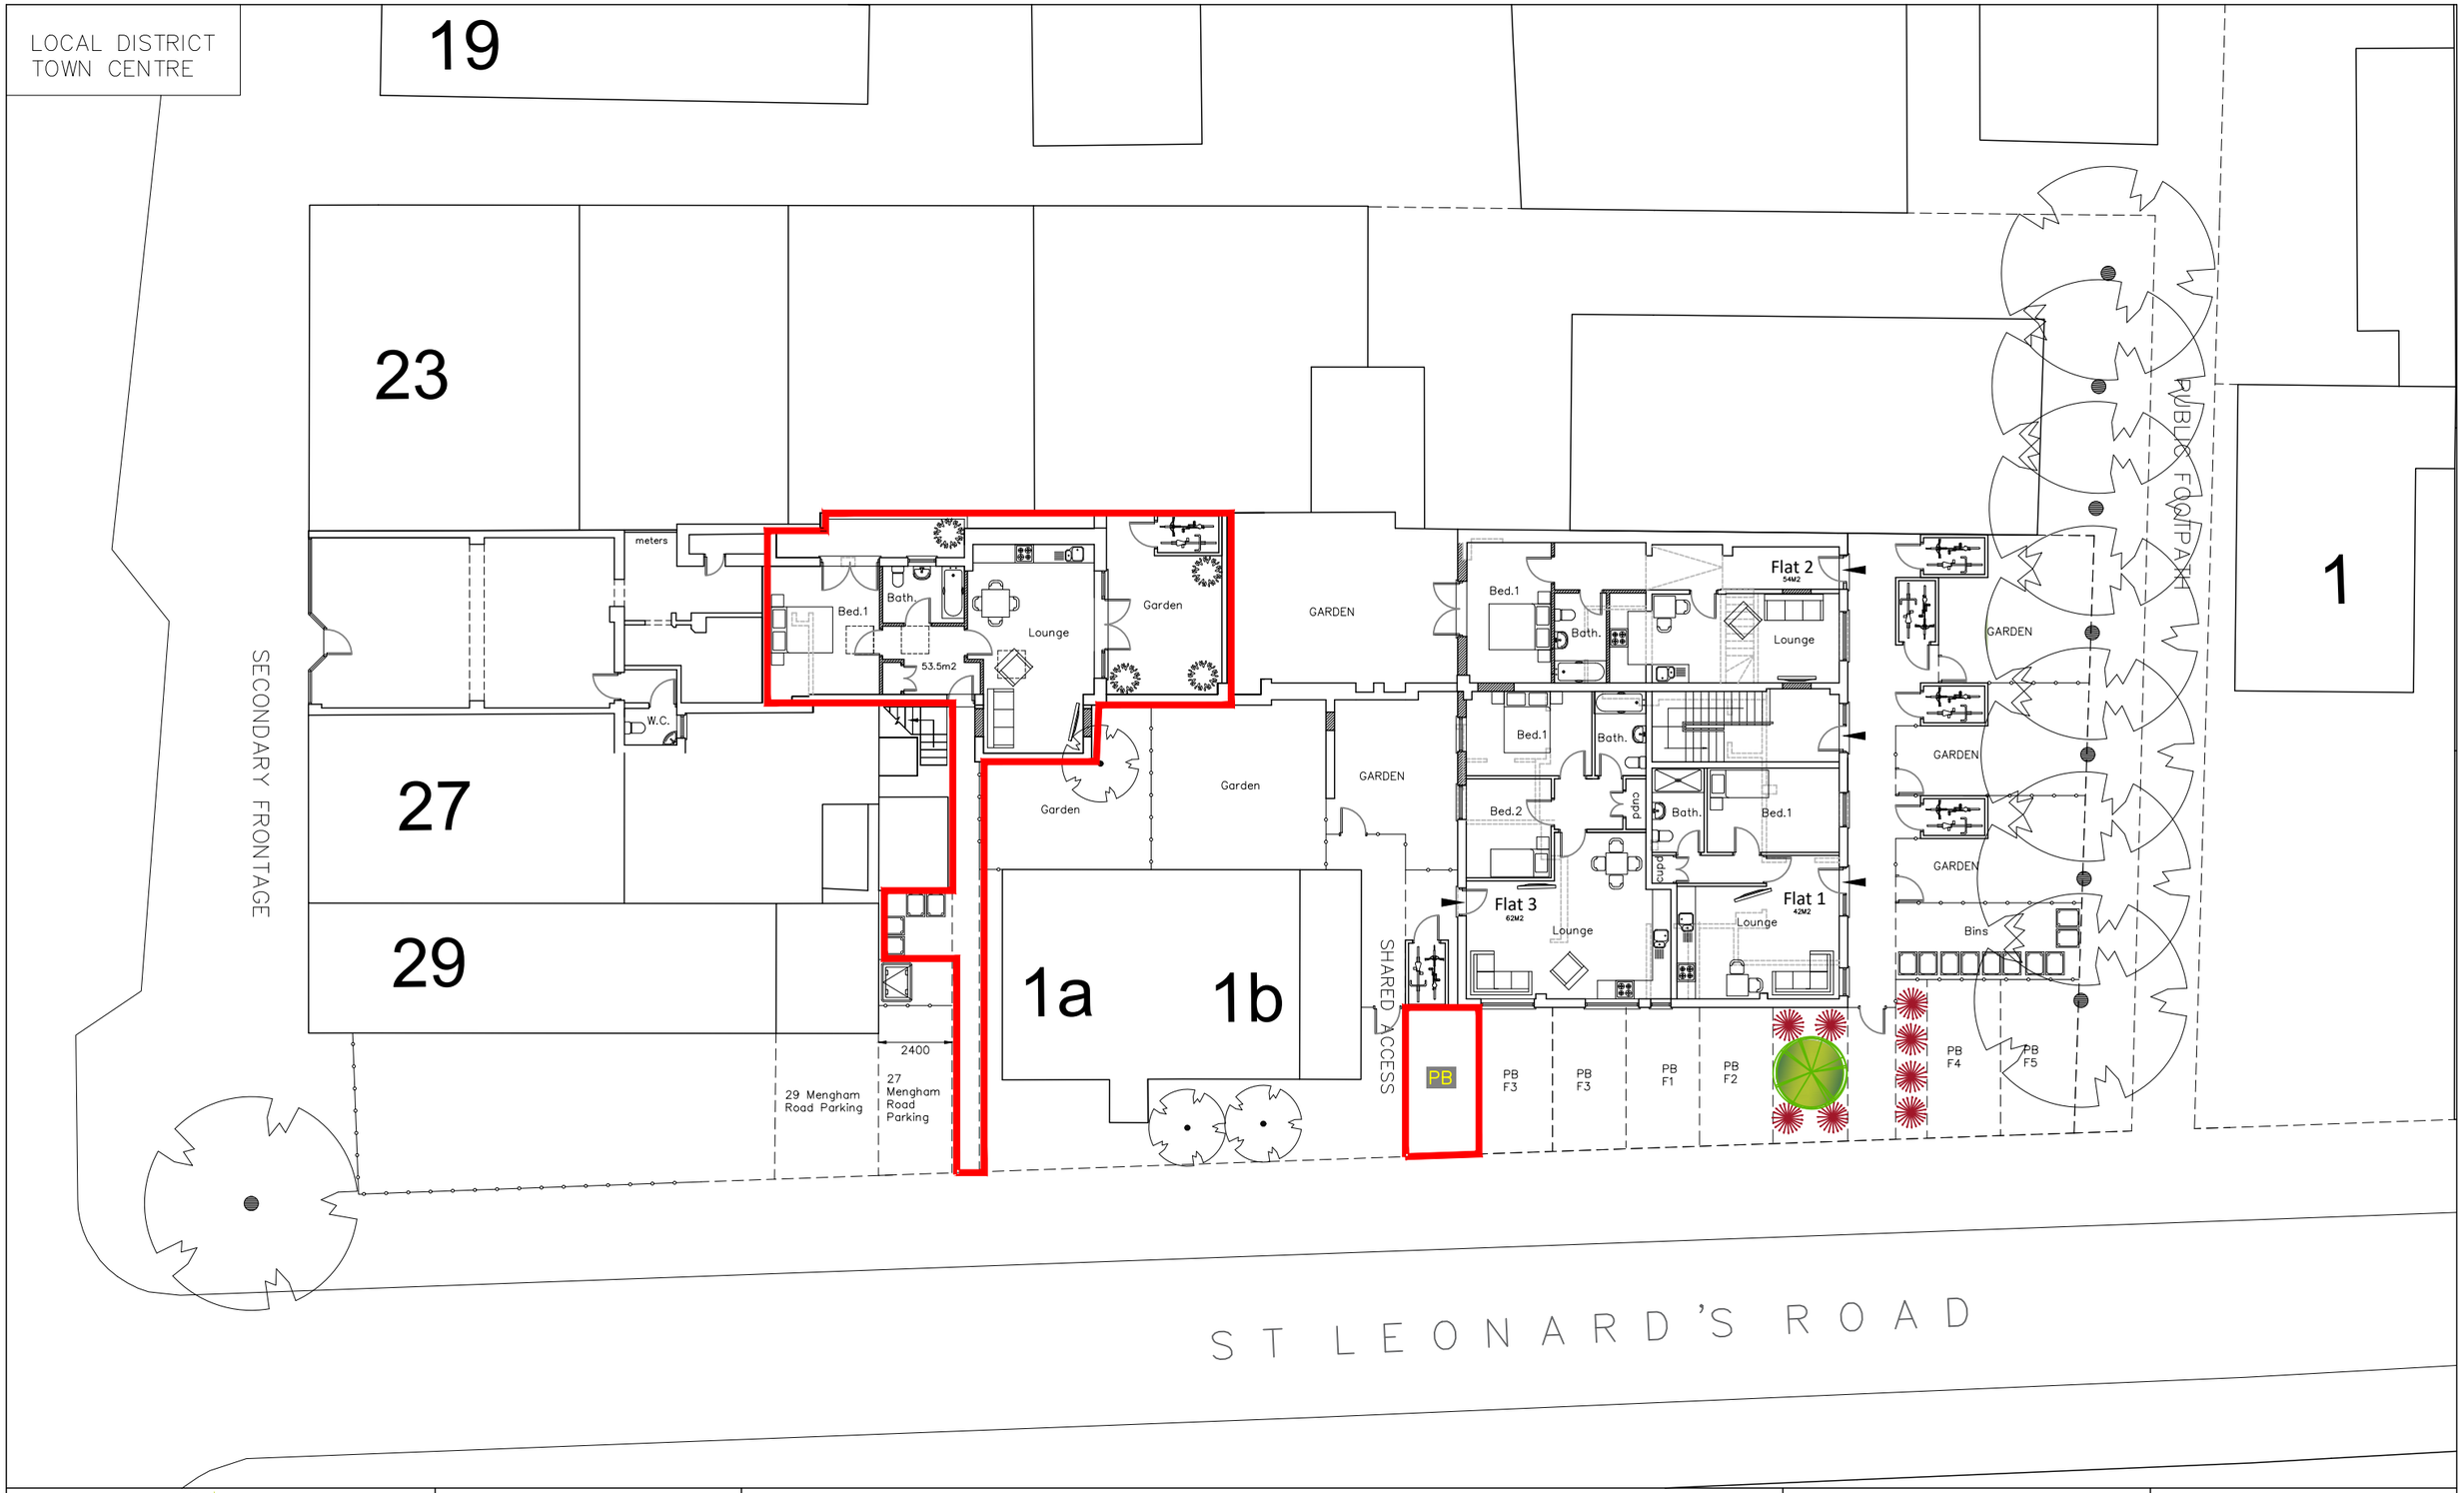

CAAD
Critchley Architecture And Design Ltd.
Contact: 02392 474 919 | info@caad.online
The Old Brewery,15E South Street, Havant, PO9 1BU

PROPOSED SITE PLAN

Revisions
a)
b)
c)
d)
e)

25 Mengham Road,
Hayling Island,
PO11 9BG

Scale A1=1:100, A3=1:200
Drawn OS/JHL
Date 28/06/2024

20058–134 0

20m 40m 60m 80m