
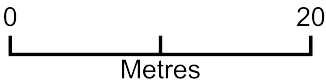


6 Chequers Quay

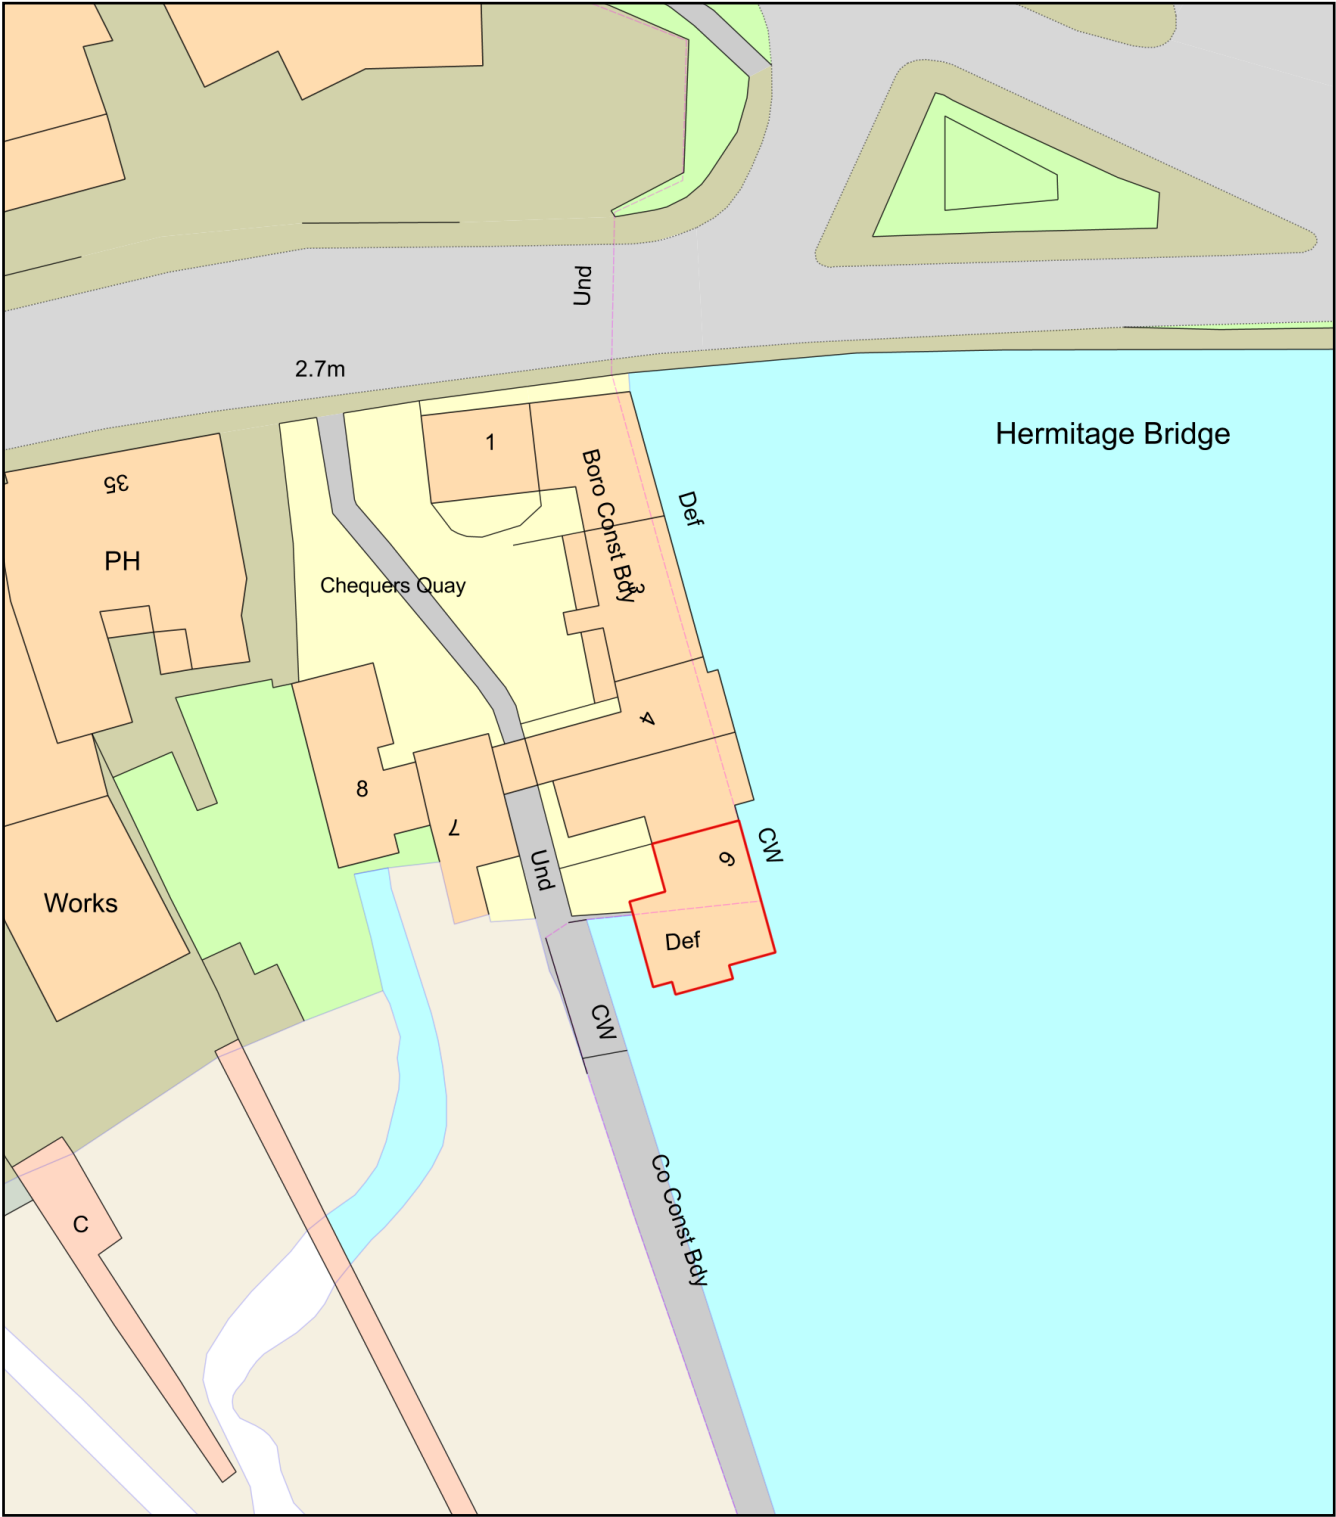

Plan Produced for: Applecore PDM

Date Produced: 13 Aug 2024

Plan Reference Number: TQRQM24226102557229

Scale: 1:500 @ A4