



PHYSICAL SCALE IN METERS @ 1:100


NOTES:
This drawing has been produced solely for PLANNING/DESIGN.
Do not Scale from this Drawing except for planning purposes.
Any drainage shown is presumed and to be checked on site before commencement of works.
This drawing is the copyright of MF Designs Ltd.

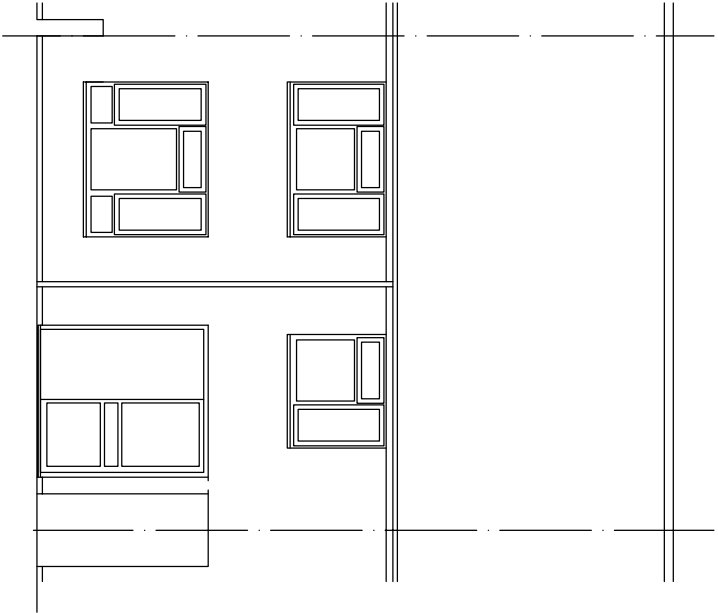


Existing North

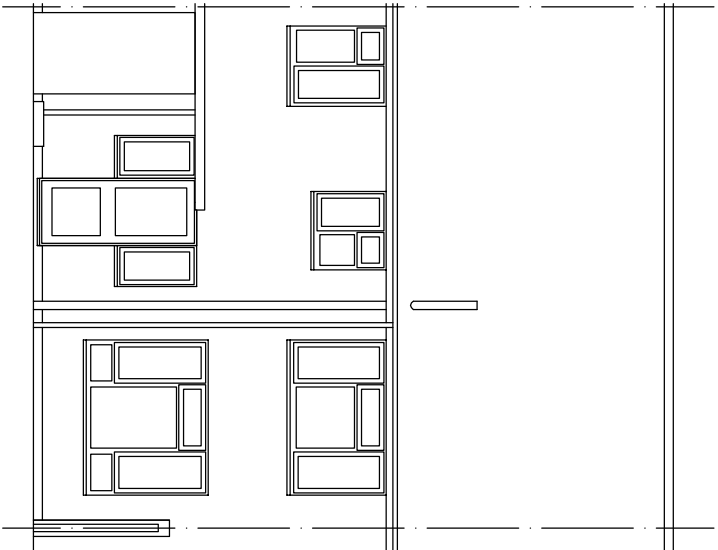


Existing South (Section thro' side roof canopy)

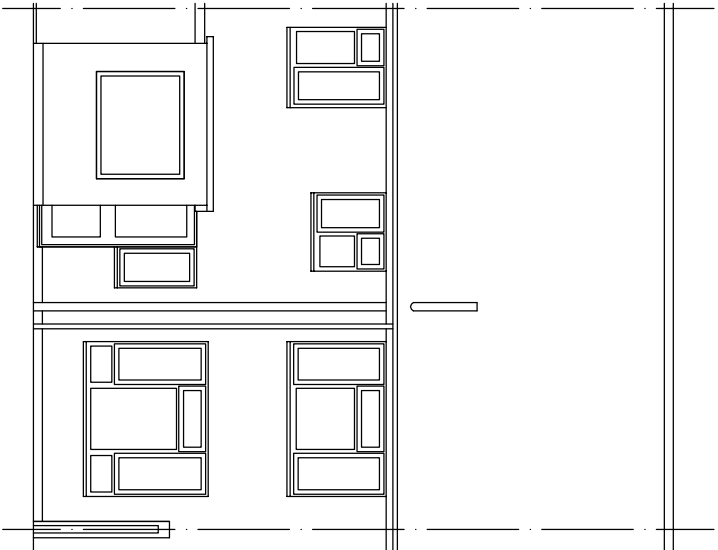

Existing South (with outbuildings)

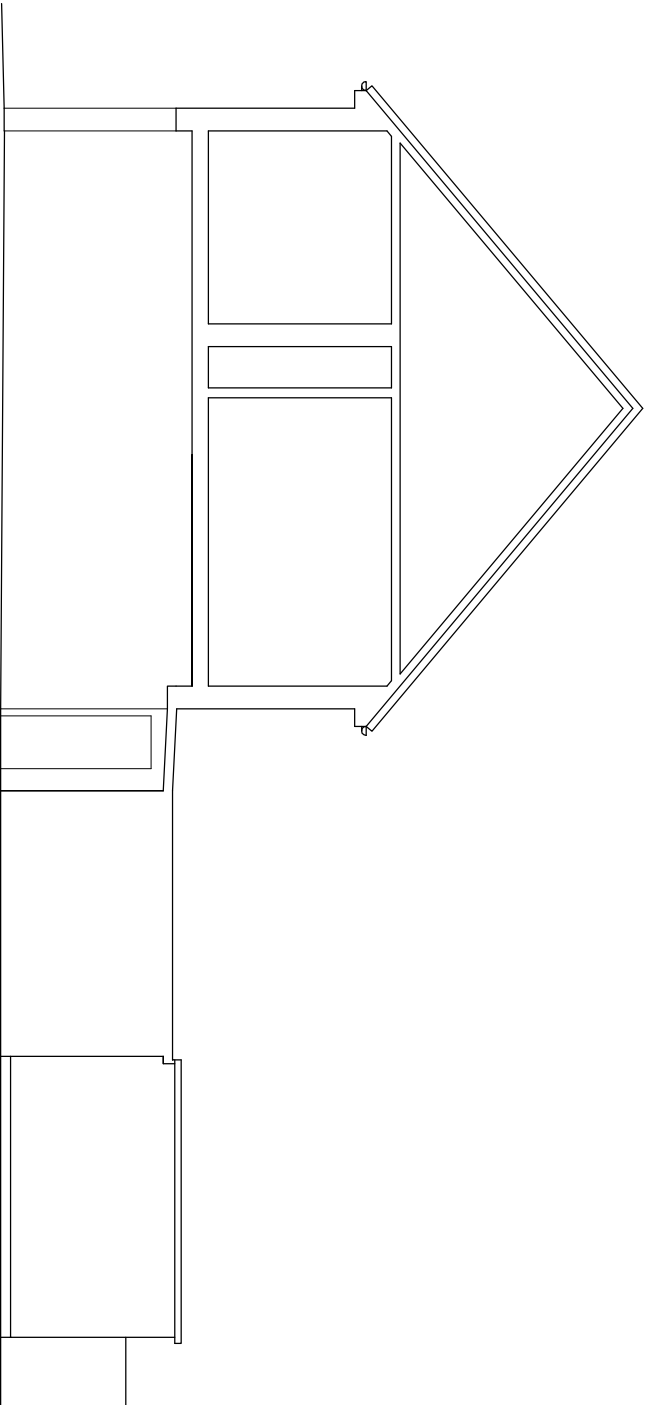

Existing West (Section thro' passageway & outbuildings)

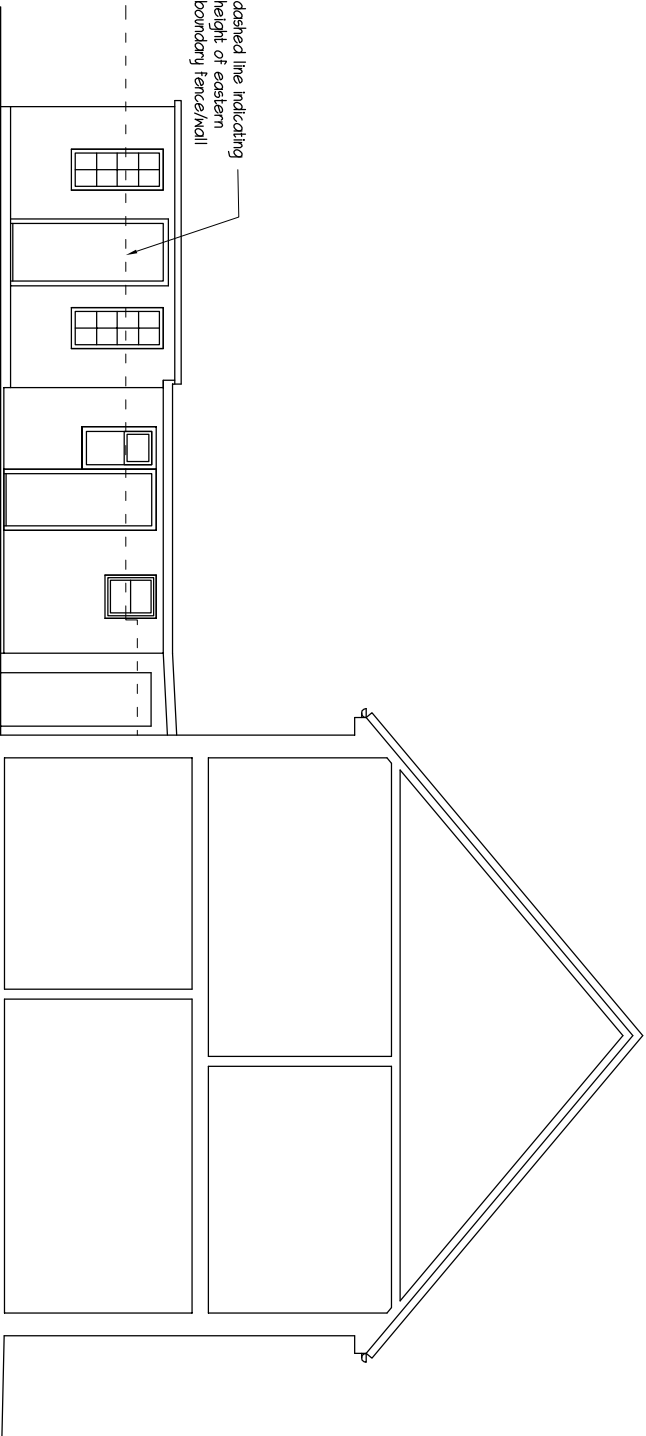

Existing East (Section)