



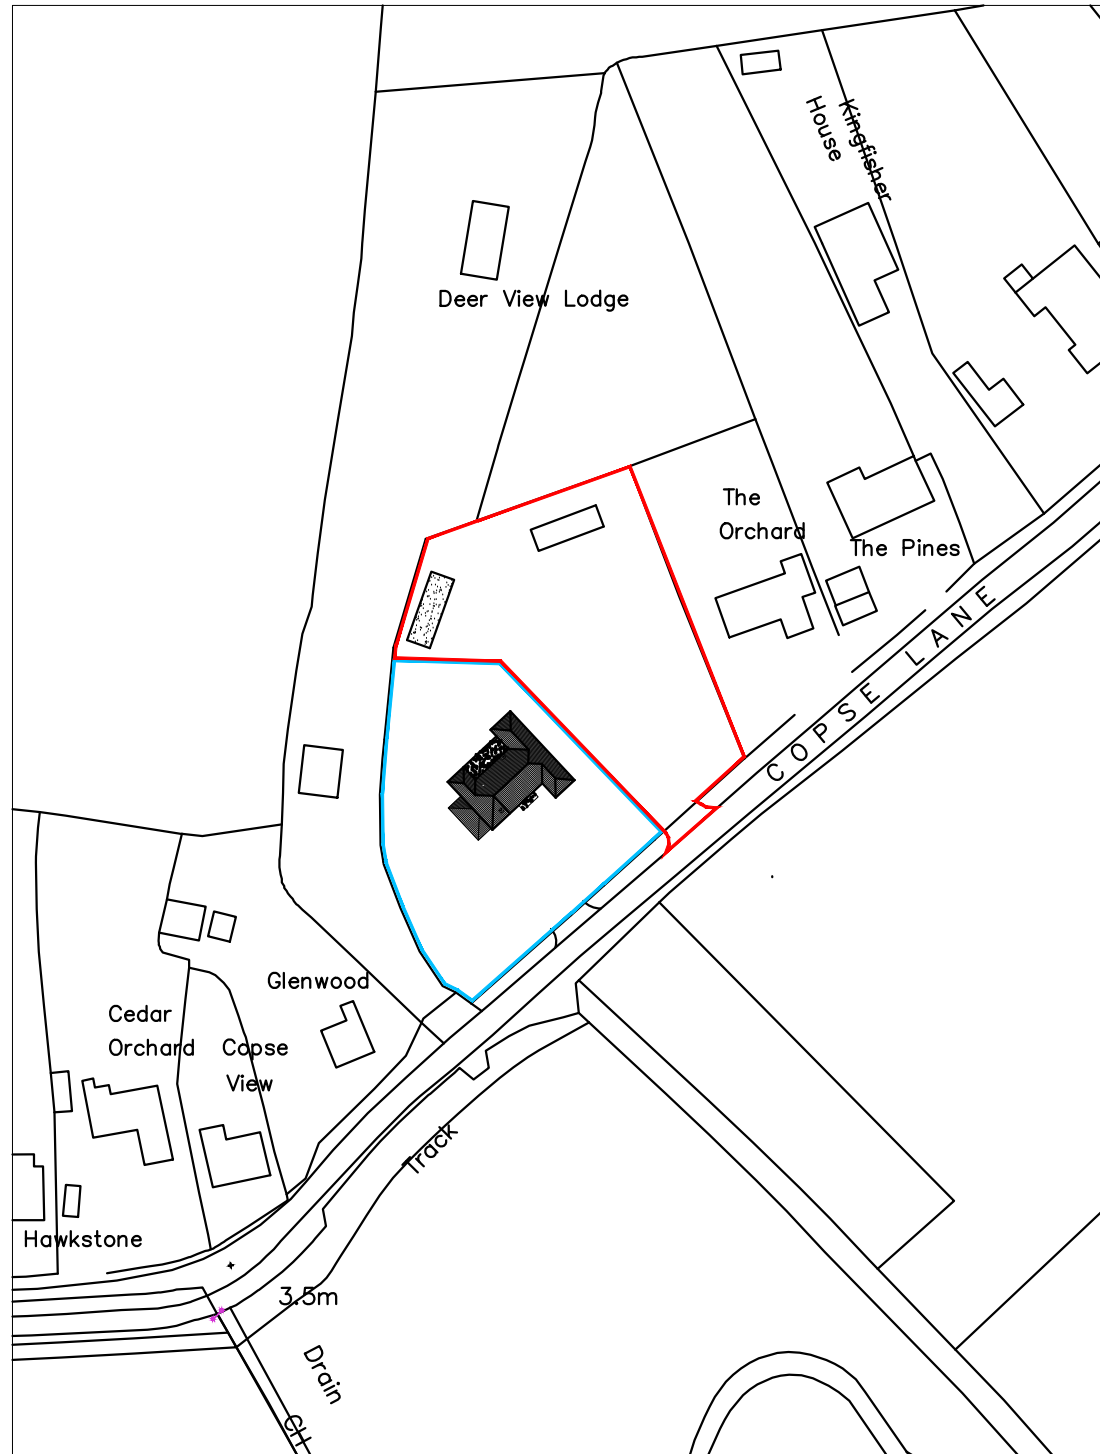

Location Plan: 1:1250

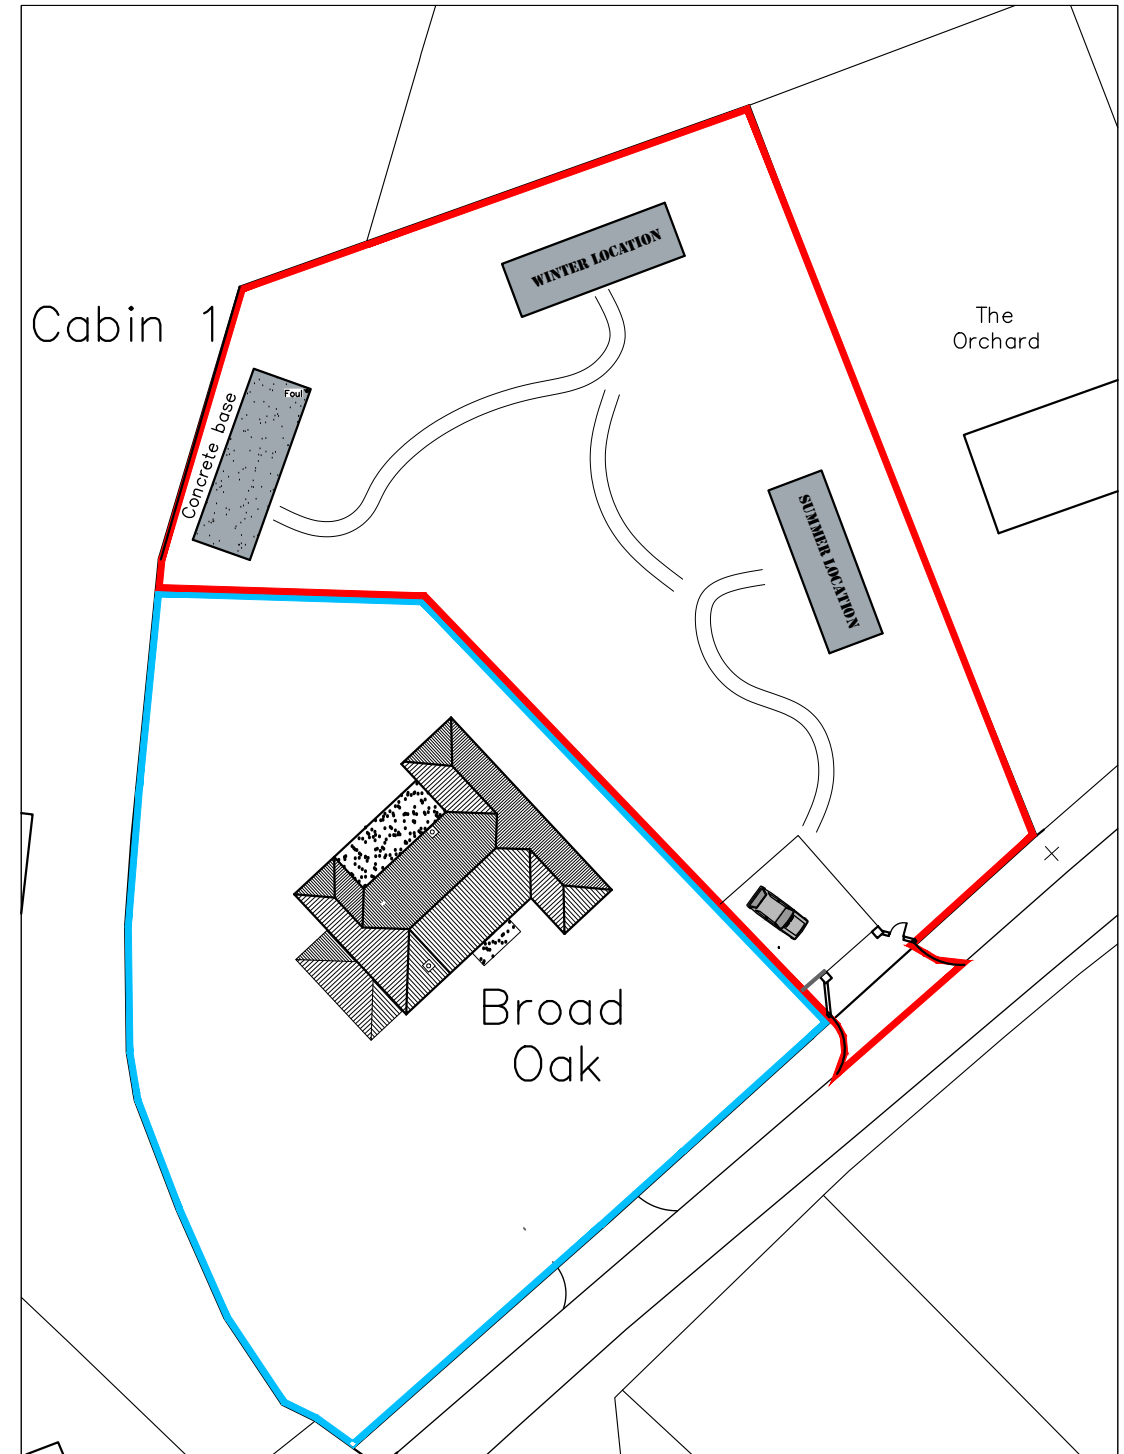

Block Plan: 1:500

Broad Oak,
Copse Lane,
Hayling Island,
Hampshire,
PO11 0QB

LOCATION PLANS

Revisions a) Plan revisions/28.02.25/SAR
b)
c)

© Crown Copyright
All right reserved
Reproduced by Permission
Licence No.100046837

CAAD

Critchley Architecture And Design Ltd.

Contact: 02392 474 919 | info@caad.online

The Old Brewery, 15E South Street, Havant, PO9 1BU



Scale A3 = As Shown
Drawn OS
Date 14/11/23

23019-106^A

0m 10m 20m 30m 40m 50m

0m 10m 20m 30m 40m 50m