


Internal Road Network

Consented Application Red Line

Highway Land

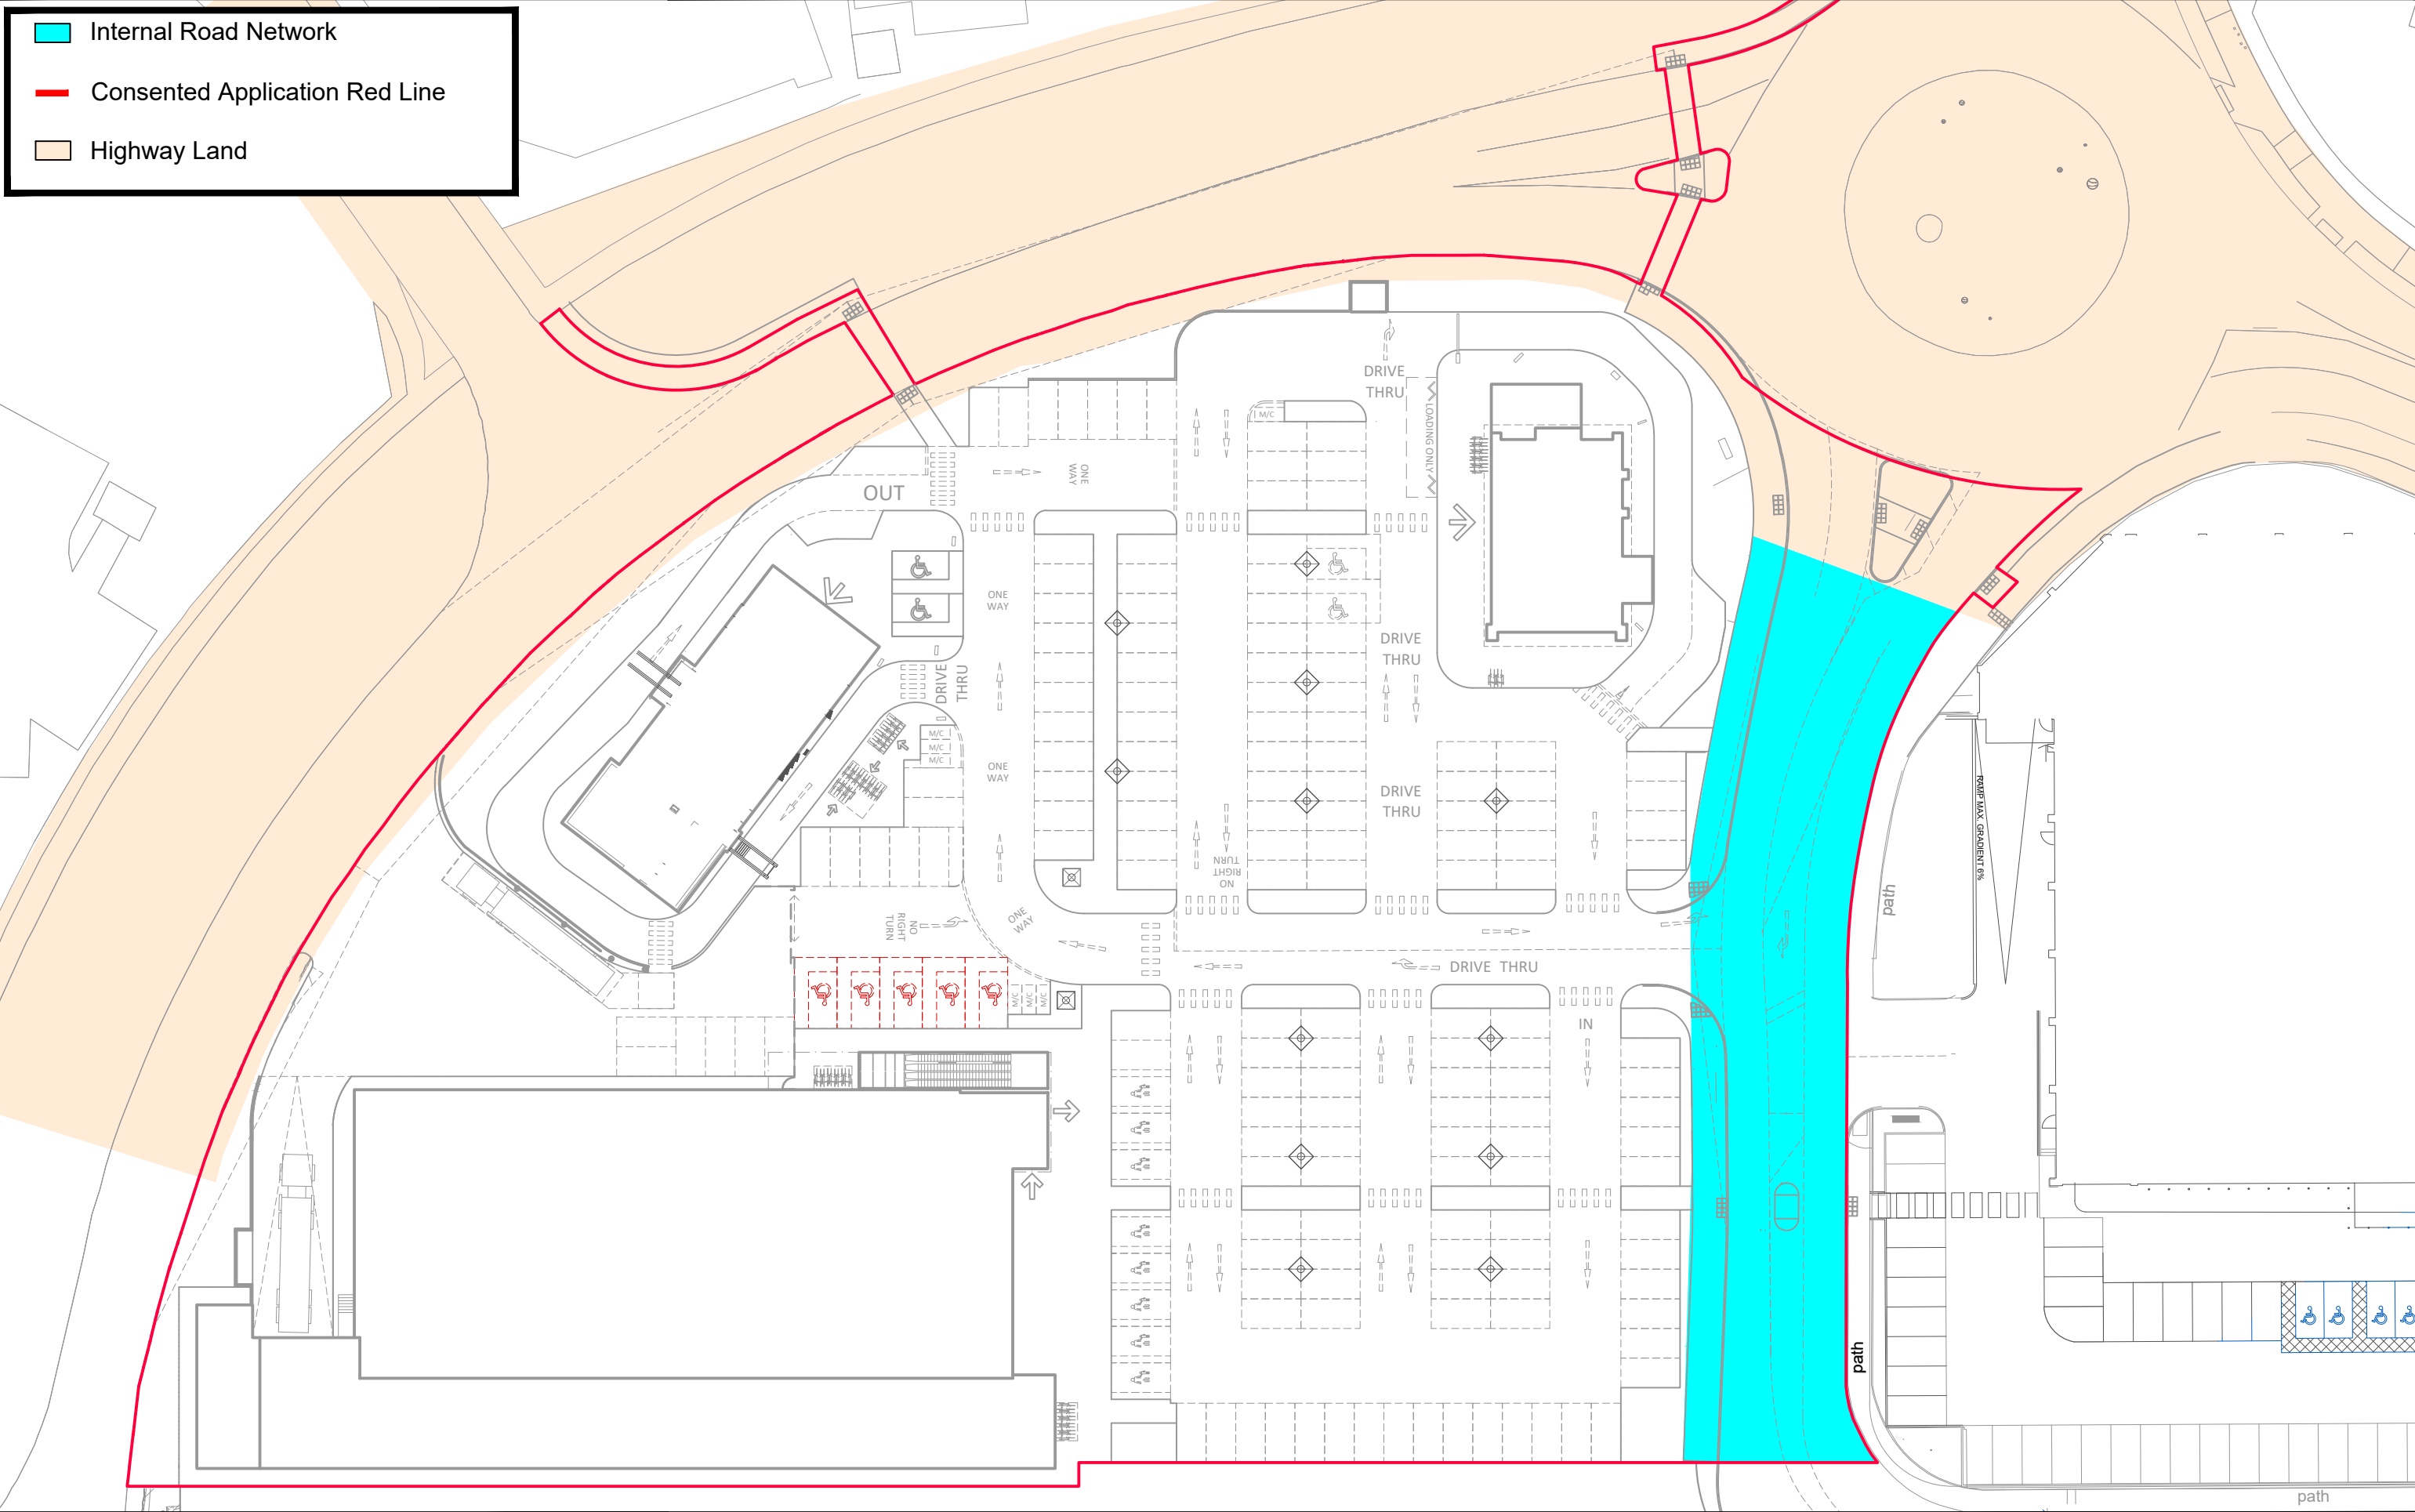

Based upon the ORDNANCE SURVEY MAPS with the permission of THE CONTROLLER OF HIS MAJESTY'S STATIONERY OFFICE
© Crown Copyright AL 100030412
© David Tucker Associates

REV	DESCRIPTION	DRAWN	INITIALS	DATE

DTA

Transport Planning Consultants

Forester House, Doctors Lane,
Henley in Arden,
Warwickshire B95 5AW
Tel: +44(0)1564 793598
Fax: +44(0)1564 793983
www.dtatransportation.co.uk

JOB TITLE		CLIENT	
Waterlooville		Hargreaves	
DRAWING TITLE			
Internal Road Network Extent for Planning Condition			
SCALE	DRAWN BY	DATE	DRAWING No
1/500@A3	BP	03-01-24	19235-14
REVISION			