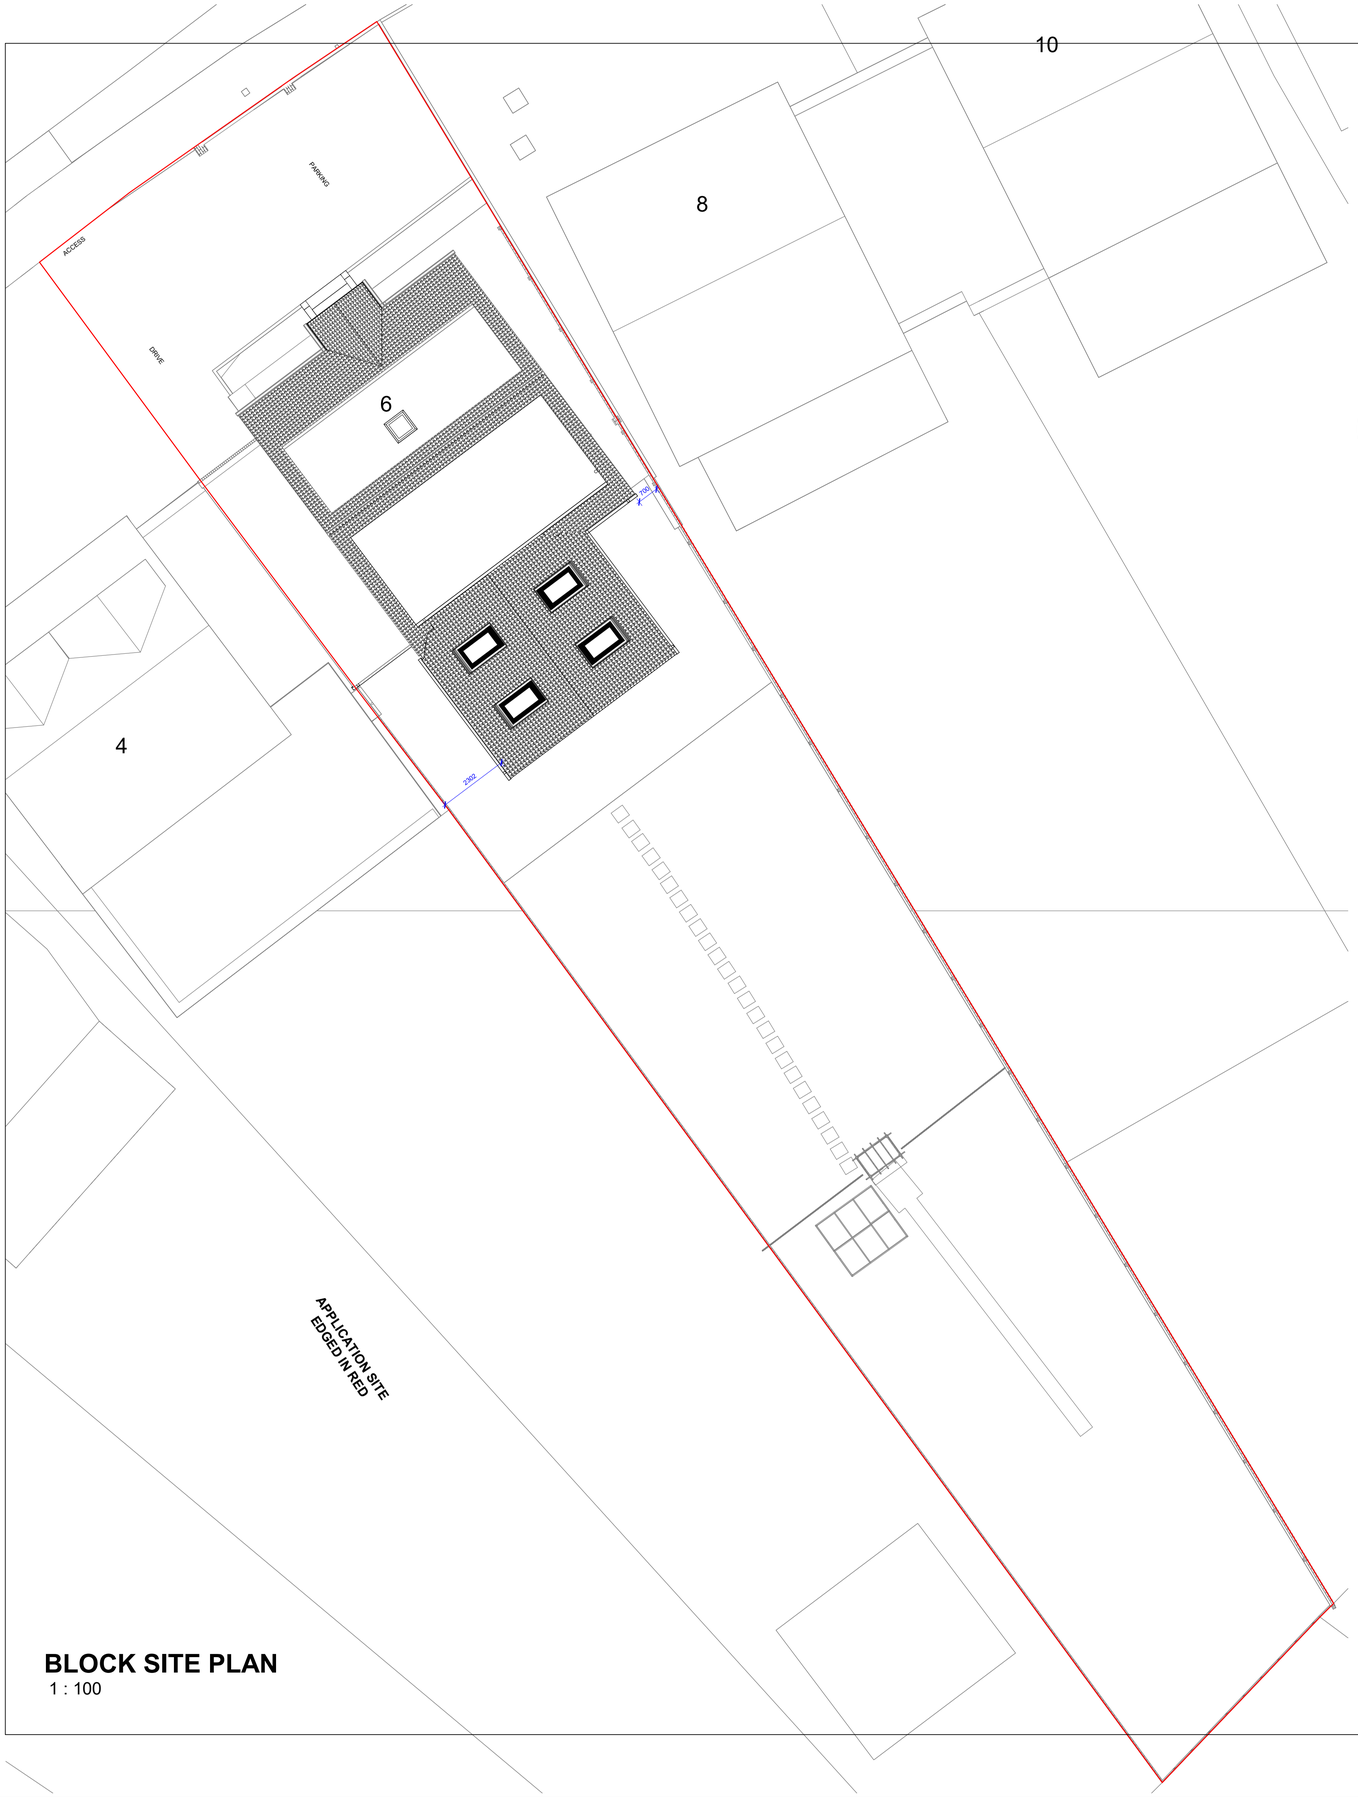

BLOCK SITE PLAN
1 : 100

0m 1m 2m 3m 4m 5m
VISUAL SCALE 1:100 @ A1

0m 12.5r25m 37.5m0m 62.5m
VISUAL SCALE 1:1250 @ A1

LOCATION PLAN
1 : 1250

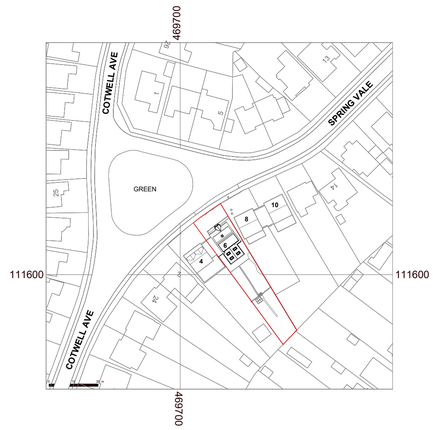

North

Produced 28 July 2024 from the Ordnance Survey National Geographic Database and incorporating surveyed revision available at this date. Reproduction in whole or part is prohibited without the prior permission of the Ordnance Survey. © Crown Copyright and database rights 2024 OS 100047474.

The representation of a road, track or path is no evidence of a right of way. The representation of features as line is no evidence of a property boundary.

Property Address:
6 Spring Vale, Cowplain, Waterlooville
Hampshire PO8 9DA

OS Grid Ref: SU 69714 11619
Latitude: 50°53'59"N
Longitude: 1°0'36"W
Altitude: 55 m

Local Authority: Havant

The Planning Service
Architectural Design & Technical Drawing
Building Survey & Planning Services

www.theplanningservice.co.uk

The Planning Service
Office, 135 North Lane
Clanfield, nr Waterlooville
Hampshire PO8 0RL

T: 023 92 597364
F: 0845 519 1103
E: info@theplanningservice.co.uk

Scale is correct when printed to the stated ISO size. Figured dimensions are to be used in preference to scaled sizes and all dimensions must be checked on site by the contractor before ordering materials and or commencing work. All dimensions in mm (millimetres) unless otherwise stated. The contractor is to ensure the works are inspected and completed to the satisfaction of the local authority. Compliance with building regulations or a party wall award / agreement is not to be assumed.

No deviation from this drawing will be permitted without the prior written consent of the designer. Under the provisions of the copyright act 1988, the copyright of this drawing and the work contained therein remains the property of the designer (the planning service), and may not be reproduced in any form whatsoever without prior written consent.

Under the construction (design and management) regulations 2015 (CDM2015) all design work for both domestic and commercial development(s) are to conform to those regulations. E&EO.

Client(s):
Mr Baker & Miss Smyth

Project:
6 Spring Vale, Cowplain, Waterlooville PO8 9DA

Drawing Tile:
PROPOSED LOCATION & BLOCK PLANS

Project number:	01334 v2
Date:	02/09/2024
Revision:	Planning
Drawn by:	JJ
Project Status:	Planning
	P001
Scale 100% @ A1	As indicated

03/09/2024 18:59:45