




East (front) elevation

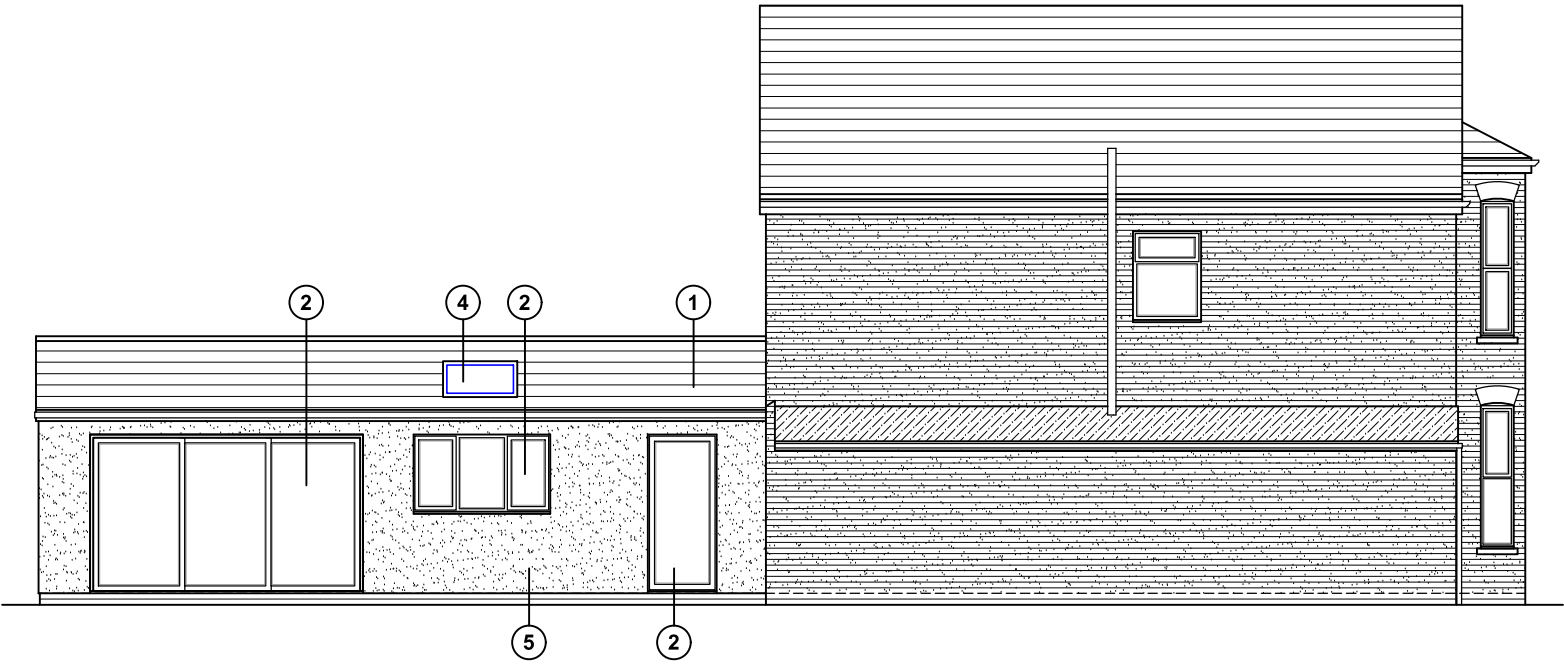


South (side) elevation

- ① Composite slate effect tile.
- ② Aluminum doors & windows
- ④ Roof light (Velux or similar product)
- ⑤ Render to match existing



West (rear) elevation

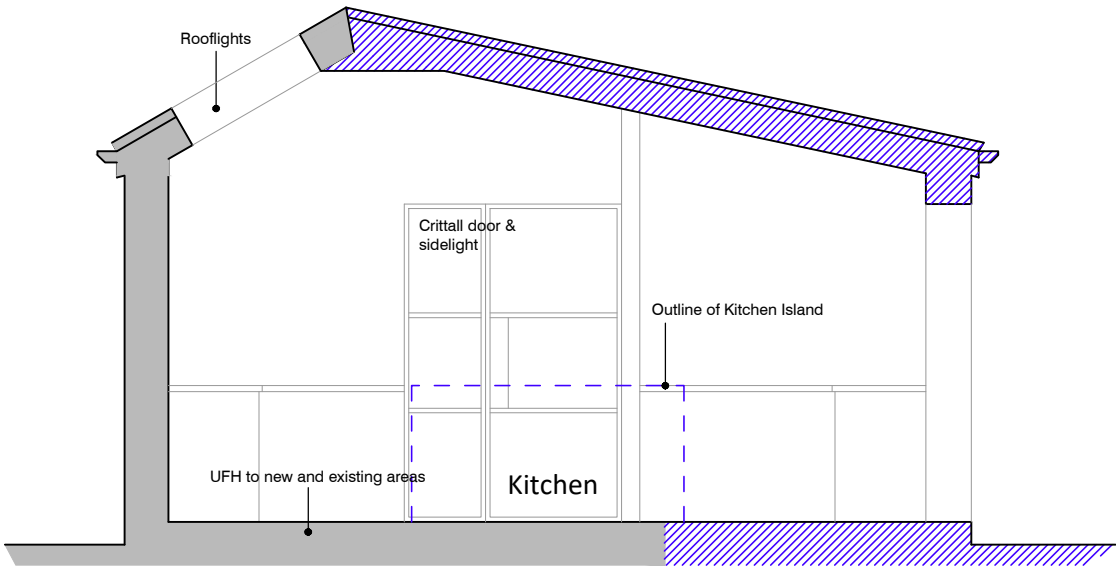

Section A-A scale 1:50

Proposed elevations scale 1:100



For MR & MRS ARUL-PRAGASAM		Title PROPOSED ELEVATIONS		Office Tel: 01243 933732	
Project PROPOSED EXTENSION 17 WESTBOURNE AVENUE, EMSWORTH, PO10 7QT		Date OCT 2024	Drawn LL	Scale 1:100 @ A3	Checked -
Job Number PL849.24		Drawing Number -04		Revision	
				Email: admin@jb-architecturedesign.com Web: www.jb-architecturedesign.com	

