



NORTH STREET HOUSE
EMSWORTH

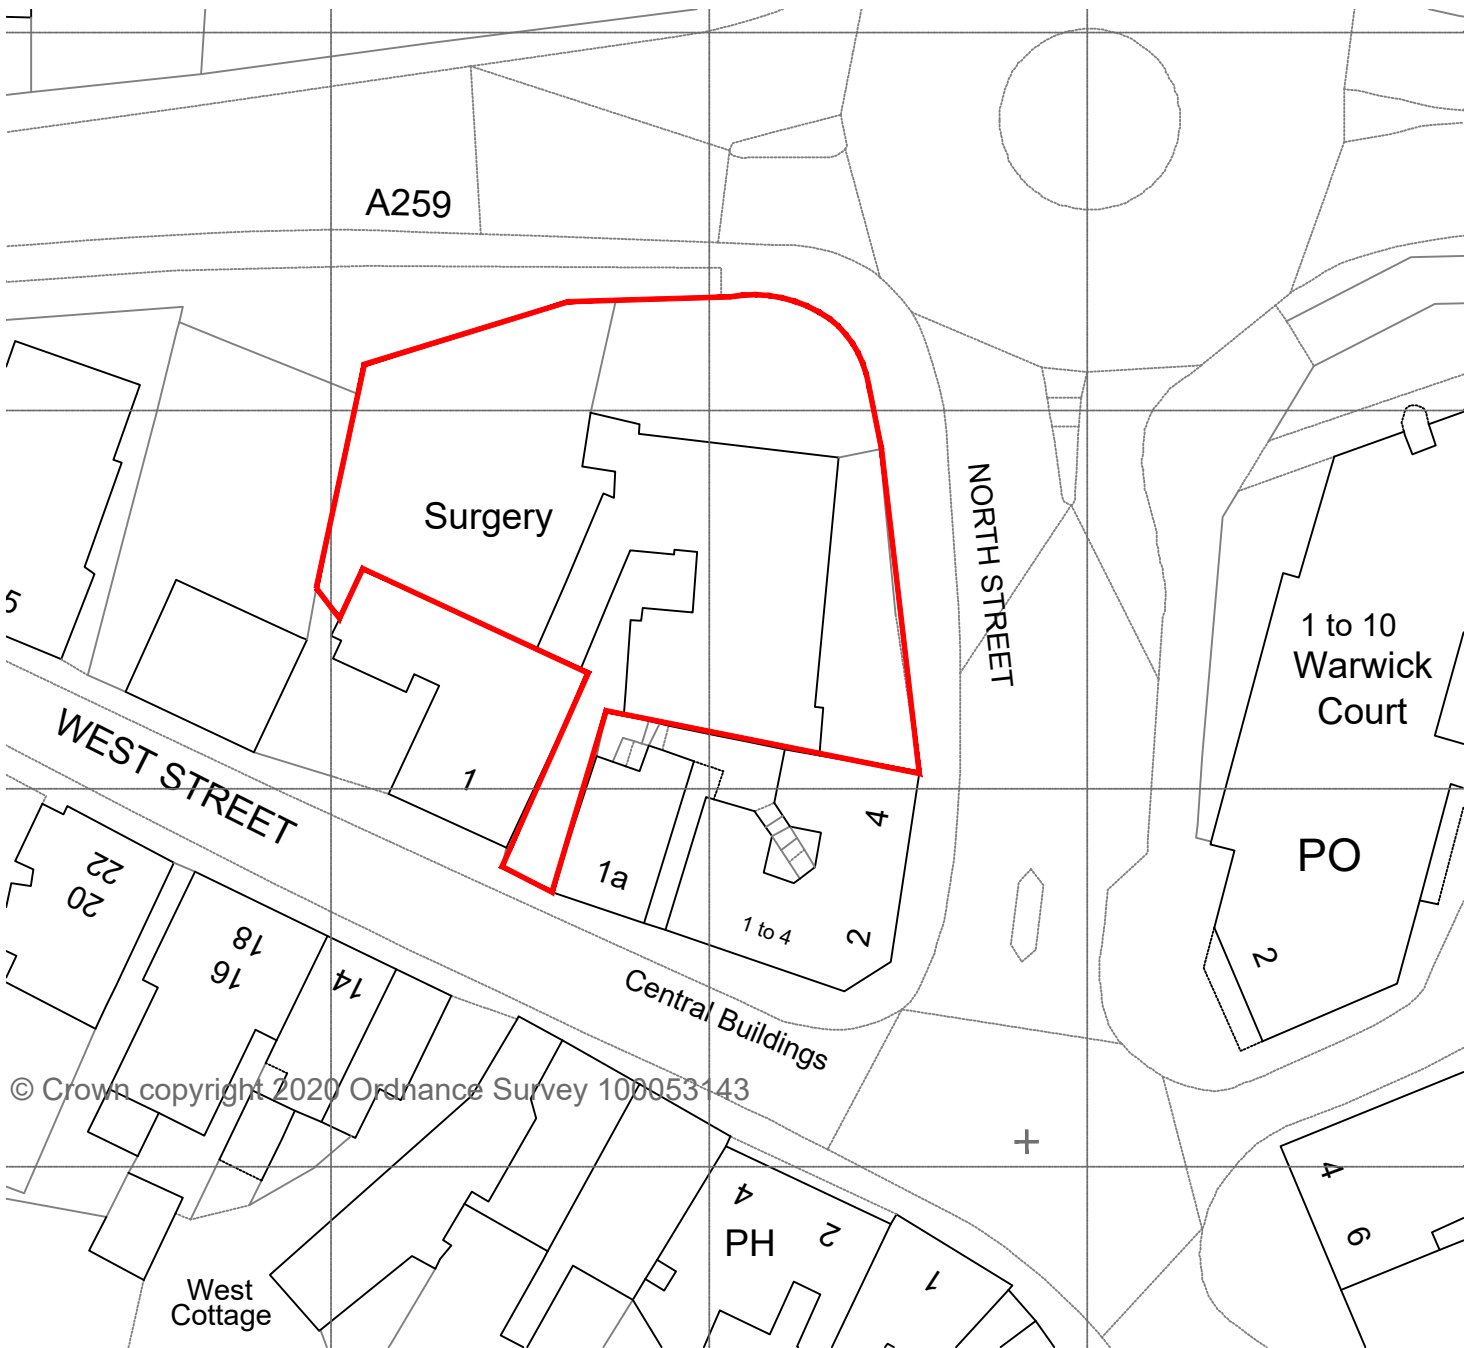


SITE BLOCK PLAN
1:500


© Crown copyright 2020
Ordnance Survey 100053143

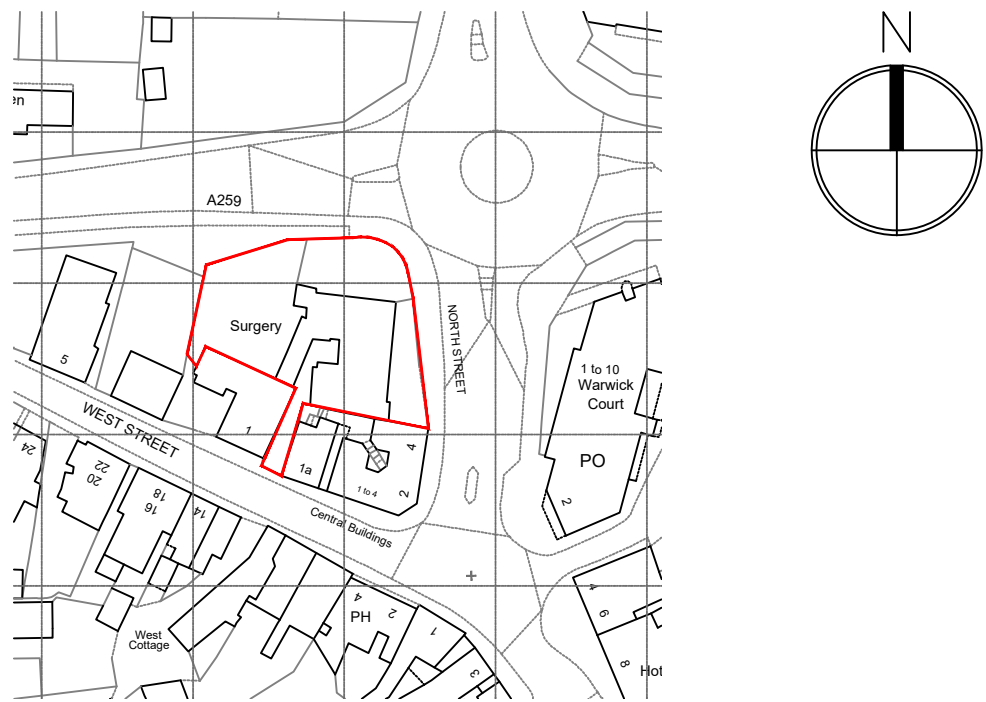

SITE LOCATION PLAN
1:1250

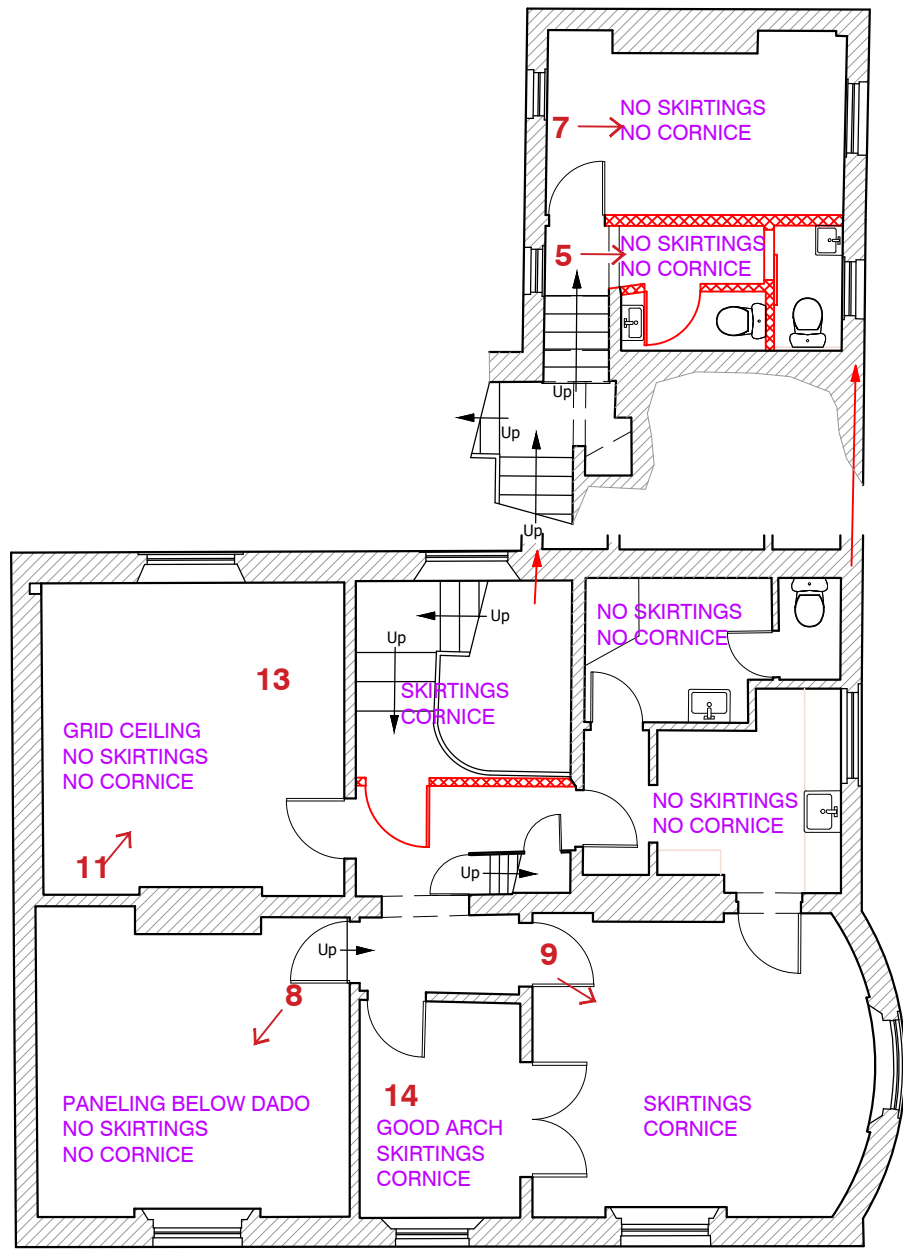

FIRST FLOOR - EXISTING
1:100

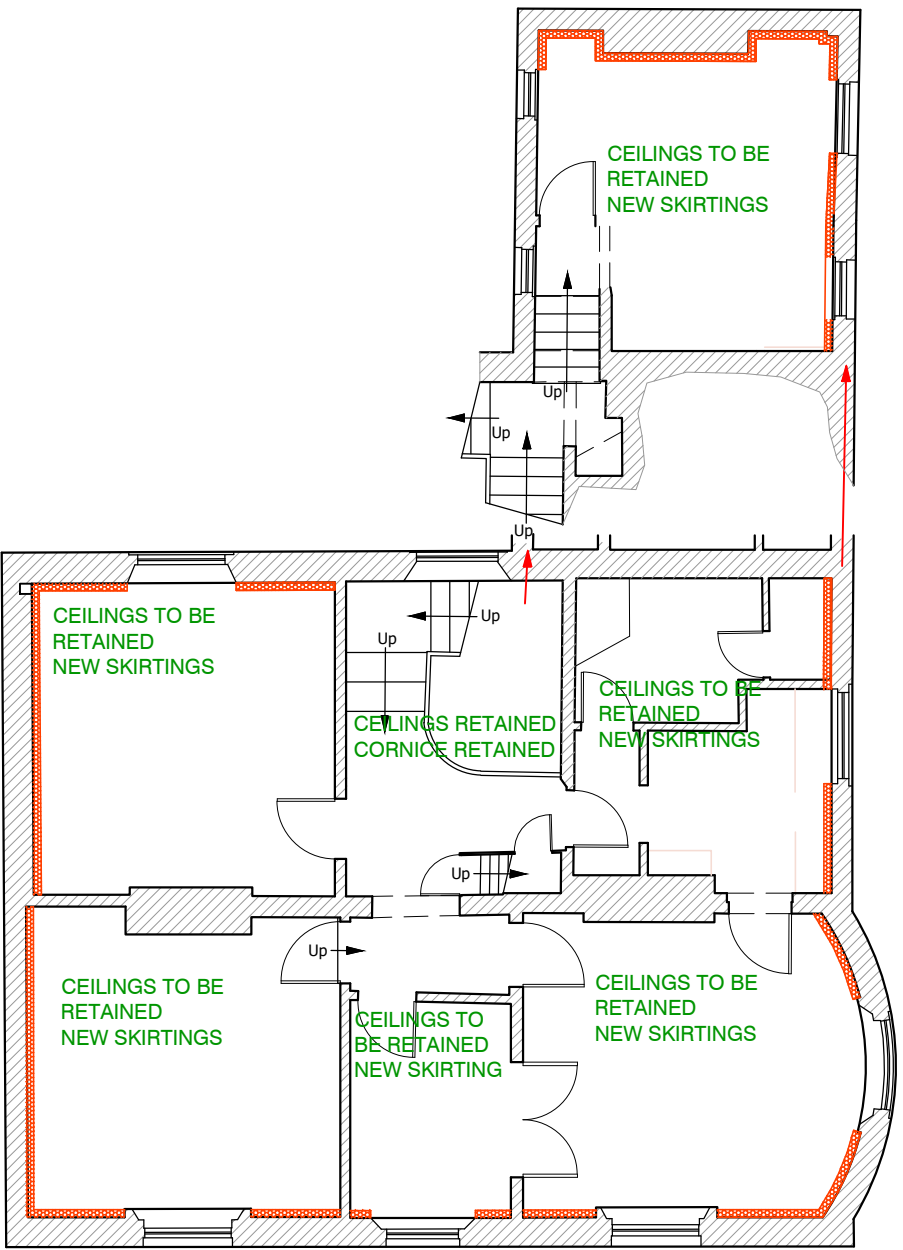

FIRST FLOOR - PROPOSED
1:100

Key

Existing Walls with Insulation Lining

Existing Walls


GENERAL NOTES

Dimensions to be checked on site before commencing work. Any discrepancies shall be reported to the architect immediately.

Do not scale from these drawings except for planning purposes. Use figured dimensions only.

ACCOMPANYING DOCUMENTATION

All details shown on Helyer Davies Architects drawings are to be read in conjunction with the project specification and other consultants drawings and details.

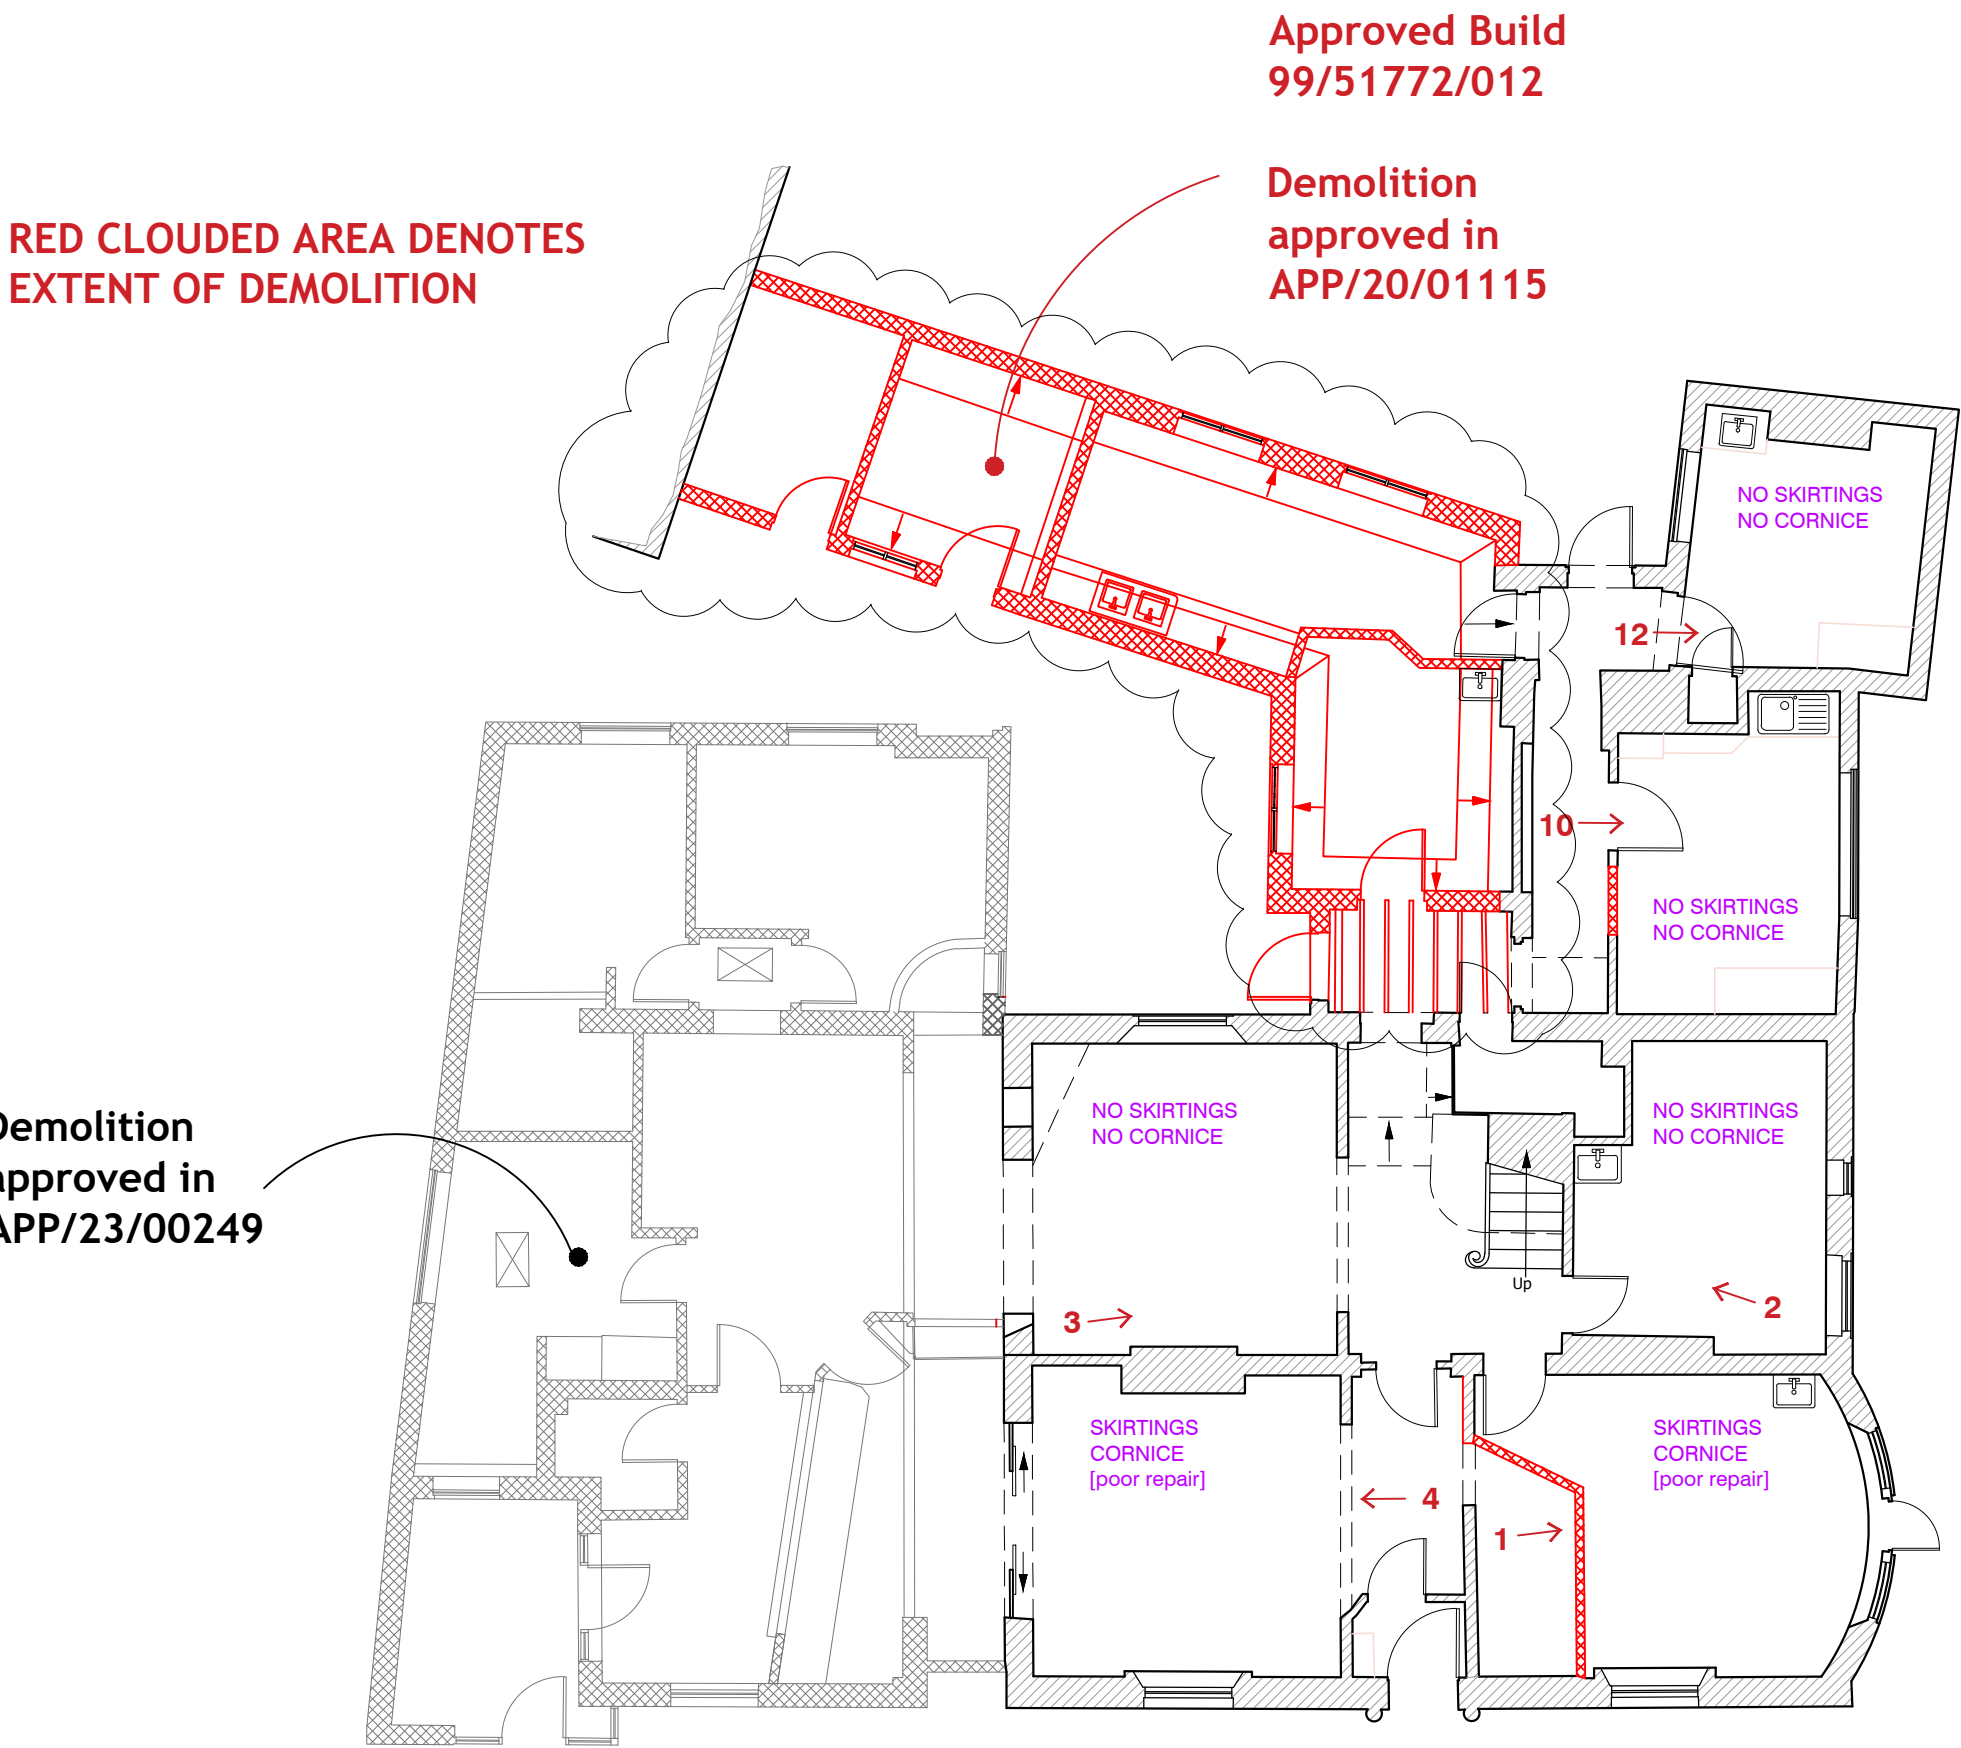

GROUND FLOOR - EXISTING
1:100



GROUND FLOOR - PROPOSED
1:100

REV	DATE	AMENDMENT	DRAWN

Helyer Davies Architects

www.hdachitects.co.uk
mail@hdarchitects.co.uk
01243 370 715

Unit 1 The Old Flour Mill . Queen St
Emsworth . PO10 7BT

PROJECT

Launchpad - Emsworth
North Street House

DRAWING

Insulation Location
EXISTING AND PROPOSED

SCALE

As noted @A1

DATE

Jan-25

DRAWN

MH

DRAWING No.

24132 - 08

REV