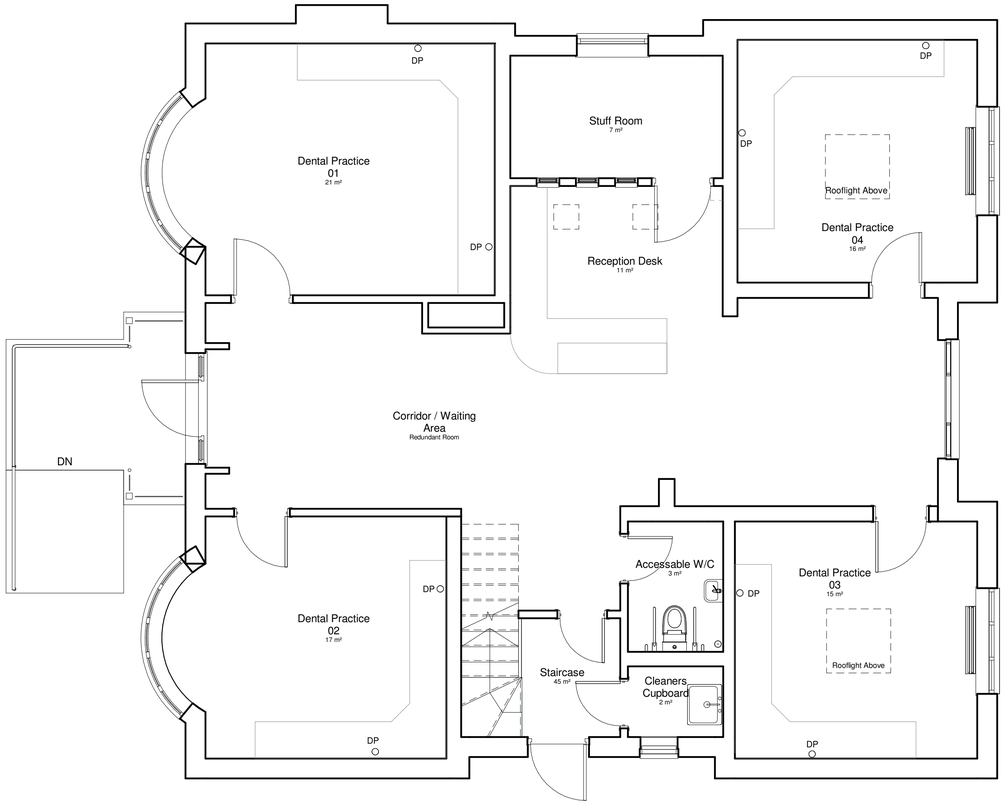

0 - Existing Ground Floor Plan

1 : 50

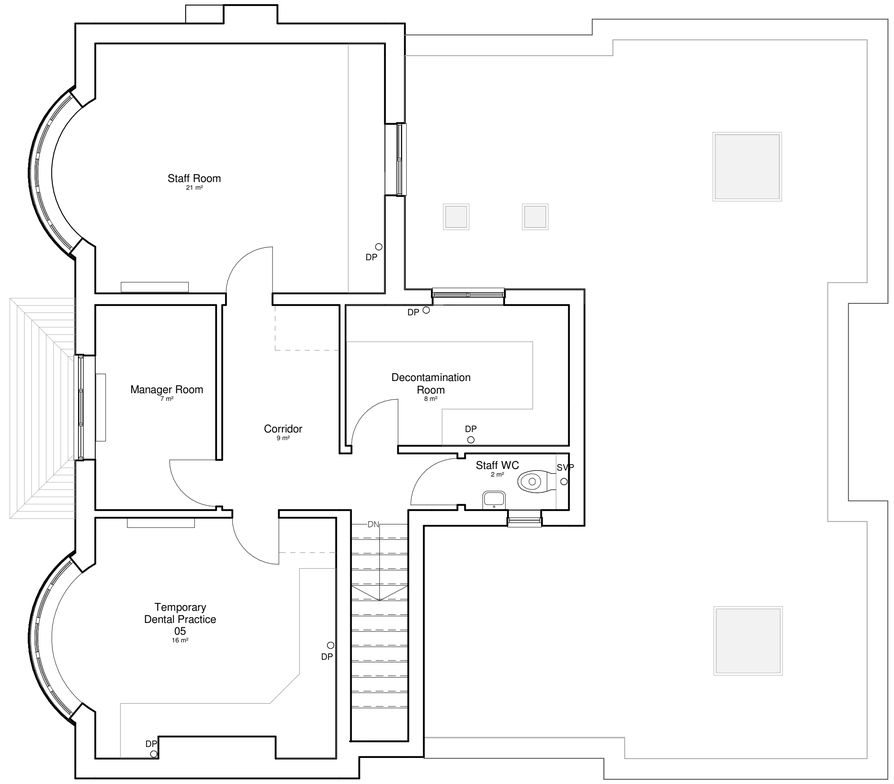

1 - Existing First Floor Plan

1 : 50

NOTES:

OTHER THAN FOR THE PURPOSES OF PLANNING, DO NOT SCALE THESE DRAWINGS. USE WRITTEN DIMENSIONS ONLY. ALL DIMENSIONS TO BE CHECKED ON SITE PRIOR TO COMMENCEMENT OF WORK.

THIS DRAWING IS THE COPYRIGHT OF SIMPSON HILDER ASSOCIATES LIMITED AND MAY NOT BE REPRODUCED, COPIED OR ALTERED IN ANY WAY WITHOUT WRITTEN AUTHORITY

ITEMS CLOUDED WITH A DASHED LINE ARE TO BE CONFIRMED, SUBJECT TO DETAIL DESIGN AND CAN BE EXPECTED TO CHANGE.

REVISION CLOUD

Key:

EXISTING WALLS

NEW WALLS

NEW EXTENSION

KEY PLAN:
1:500

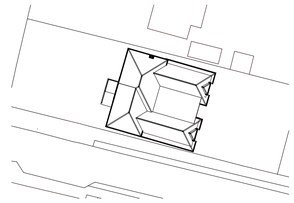

Rev	Date	Description	By	Chkd
A	16/08/23	Updated Issue	TW	*

Drawing Status

PLANNING

Client

Principal contractor

Design Consultant

SIMPSON HILDER ASSOCIATES LIMITED
67A HIGH STREET
LYNDHURST
HAMPSHIRE
SO43 7BE
T: 023 80 283798
F: 023 80 283688
E: sha@simpsonhilder.co.uk

Project Title

PARKWAY DENTAL CARE,
100 BEDHAMPTON ROAD,
HAVANT, PO9 3EZ

Drawing Title

EXISTING GROUND AND FLOOR PLAN

Scale (@ A1 SIZE): As indicated

Size: A1

Drawn	Date	Checked	Date
ZR	09/03/21	MR	09/03/21

Drawing No. 9967-102

Revision. A

SCALE 1:5 (0, 50, 100, 150, 200 mm) · SCALE 1:10 (0, 100, 200, 300, 400 mm) · SCALE 1:20 (0, 200, 400, 600, 800 mm) · SCALE 1:50 (0, 0.5, 1, 1.5, 2 m) · SCALE 1:100 (0, 1, 2, 3, 4 m) · SCALE 1:200 (0, 2, 4, 6, 8 m) · SCALE 1:500 (0, 5, 10, 15, 20 m) · SCALE 1:1250 (0, 10, 20, 30, 40, 50 m)