




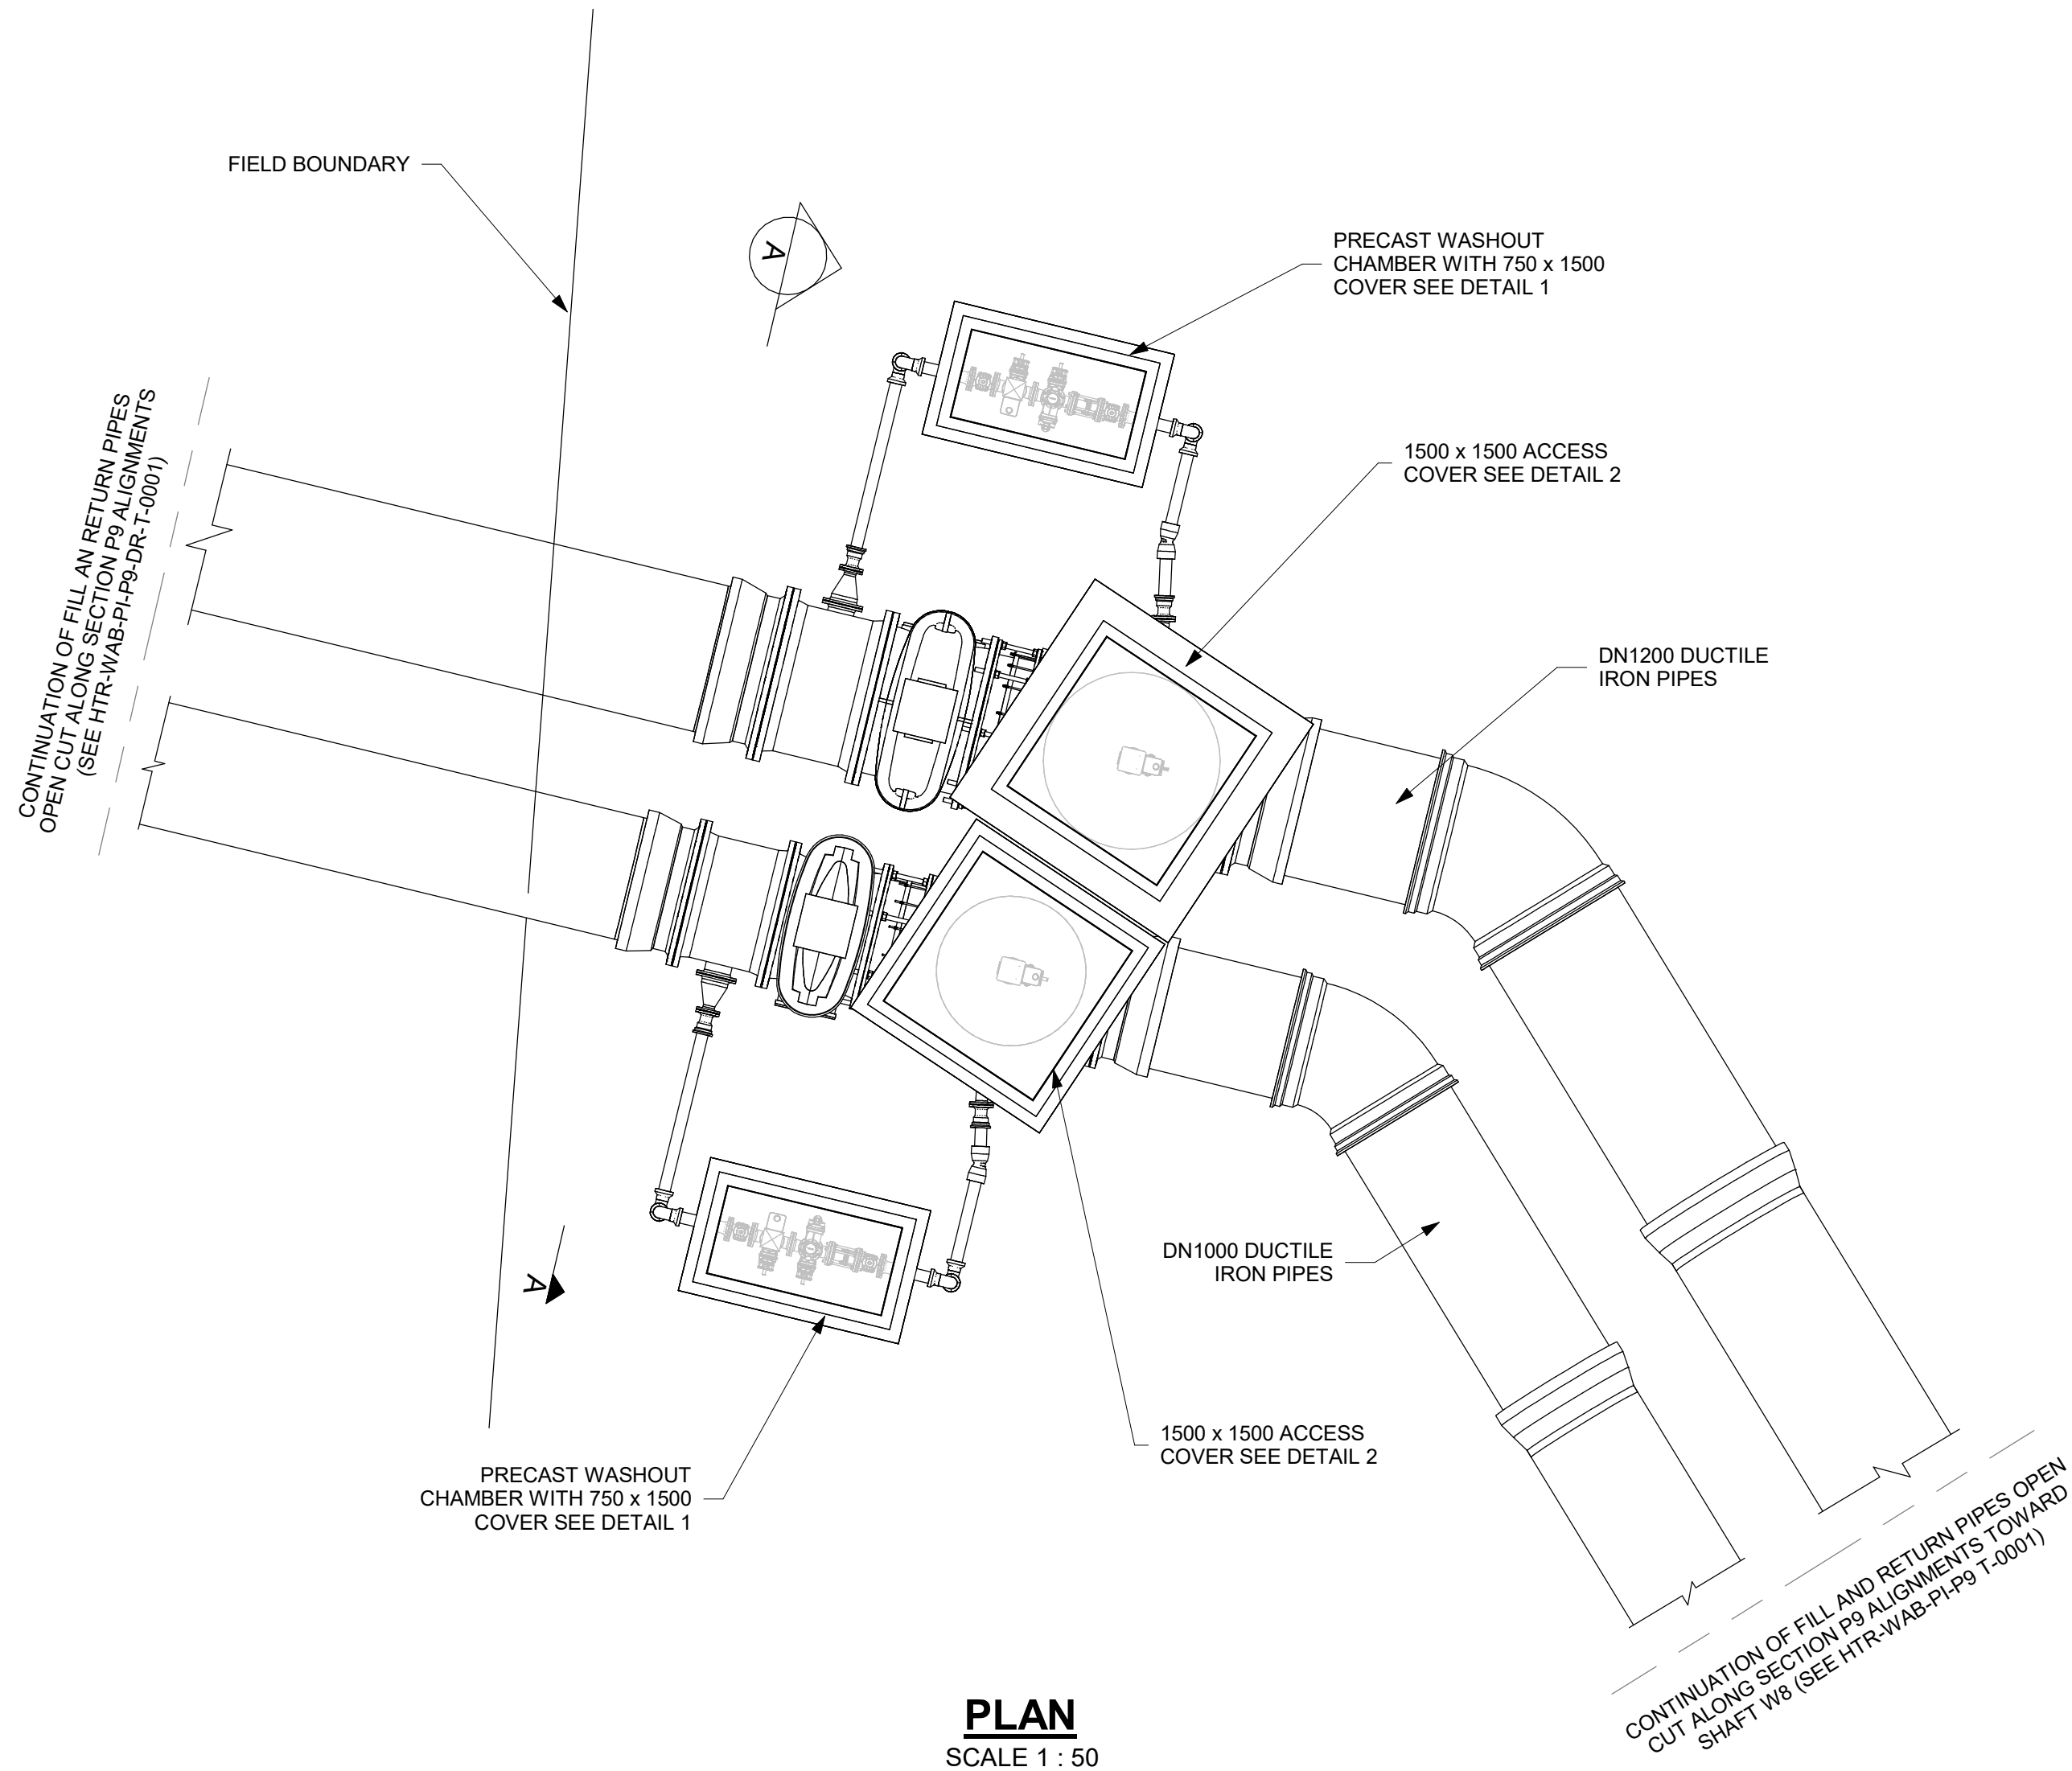


PLAN
SCALE 1 : 50

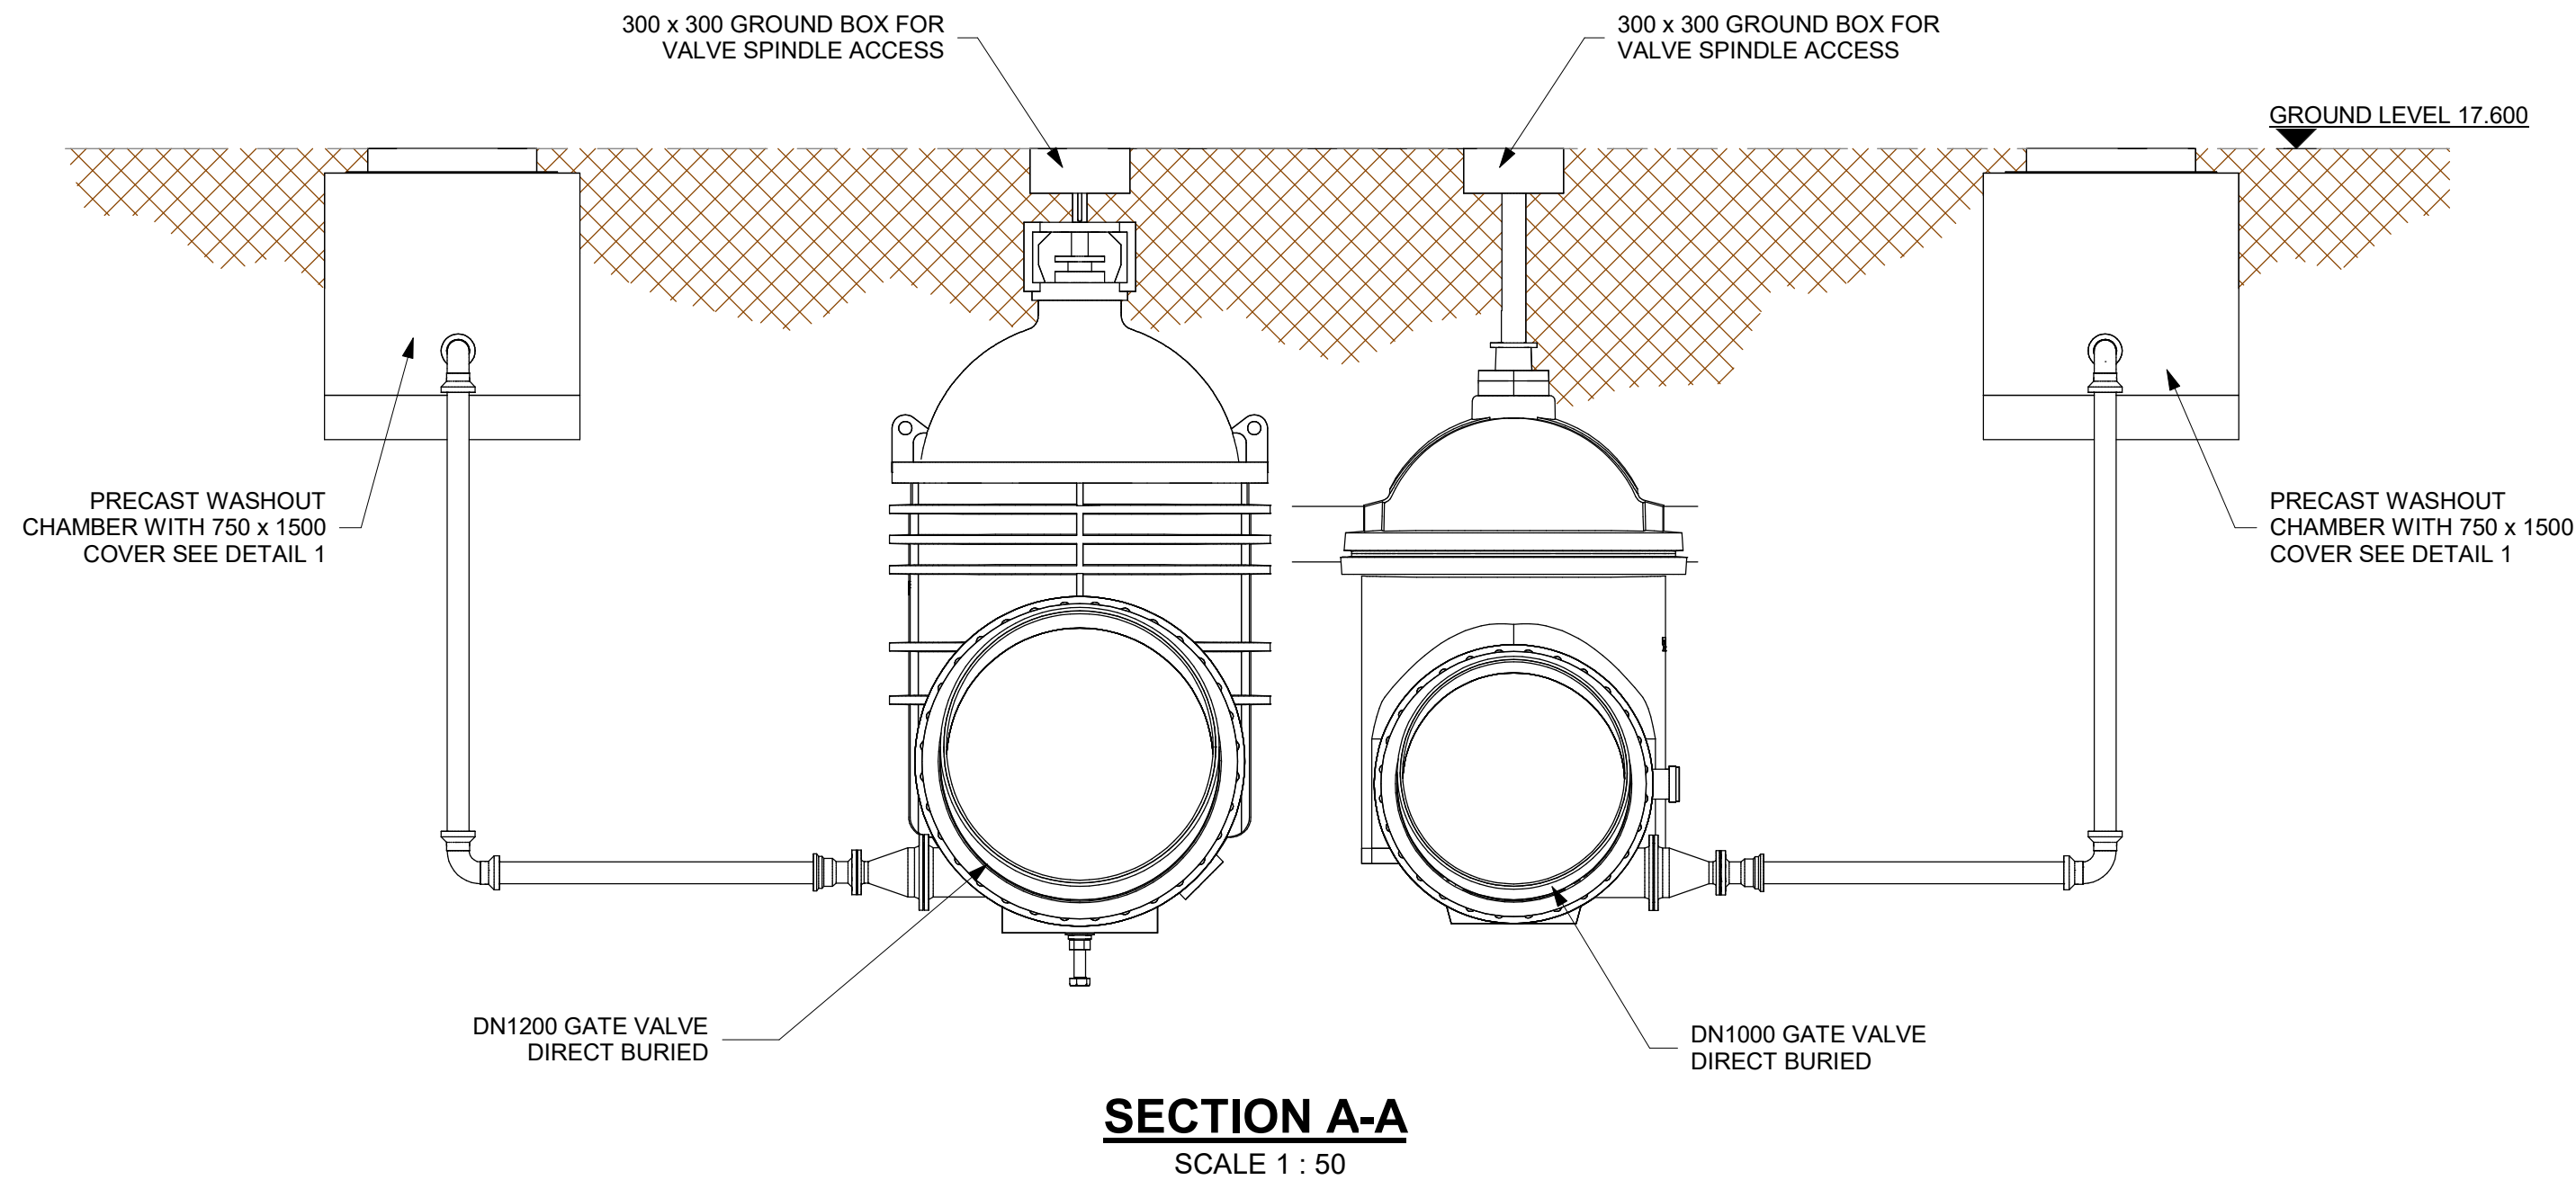


SECTION A-A
SCALE 1 : 50

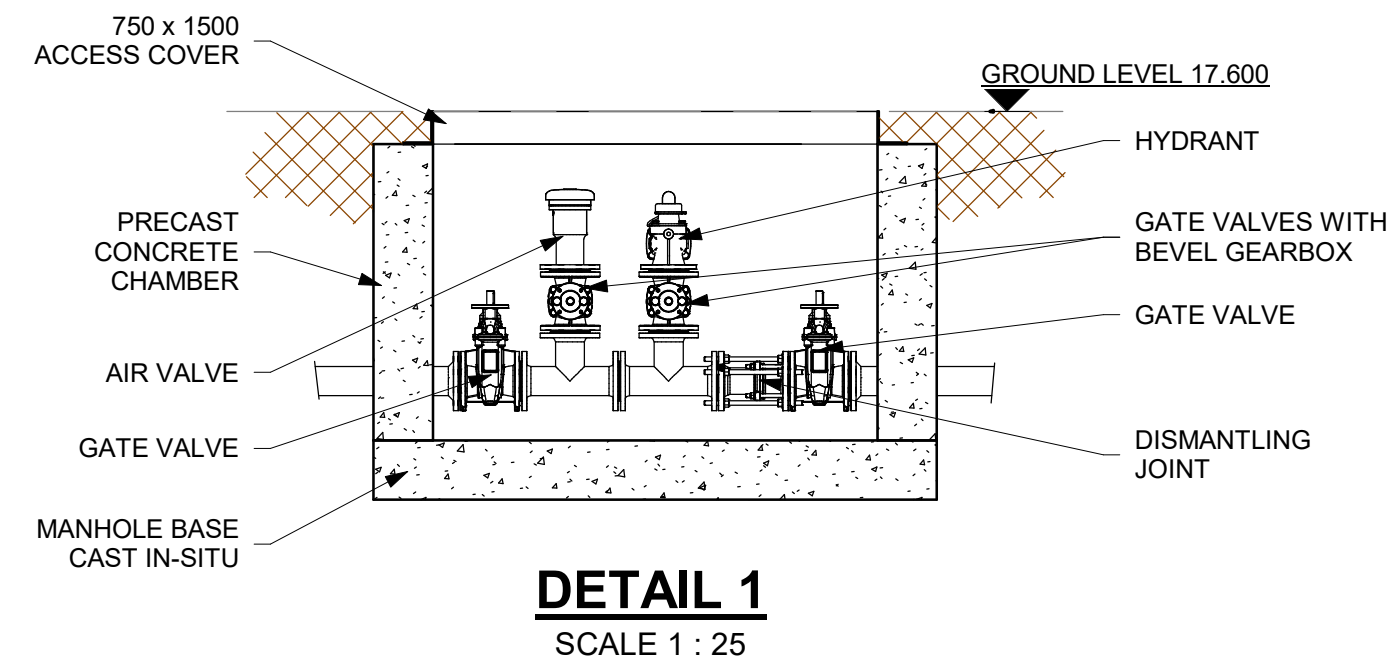

DETAIL 1
SCALE 1 : 25

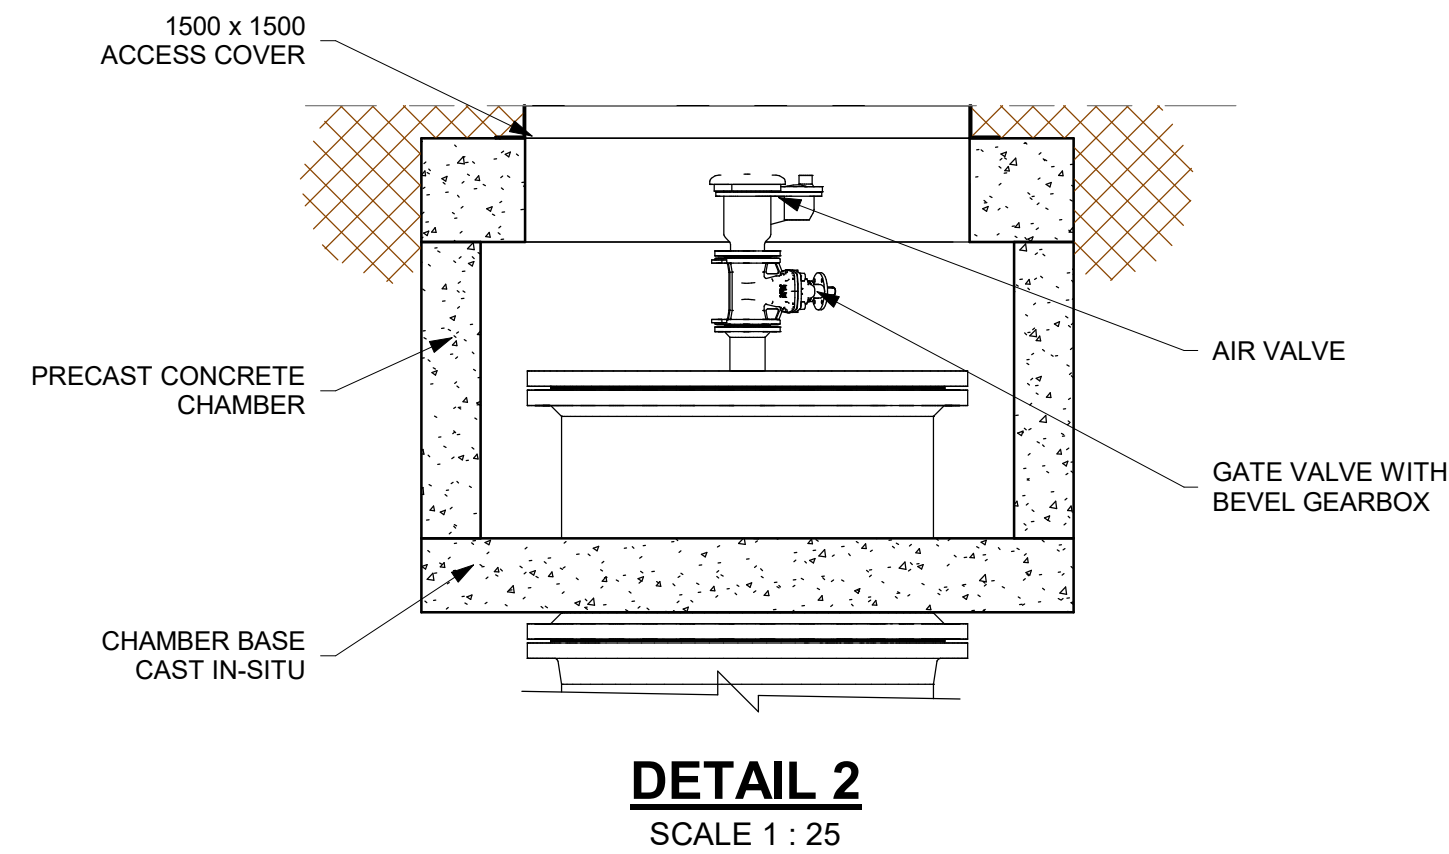


DETAIL 2
SCALE 1 : 25

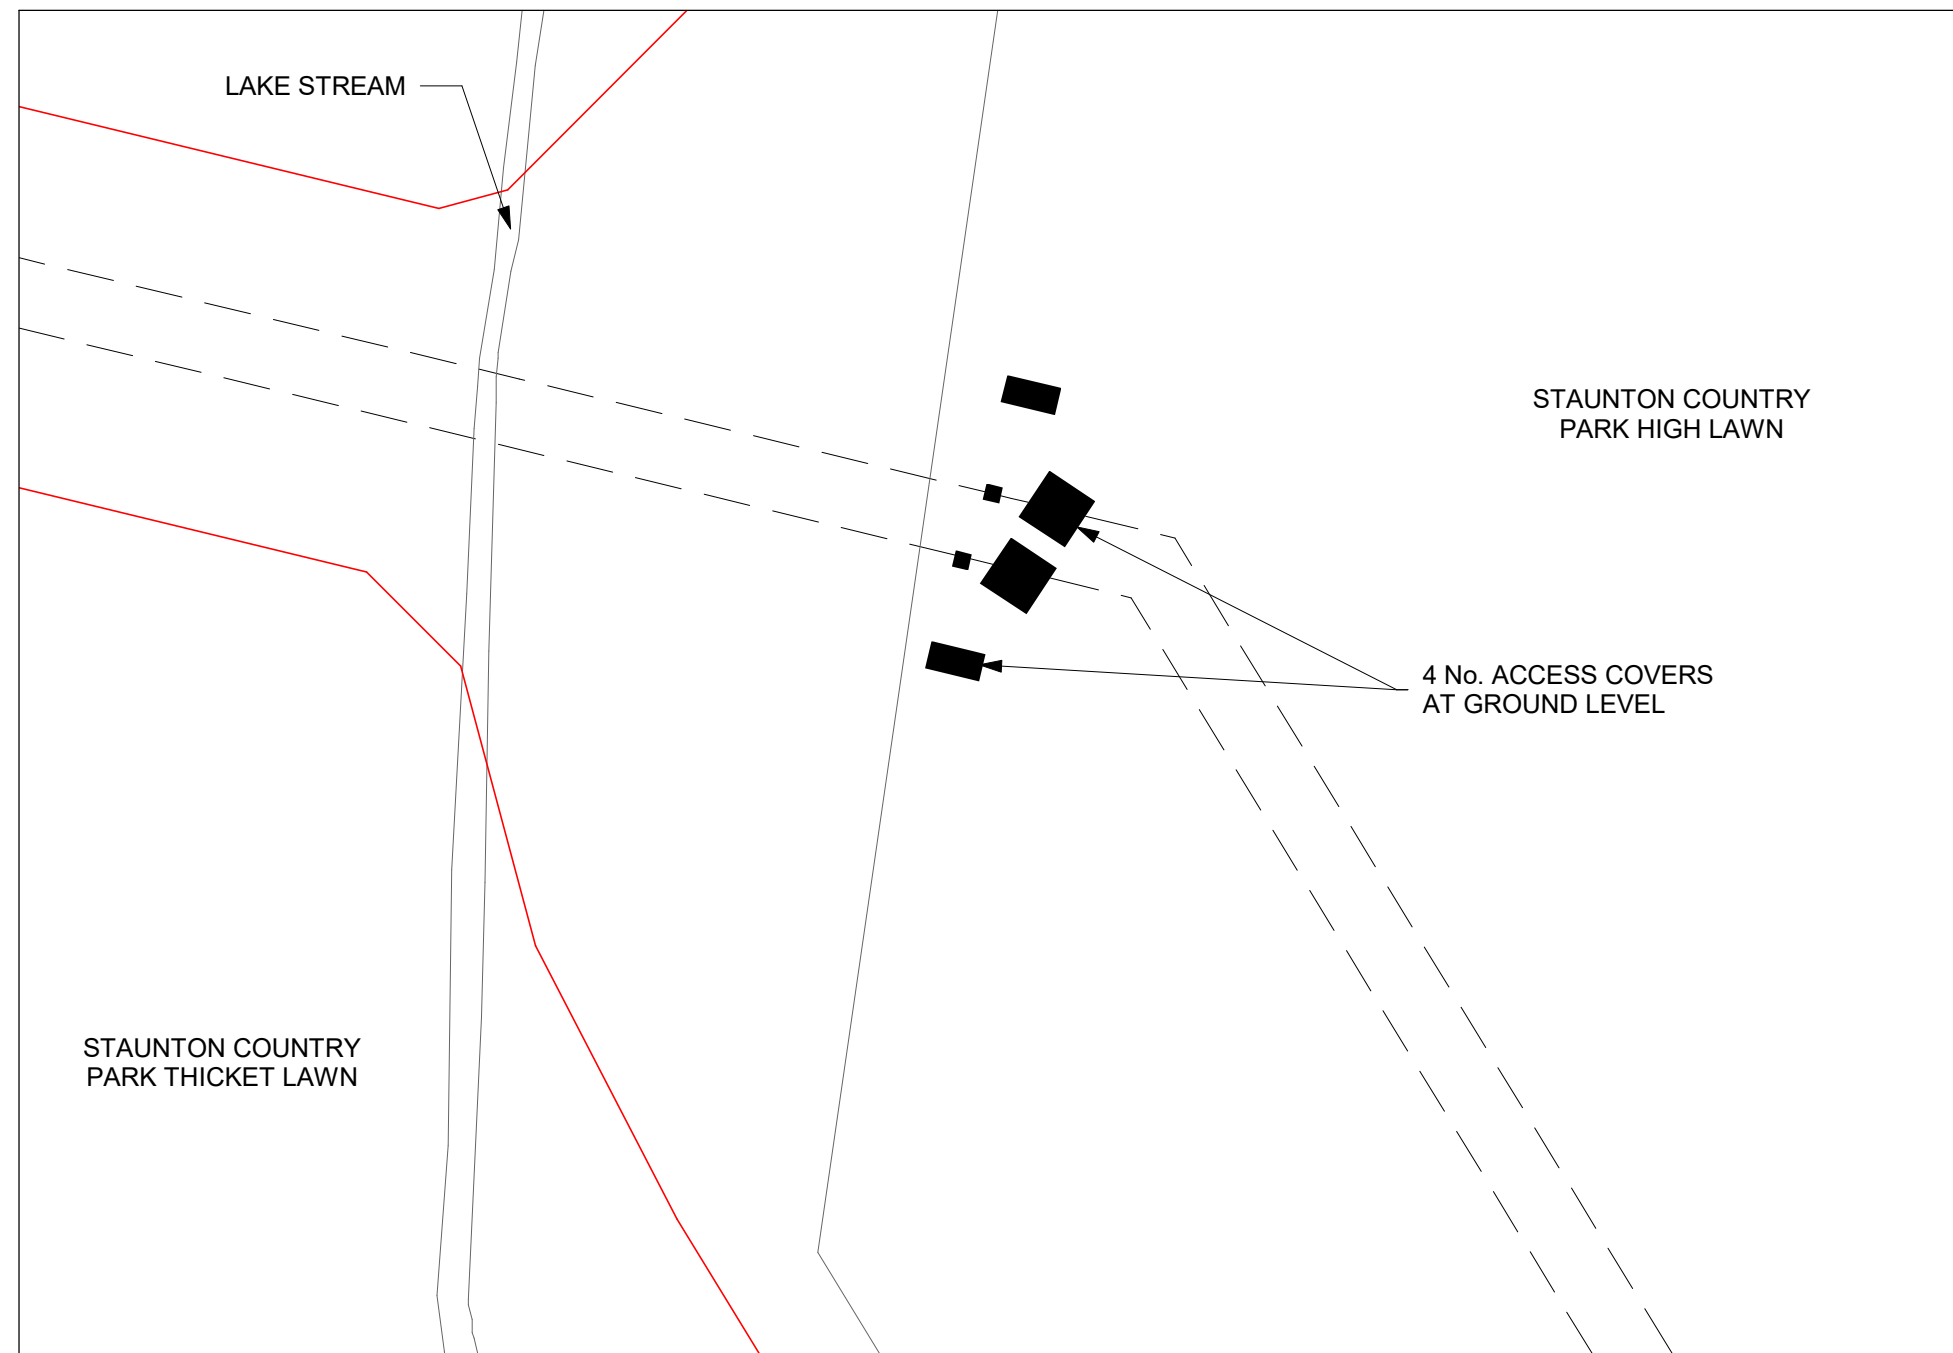

PLAN OVERVIEW
SCALE 1 : 200

- Notes:
1. ALL LEVELS ARE DEFINED IN METRES ABOVE ORDNANCE DATUM
 2. GROUND TO BE BACKFILLED AROUND PIPEWORK AND MANHOLE ON COMPLETION. BACKFILL MATERIAL USED TO BE AGREED WITH CLIENT.
 3. ADDITION OF GEARBOX TO DN1000 AND DN1200 GATE VALVES TBC. POSITION OF VALVE SPINDLES AND ASSOCIATED SURFACE BOXES TO BE ADJUSTED TO SUIT ANY OFFSET WITH GEARBOX

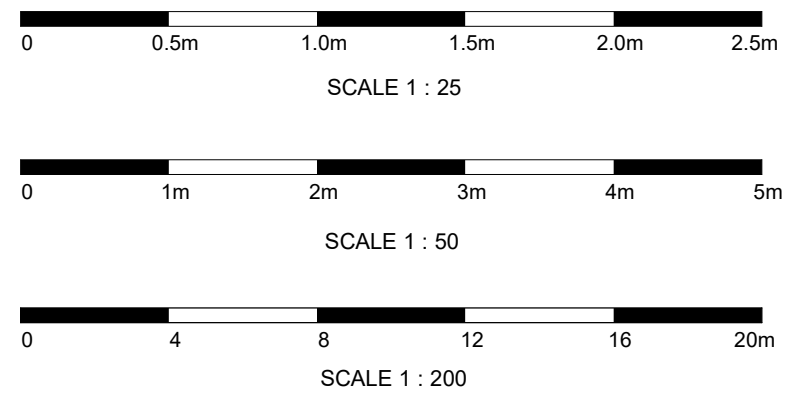

P05 A4	BP	BP	BC	REDLINE BOUNDARY ADDED	28/01/25
P04 A4	BP	JT	BP	PLANNING VERSION	03/05/24
P03 S4	RD	JT	BP	FILL PIPE UPSIZE	16/02/24
Rev	Dm	Ckd	App	Description	Date



Drawing Suitability:	Status:
APPROVED FOR DETAILED DESIGN	A4

Contractors Drawing Number:
HTR-WAB-PI-P9-DR-T-0001

Telephone: Havant (023) 9249 9888	
Fax: Havant (023) 9245 3632	
Website: www.portsmouthwater.co.uk	
Registered Office: PO Box 8 West Street Havant Hampshire PO9 1LG REGISTERED IN ENGLAND No. 2536455	

Date:	Scale:	Sheet:	Sheet Size:
28/01/25	AS SHOWN	01 OF 01	A1

Project Title:
HAVANT THICKET RESERVOIR

Drawing Title:
BEDHAMPTON TO HTR PIPELINE STAUNTON COUNTRY PARK WASHOUT GENERAL ARRANGEMENT

Portsmouth Water Drawing Number :	Rev:
	P05

Reproduced by permission of Ordnance Survey on behalf of HMSO.
© Crown copyright and database right 2024. All rights reserved.
Ordnance Survey Licence Number 100018036

ALL DIMENSIONS ARE IN MILLIMETRES
UNLESS OTHERWISE STATED