


Block plan

HAVANT BOROUGH COUNCIL

12 SEP 2024

RECEIVED

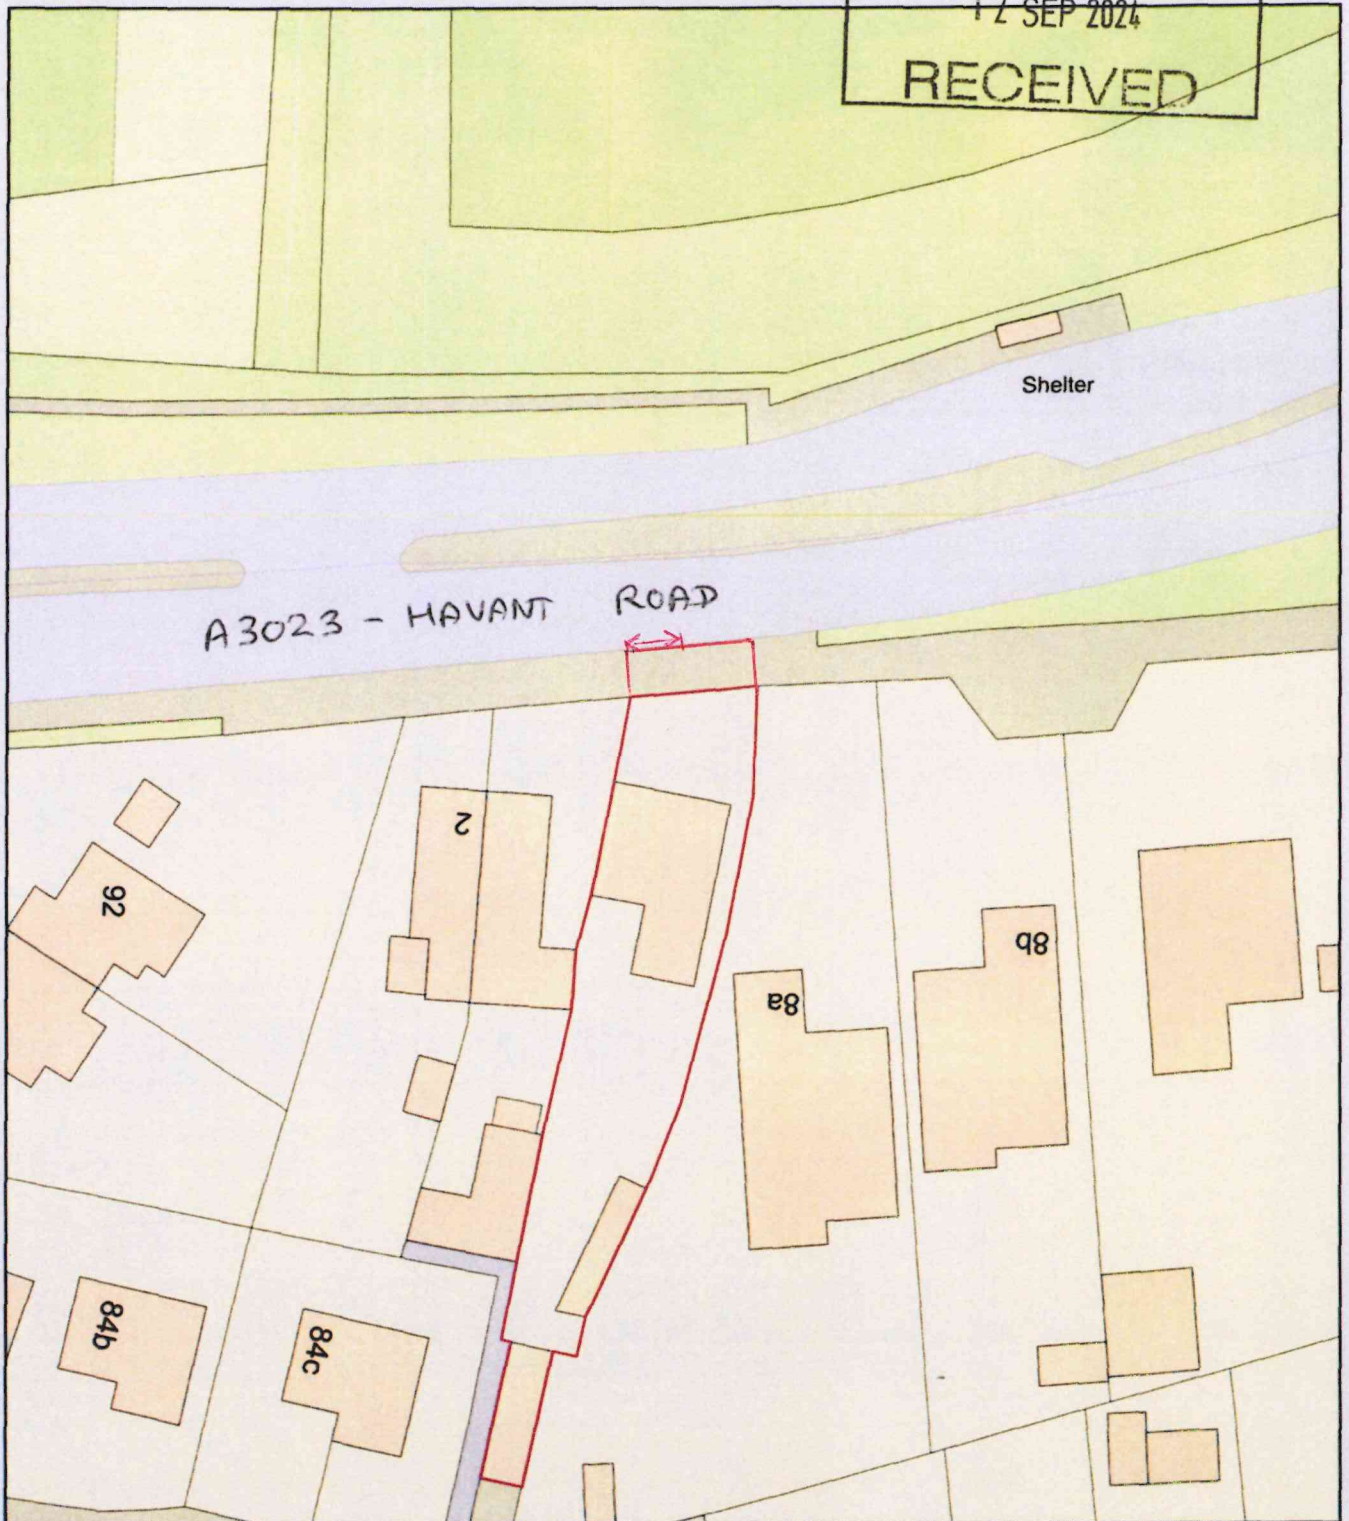

0 20
Metres



Plan Produced for: Daniel M Mate

Date Produced: 22 Aug 2024

Plan Reference Number: TQRQM24235093554101

Scale: 1:500 @ A4