

DATED

13 July

2012

DAVID ANTHONY JAMES THOMAS

MARC PATTERSON and Delia Jayne Patterson
('MR & MRS PATTERSON')
[REDACTED]

to

THE COUNCIL OF THE BOROUGH OF HAVANT

PLANNING OBLIGATION BY UNDERTAKING

Pursuant to Section 106 of the Town and Country
Planning Act 1990 (as amended)

relating to land at

1 Braishfield Road, Havant in Hampshire PO9 2HS

THIS DEED OF UNDERTAKING is made the 13 day of July 2012
BY

(1) THE OWNER

1. In this Deed:

- 1.1 "the Act" means the Town and Country Planning Act 1990 as amended
- 1.2 "Application" means the application for planning permission in respect of the Land given a reference number which is set out in paragraph Three of the Schedule which Application to carry out the Development has been made to the Council as appropriate local planning authority.
- 1.3 "the Council" means the Council of the Borough of Havant being the local planning authority by whom the within written Obligations are enforceable
- 1.4 "the County Council" means Hampshire County Council being the local planning authority by whom the within written Obligations are enforceable
- 1.5 "the Development" means the development described in paragraph Four of the Schedule
- 1.6 "the Hampshire County Council Transport Contribution" means the sum of money specified in Paragraph Six of the Schedule being a contribution (being applied at such time and in such manner as the County Council shall in its absolute discretion determine) to the costs to be incurred by the Council or Hampshire County Council in the provision, improvement and maintenance of Hampshire County Council and Havant Borough Council's local transport improvement list.
- 1.7 "Indexed" means in respect of the Hampshire County Council Transport Contribution such sum to be index linked in accordance with the "All Items" Index of Retail Prices (RPI) published by the Office of National Statistics or any replacement thereof from the date hereof until the date of payment
- 1.8 "the Land" means the land described at paragraph One of the Schedule and any buildings structures or erections at any time thereon
- 1.9 "Obligations" and "OBLIGATIONS" means those planning obligations (being restrictions requirements covenants agreements obligations or any of the foregoing) enforceable at law and in particular (but without prejudice to the availability to any enforcing authority of any power which may be available to it for the purposes of the enforcement of this Deed) under the authority of the statutory provision referred to in clause 4 of this Deed and which are set out in paragraph Seven of the Schedule
- 1.10 "the Owner" means the owner and in the case of two or more owners each or all of them as owners of any or all parts of the Land and as parties to this Deed acting and being obliged by this Deed jointly and severally who is (or are) described at paragraph Two of the Schedule being a person or persons

identified in accordance with Section 106(9)(c) of the Act

- 1.11 "the Permission" means the grant of planning permission made in response to the Application including where appropriate any grant of approval in respect of matters reserved by the said grant of planning permission or any subsequent grant of planning permission for the Development or for such other development on the Land as is not materially different from the Development (the determination of materiality being solely at the discretion of the Council)
 - 1.12 "the Plan" means the plan attached to this Deed
 - 1.13 "the Schedule" means the Schedule to this Deed being an integral part of this Deed
 - 1.14 "the Solicitor" means the solicitor giving the certificate at paragraph Five of the Schedule
-
- 2.1 With the intention and so as permanently to bind the Land and all parts thereof so far as lawfully may be effected and into whomsoever hands the same may come and so that the Obligations hereby created shall be enforceable both against the Owner and their successors the Owner (should it or they take possession of any part of the Land or exercise powers of sale under its security) **HEREBY SEVERALLY COVENANT AND UNDERTAKE AS A PLANNING OBLIGATION TO COMPLY FULLY WITH THE OBLIGATIONS**
 - 2.2 This instrument or document hereby expresses itself as executed as a Deed
-
3. The Owner (and each of them acting in concert in the case of more than one joint owner) has produced at Paragraph Five of the Schedule a certificate of the Solicitor with the intention that the Council may and shall rely upon the truth of the matters therein certified namely that;
 - 3.1 the Owner is immediately entitled to possession and occupation of a freehold estate in the Land
 4. This Deed of Undertaking is made pursuant to Section 106 of the Act with the intent that it shall bind the Owner and be enforceable against them and the persons deriving title under them and shall be a planning obligation for the purposes of the Act
 5. This Deed shall have effect from the date of this Undertaking.
 6. In the event of any difference between the description of the Development in this Deed and the terms of the grant of permission issued by the Council in

response to the Application the text of the grant of planning permission only shall be deemed to express the permission granted by the Council in response to the Application

7. The obtaining consequent upon the provisions of this Deed of expressions of acceptance or satisfaction on the part of the Council with things done in discharge of Obligations or determinations of materiality for the purposes of clause 1.9 shall be ineffective and not relied upon by any person unless in writing by the Council's Executive Head of Planning and Built Environment for the time being or such other officer who may be identified in writing by the Council for this purpose
8. In the event that any provision of this Deed is held to be invalid or unenforceable the remaining provisions of this Deed shall remain in full force and effect
9. It is acknowledged that pursuant to a Section 106 Undertaking dated 26 May 2011 given by the Owner to the Council under planning permission reference number APP/11/00288 and pursuant to a Section 106 Undertaking dated 28 August 2011 given by the Owner to the Council under planning permission reference number App/11/01177 and pursuant to a Section 106 Undertaking dated 7 December 2011 given by the Owner to the Council under planning permission reference number App/11/01535 that the amount of £5,420 has been paid to the County Council as a contribution to the Hampshire County Council Transport Contribution.

THE SCHEDULE

1. (See clause 1.8) the Land

The land known as 1 Braishfield Road, Havant in Hampshire shown edged with a heavy black line on the Plan.

2. (See clause 1.10) the Owner(s):

[Please insert full name(s) and address(es) of every owner of the Land]

David Anthony James Thomas

Marc Patterson and Delia Jayne Patterson

1 Braishfield Road
Havant
Hampshire
PO9 2HS

18 Wraysbury Park Drive
Emsworth
Hampshire
PO10 7UV

3. (See clause 1.2) the Council's planning application reference number:

APP/12/0487



4. (See clause 1.5) the Development

The construction of 2 No. 2 bed end of terrace maisonettes (as alternative to previous planning permission APP/11/01177 and APP/11/01535), together with single storey rear extension to existing house.

5. (See clauses 1.14 and 3) Solicitors' Certificate

Certificate of Title

As Solicitor for the Owner we hereby certify that on the date of this Deed what is set out in clauses 3.1 and paragraph 2 of the Schedule to this Deed is true

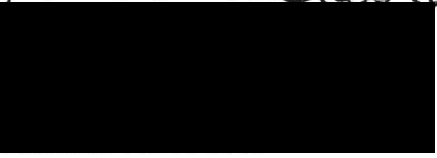 as far as it relates to the 2 bed end
Signed  *by Mr & Mrs PATTISON*
Name 
Address  *signed red on Plan 2 annexed*

..... Consultant Solicitor
Verisona
..... 1000 Lakeside North Harbour.....
Portsmouth PO6 3EN

6. (See clauses 1.6 and 1.7) the Hampshire County Council Transport Contribution

£5,240 (Indexed)

7. (See clause 1.9) the Obligations

- 7.1 The Owner covenants to notify the Council and the County Council in writing at least 14 days before commencing a Material Operation on the Land.
- 7.2 The Owner covenants to pay or cause to be paid the Hampshire County Council Transport Contribution to the Council on or before the date of this

Undertaking.

- 7.3 The Council shall pay the Hampshire County Council Transport Contribution within 28 days of receipt to the County Council.
- 7.4 The Owner hereby acknowledges that the Hampshire County Council Transport Contribution is lawfully due to the Council.
- 7.5 In Paragraphs 7.1 of this Schedule "Material Operation" means:
- 7.5.1 any work of construction in the course of the erection of a building;
 - 7.5.2 any work of demolition of a building;
 - 7.5.3 the digging of a trench which is to contain the foundations or part of the foundations of a building;
 - 7.5.4 the laying of any underground main or pipe to the foundations or part of the foundations of a building or to any such trench as is mentioned in paragraph 7.5.3;
 - 7.5.5 any operation in the course of laying out or constructing a road or part of a road;
 - 7.5.6 any change in the use of the Land which constitutes material development as defined in the Act


IN WITNESS whereof the parties hereto have executed and delivered this instrument or document as a Deed the day and year first before written.

Signed as a DEED by me)
the said)
DAVID ANTHONY JAMES)
THOMAS)
in the presence of:)

name:
address:

Signed as a DEED by us)
the said)
MARC PATTERSON)
and)
DELIA JAYNE PATTERSON)
in the presence of:)

name :
address :

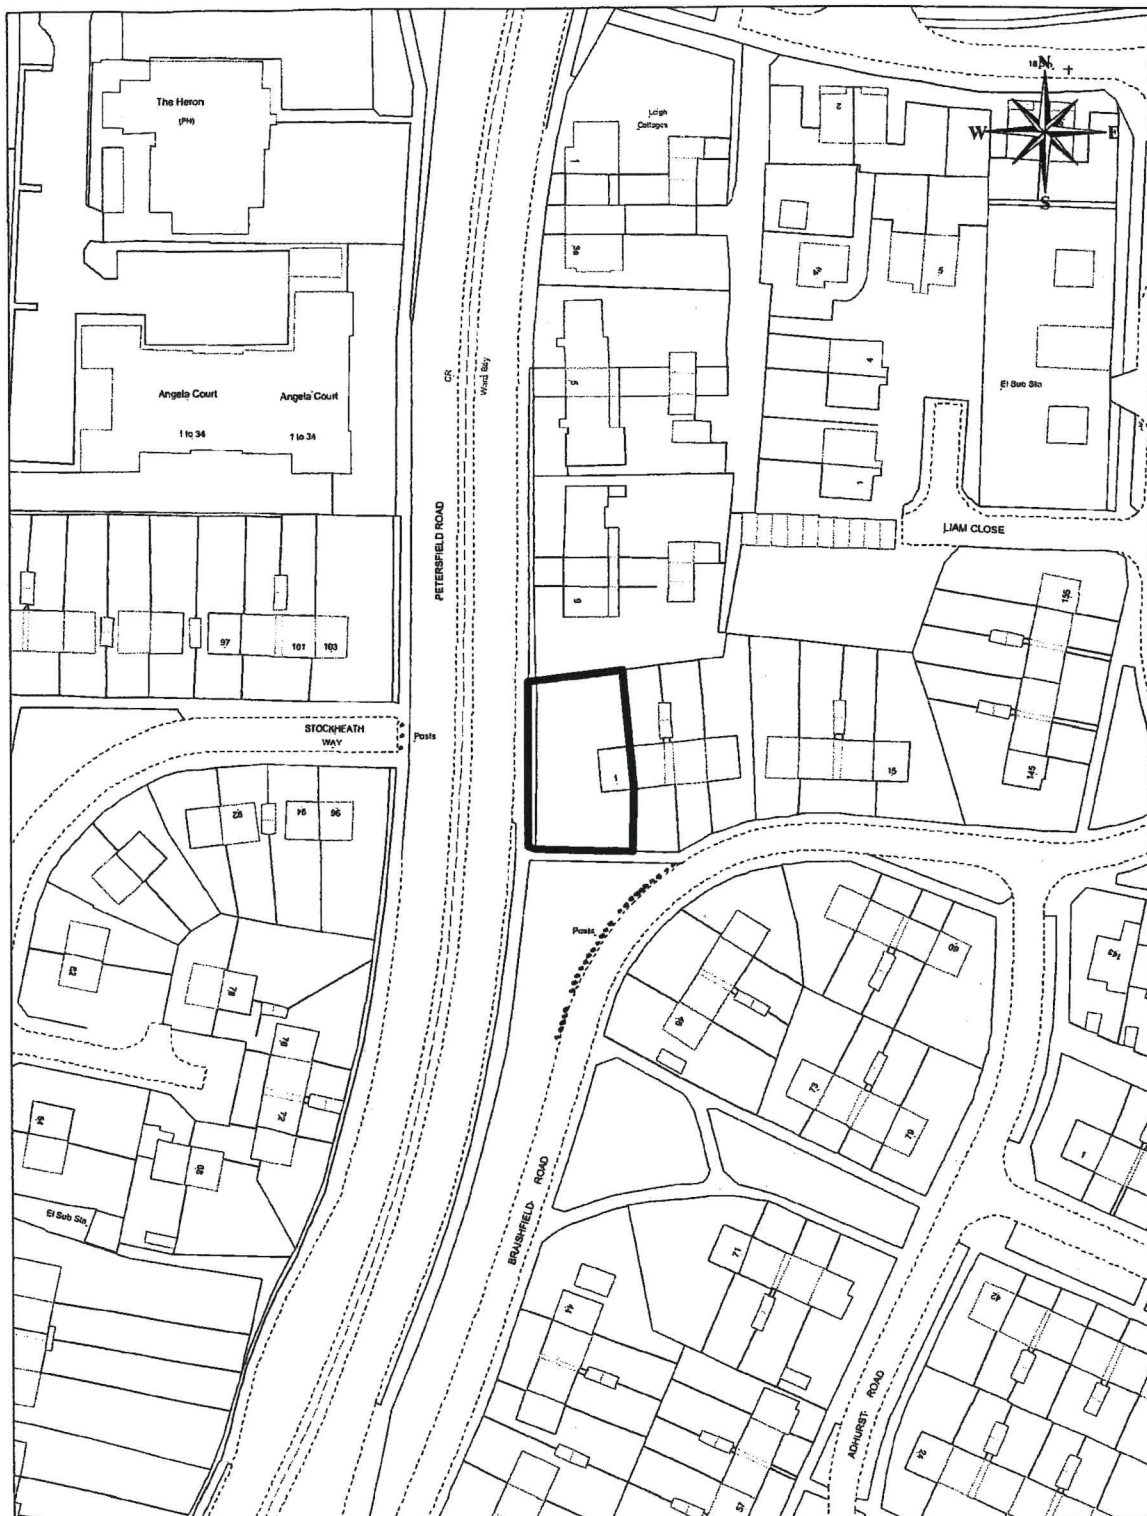

Public Service Plaza
Civic Centre Road
Havant
Hampshire PO9 2AX

tel 023 9247 4174 fax 023 9248 0263
www.havant.gov.uk



Title:

Town and Country Planning Act 1990
S106 Agreement
1 Braishfield Road,
Havant, PO9 2HS
APP/12/00487

Drawn By:

GE

Scale:

1:1250

Drawing No:

PC44/0489

Cleaner, Safer, More Prosperous

PLAN 2

Registry

Title number SH35709

Ordnance Survey map reference SU7207M

Scale 1:1250 enlarged from 1:2500

Administrative area Hampshire: Havant



1000 Lakeside,
North Harbour,
Portsmouth,
Hampshire PO6 3EN

Tel: 023 9238 0112

Fax: 023 9231 2080


DK 50002 Havant

email: mail@verisona.com

web: www.verisona.com



© Crown copyright and database rights 2012 Ordnance Survey 100026316.
You are not permitted to copy, sub-license, distribute or sell any of this data to third parties in any form.

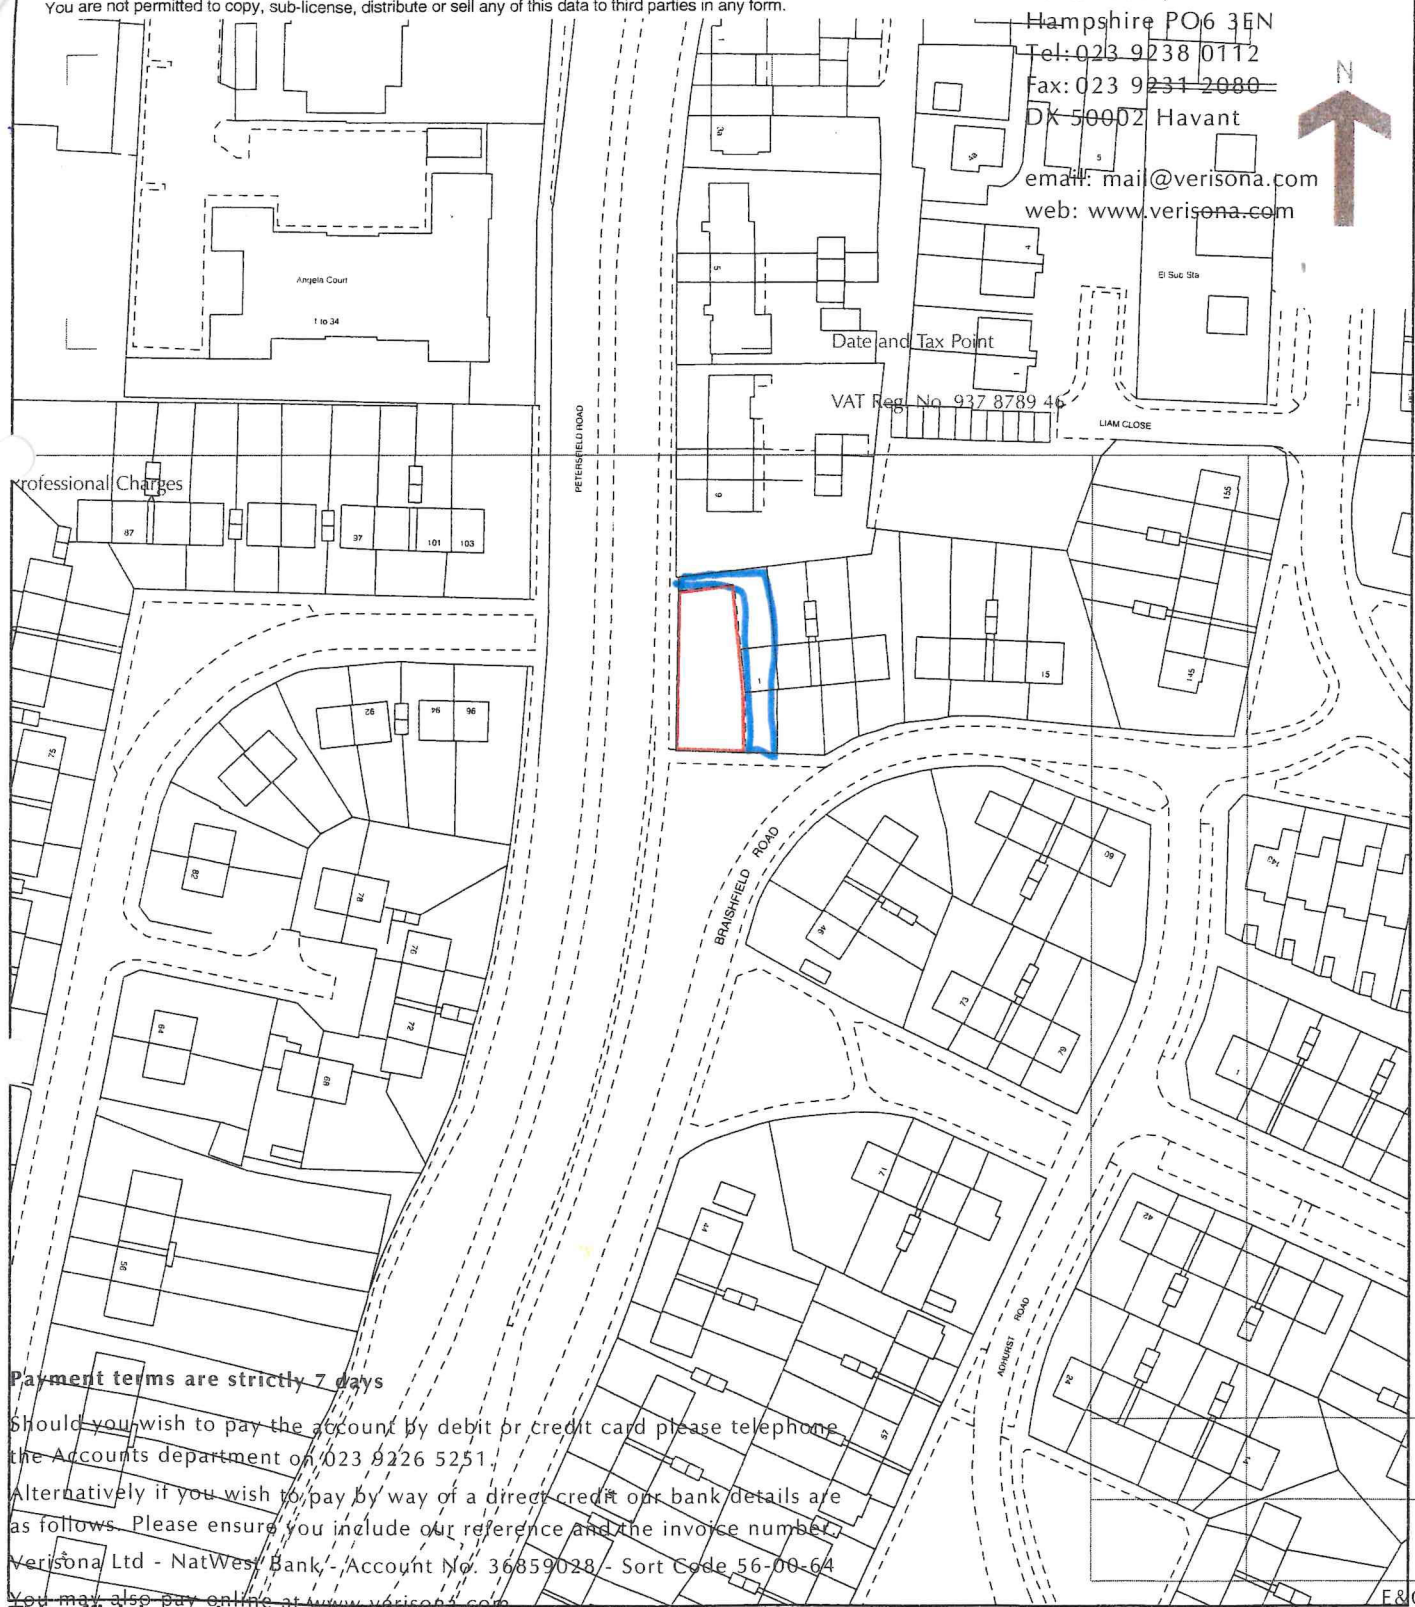

Payment terms are strictly 7 days

Should you wish to pay the account by debit or credit card please telephone the Accounts department on 023 9226 5251.

Alternatively if you wish to pay by way of a direct credit our bank details are as follows. Please ensure you include our reference and the invoice number.

Verisona Ltd - NatWest Bank - Account No. 36859028 - Sort Code 56-00-64

You may also pay online at www.verisona.com

This official copy issued on 18 June 2012 shows the state of this title plan on 18 June 2012 at 11:39:58. It is in evidence to the same extent as the original (s.67 Land Registration Act 2002).

This title plan shows the general position, not the exact line, of the boundaries. It may be subject to distortion. Measurements scaled from this plan may not match measurements between the same points on the ground.

Registry Public Guide 19 - Title Plans and Boundaries.

This title is dealt with by Land Registry, Weymouth Office.

Authorised and regulated by the Solicitors Regulation Authority - SRA number 494891

Offices also at: Wellesley House, 202 London Road, Waterlooville, Hampshire PO7 7AN - 64 West Street, Havant, Hampshire PO9 1PA

Registered in England number 6669970 - Verisona Solicitors & Advocates is a trading style of Verisona Ltd whose registered office is 64 West Street, Havant, Hampshire PO9 1PA


Web: www.verisara.com
0800 2231 2080

In connection with 1 Braishfield Road Havant Hampshire PO9 2HS and in accordance with the section 106 of the Town and Country Planning Act 1990 (as amended)

5 Solicitor's certificate

As solicitor for the Owner we hereby certify that on the date of this Deed what is set out in clauses 3.1 and paragraph 2 of the Schedule to this Deed is true as far as it relates to the land owned by DAVID ANTHONY JAMES THOMAS edged blue on the plan annexed

Signed

 

Name

WJ HENSTON G

Address

Access Law LLP
Solicitors
14-24 Cannon Street
Shirley
Southampton
SO15 5PQ



Drawing Name: Red and Blue Line Plan

Ref: BR03/08


Rev: B

Scale: 1:1250




Paper Size: A3

PETERS

Posts

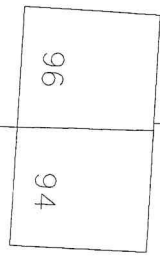

Plot Disposal Plan
1:250

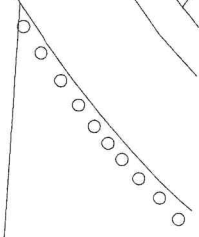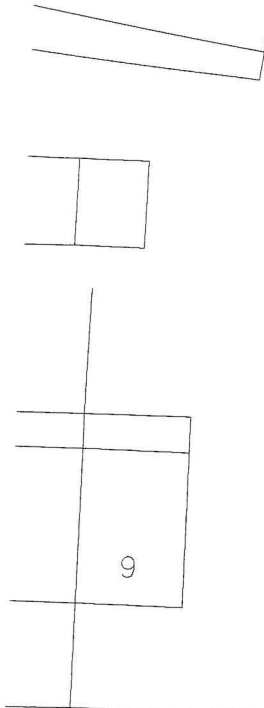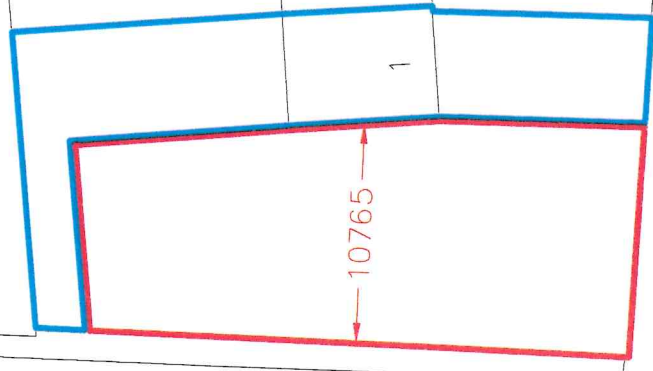

1