



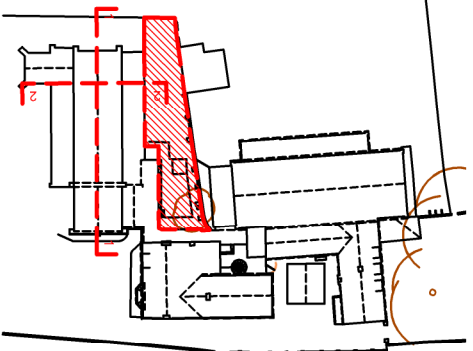

F key plan 1:1000

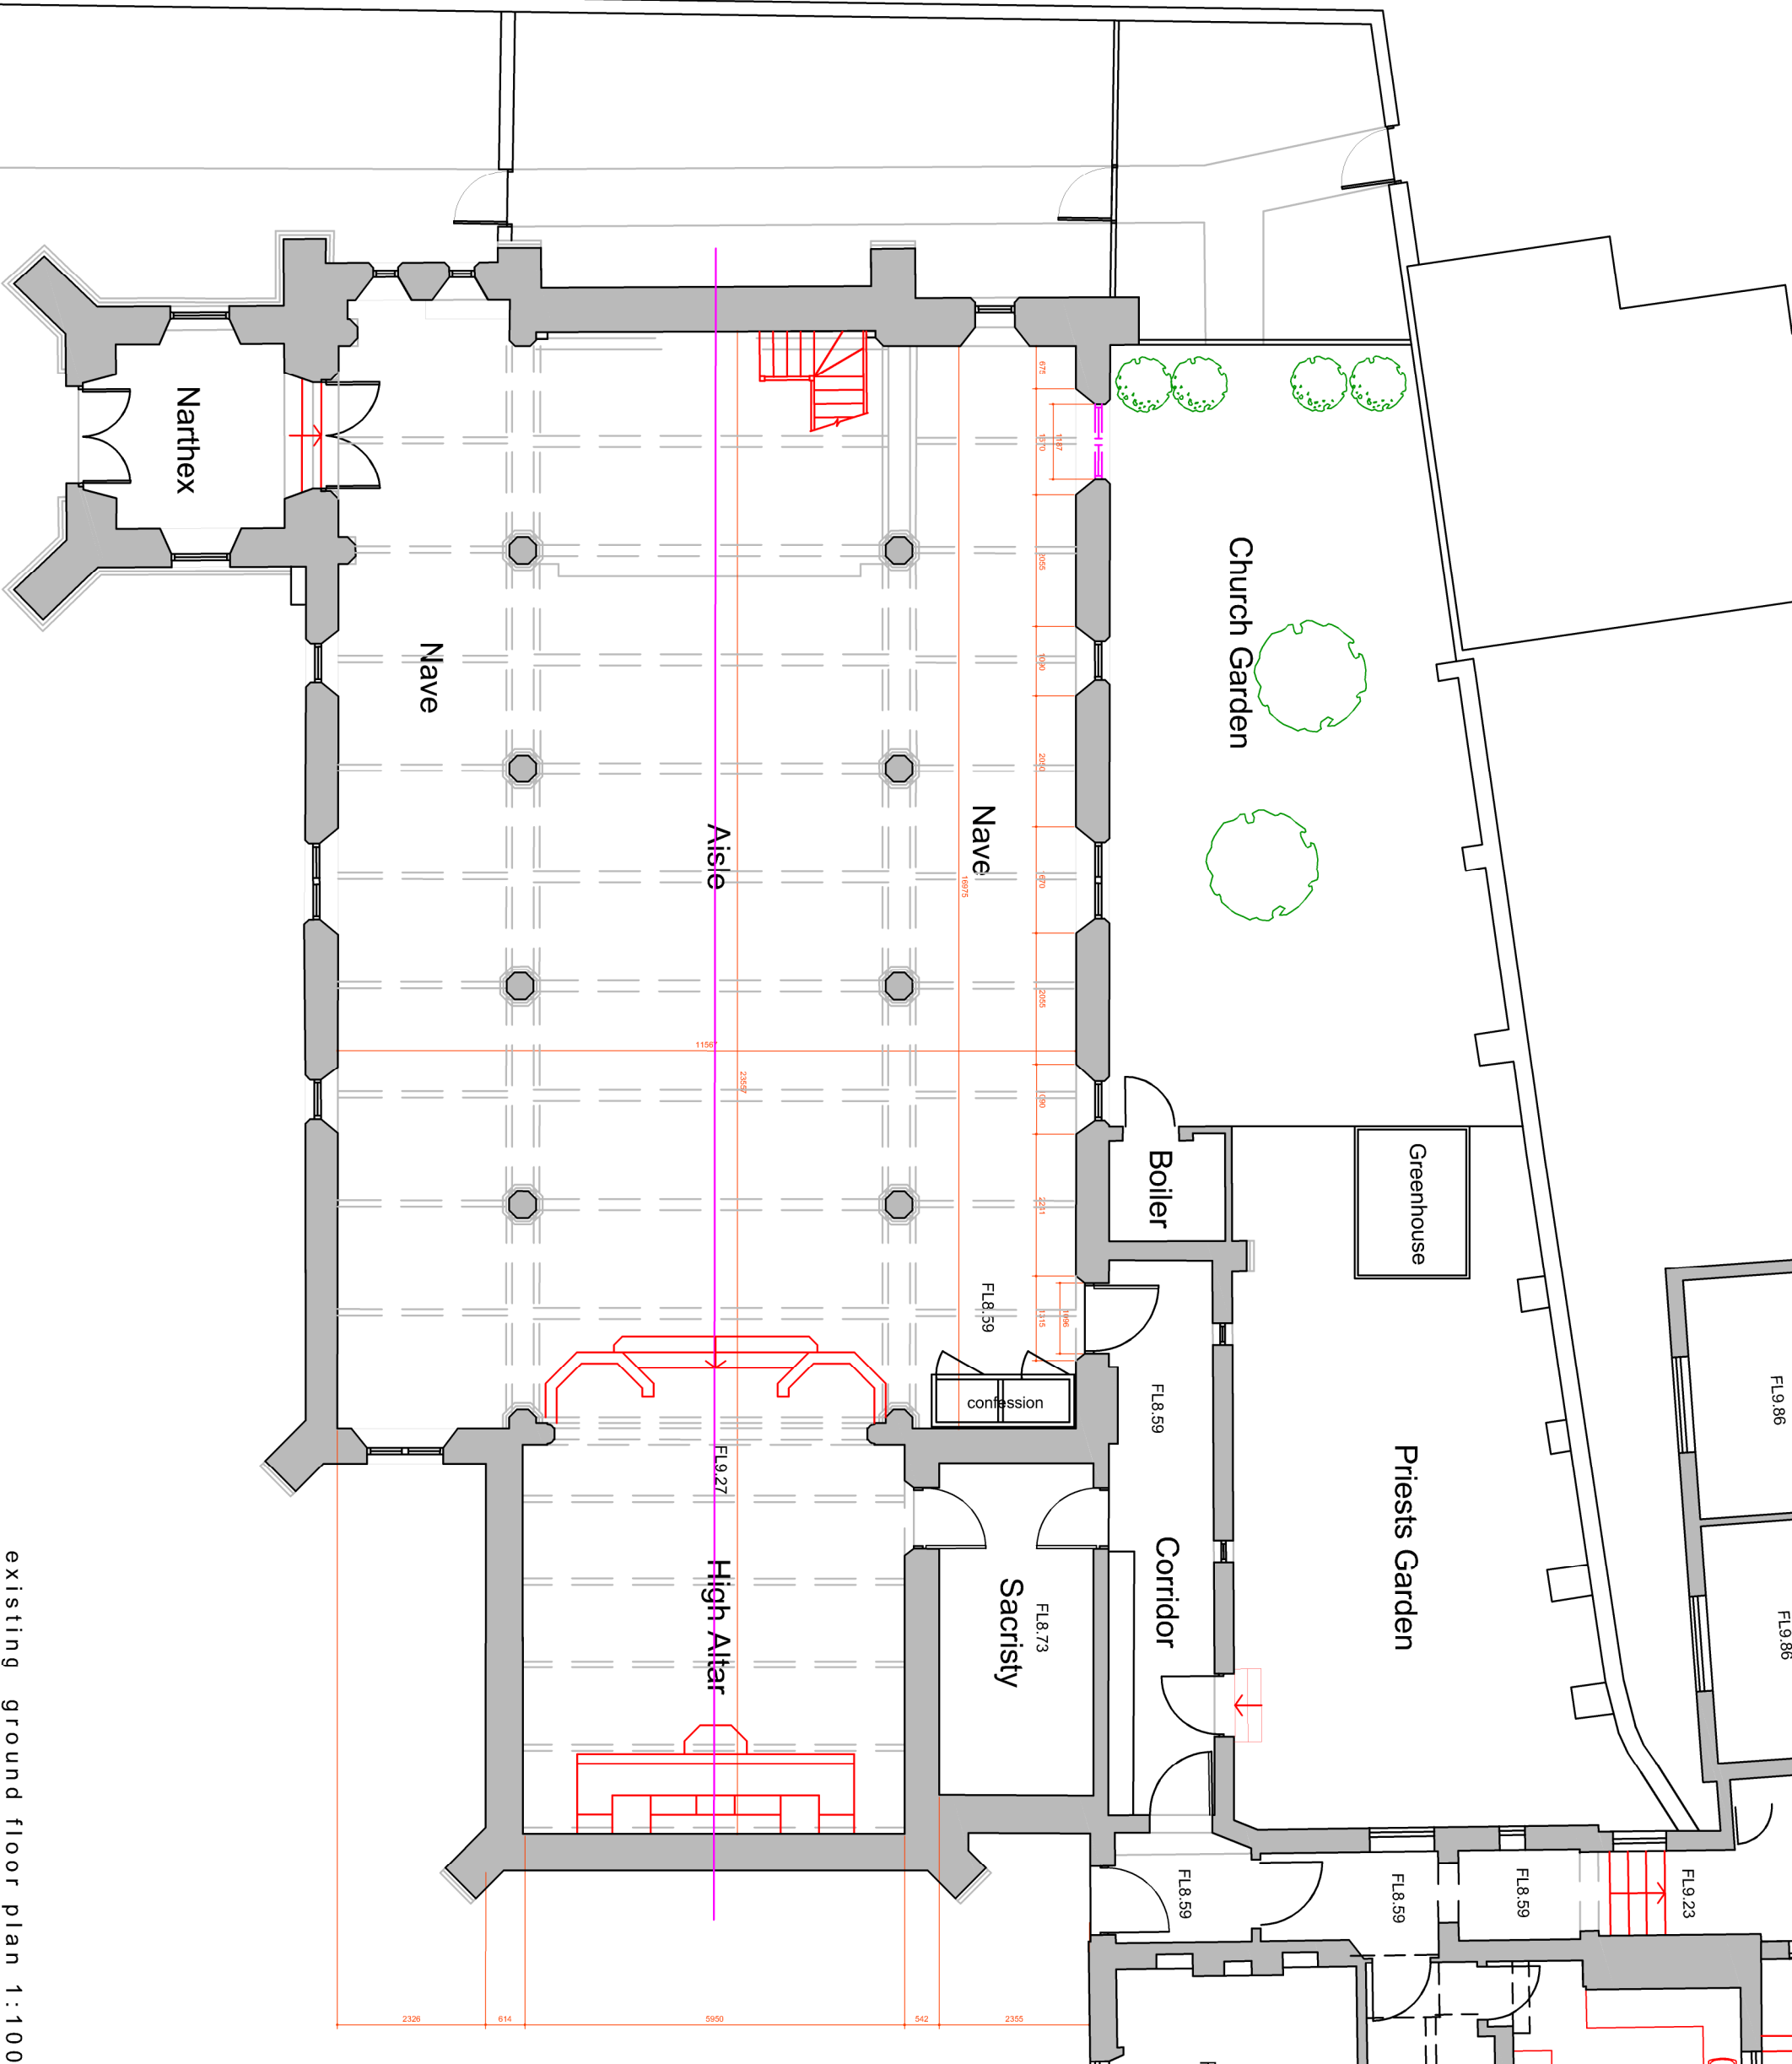

P1	Revision	AA	AA	01.12.16
REV	DESCRIPTION	BY	CHK	DATE

Cover Storey
Architects

Cover Storey Architects LLP The Studio, 18 St Georges Avenue, Havant PO9 2FX
Tel: 02392 006286 info@coverstorey.co.uk www.coverstorey.co.uk

existing ground floor plan 1:100