

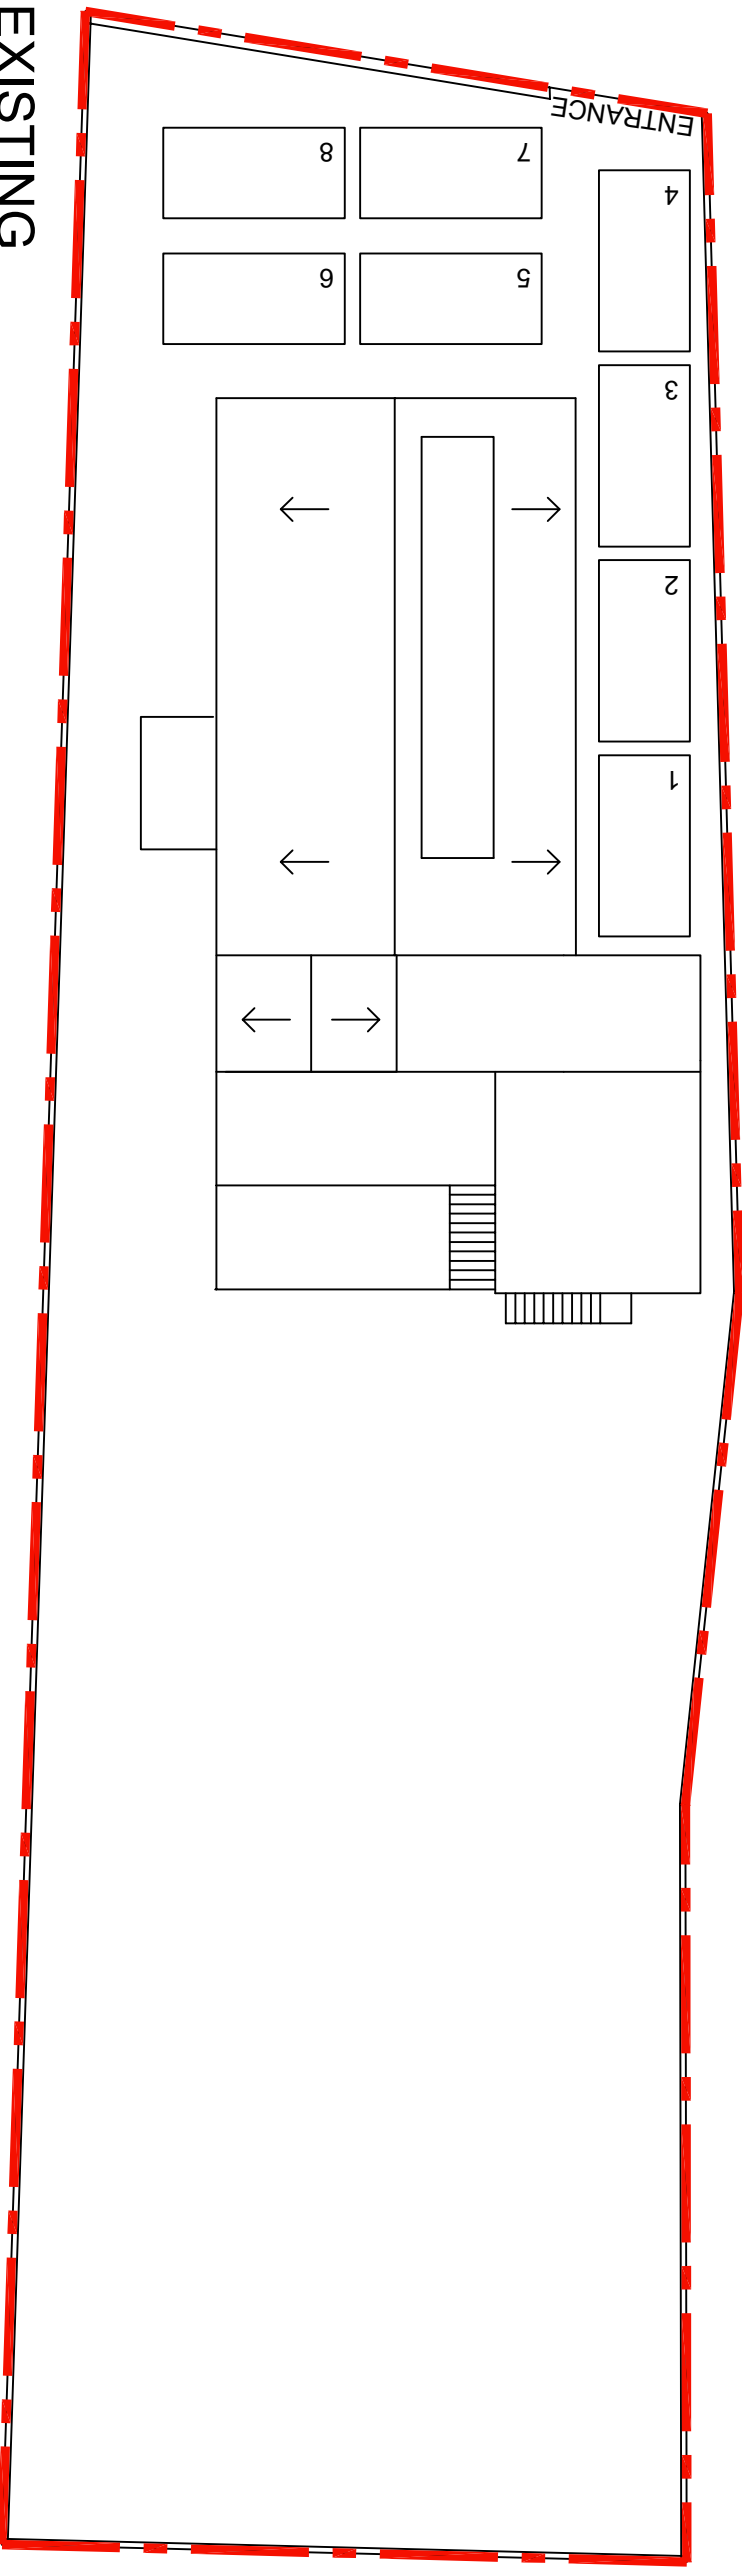
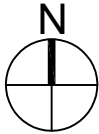


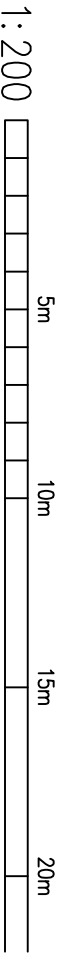

EXISTING
DRIVEWAY/HARDSTANDING
WITH SPACE FOR UPTO 8
VEHICLES

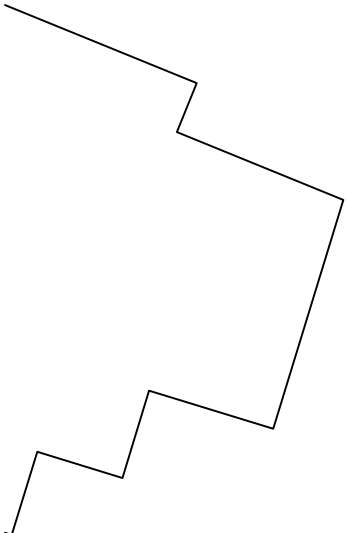

88 STAKES ROAD EXISTING/PROPOSED PARKING ARRANGEMENT			
DATE:	JAN-24	SCALE:	1:200@A3
DWG No:			DRAWN:
FILE:			REV. No: