



Tree Protection Plan
Overlay
by Arboricultural
Consultant Kim
Gifford
kim@treetesting.com
07831488456
To be read in
conjunction with Tree
Report
17/10/2023

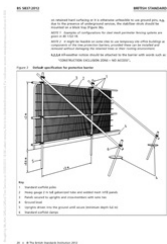

BS5837:2012 Tree
Protection Fencing

--- RPA

— B Classification

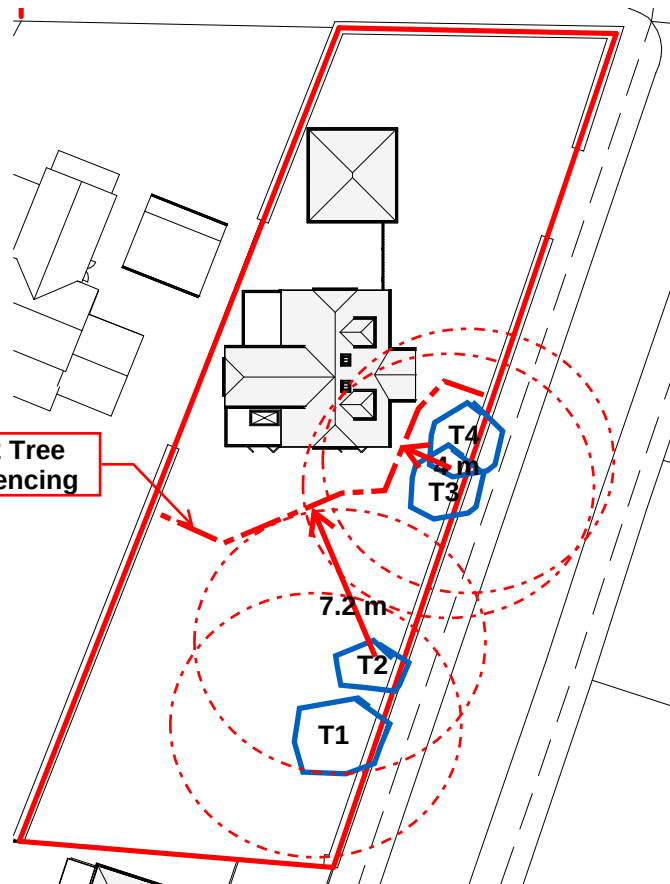

1 **Main Site** 2 Alexandra Avenue Hayling Island
1 : 500

0 5 10 20 Metres
1 / 500 scale bar

IJ Murray
Associates Ltd



CIAT
REGISTERED PRACTICE

2 Alexandra
Ave HI
Proposed V7

Mr & Mrs Sayers

Project number Number

Date Issue Date

Drawn by Author

Checked by Checker

I J Murray Associates
Ltd
200 Seafront
Hayling Island
Hampshire
PO11 9HR
Phone 07779 246915
e-mail ian@ijma.co.uk
www.ijma.co.uk

Scale 1 : 500

These drawings are the property of IJ Murray Associates Ltd and should not be reproduced or used in any way without the permission of a Director of IJ Murray Associates Ltd. These drawings are for planning and building regulation & Land Registry purposes only and are not for construction. All dimensions should be checked on site before work commences.