




Existing 3D 1

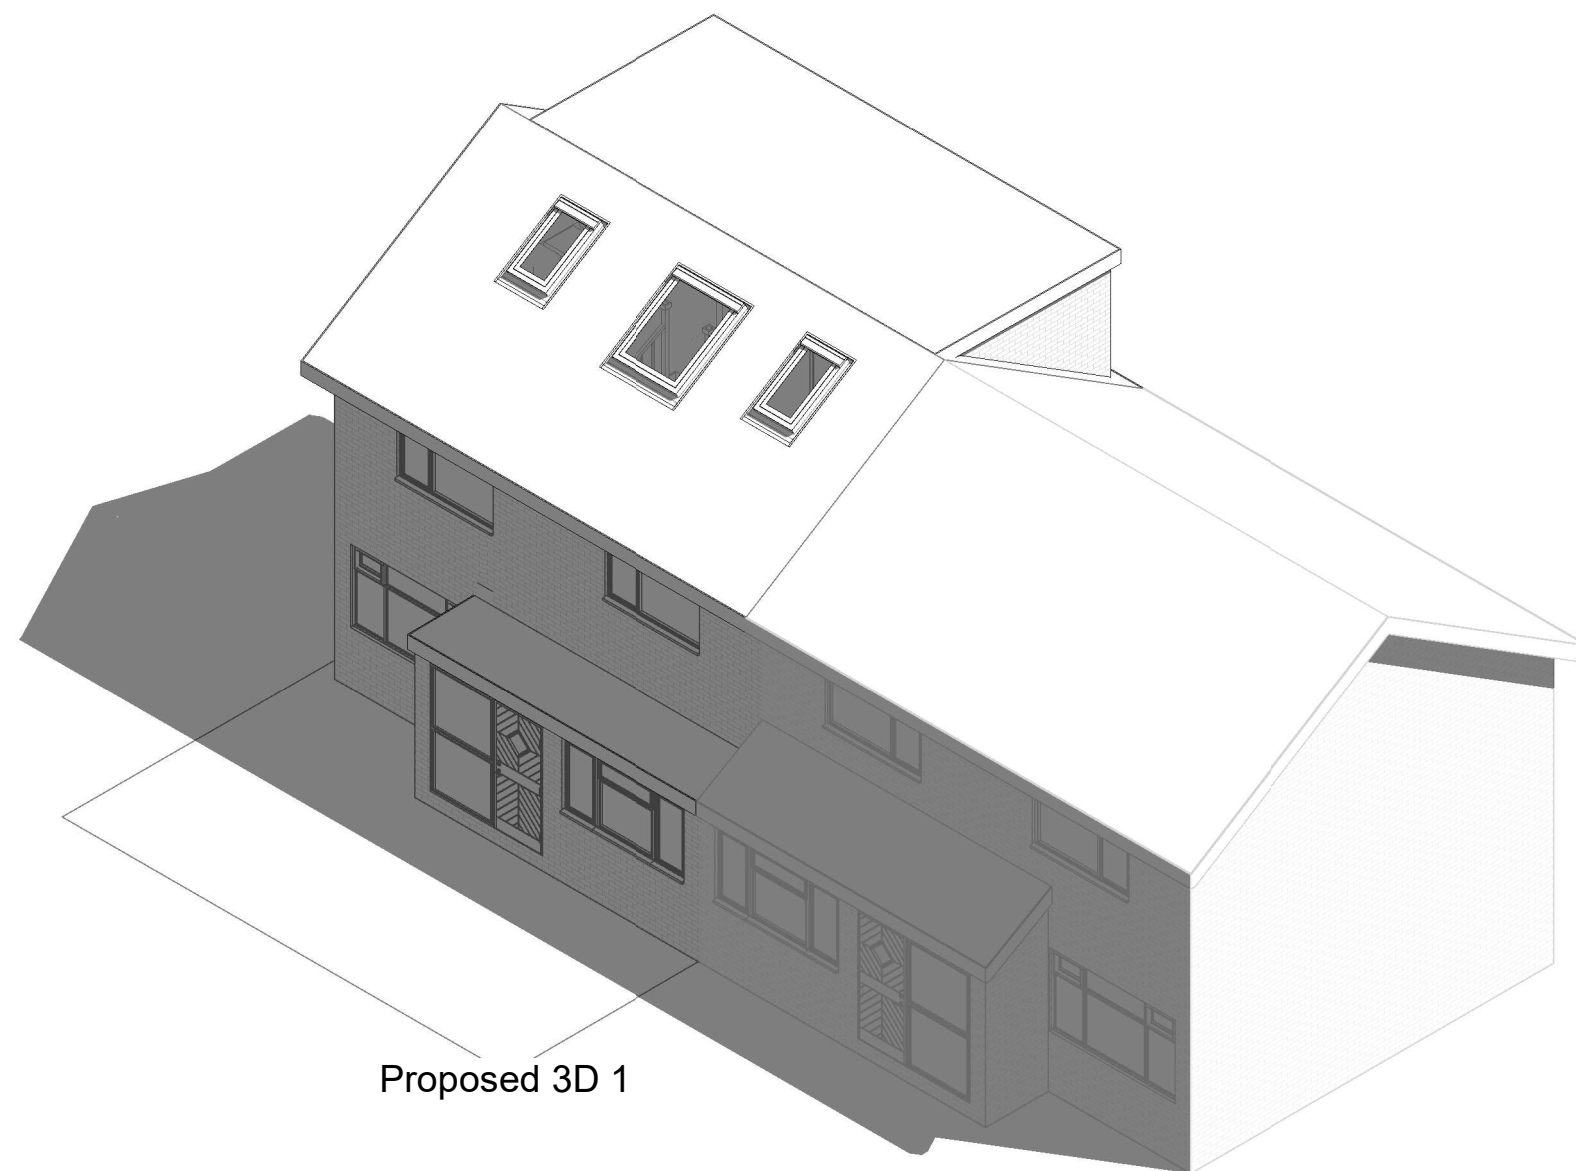

Proposed 3D 1



1:500		50
1:200		20
1:100		10
1:50		5

All measurement to be checked on site prior to any commenent

Parkers Design Limited - The Studio @ 90, PO9 2PR

www.pexd.co.uk - info@parkersdesign.com - 07776 008822

PROJECT	47 Masefield Crescent PO8 8JT				CLIENT		Fitt	
	SHEET		3D 1		Date	Issue Date	Scale (@ A3)	
					Drawn by	SW	DRAWING NUMBER	REV
					Checked by	SR	P 5	