


Levels
The usage area of the site is level hence no level survey has been provided

Flood Risk
This site does fall in a flood risk area hence a flood risk assessment has been provided

Tree Survey
This proposal has no impact on trees

Parking Provision
This site retains parking facilities

Boundary Treatment
The boundaries are defined by metal fencing to the east and west the fair to the north and the beach to the south

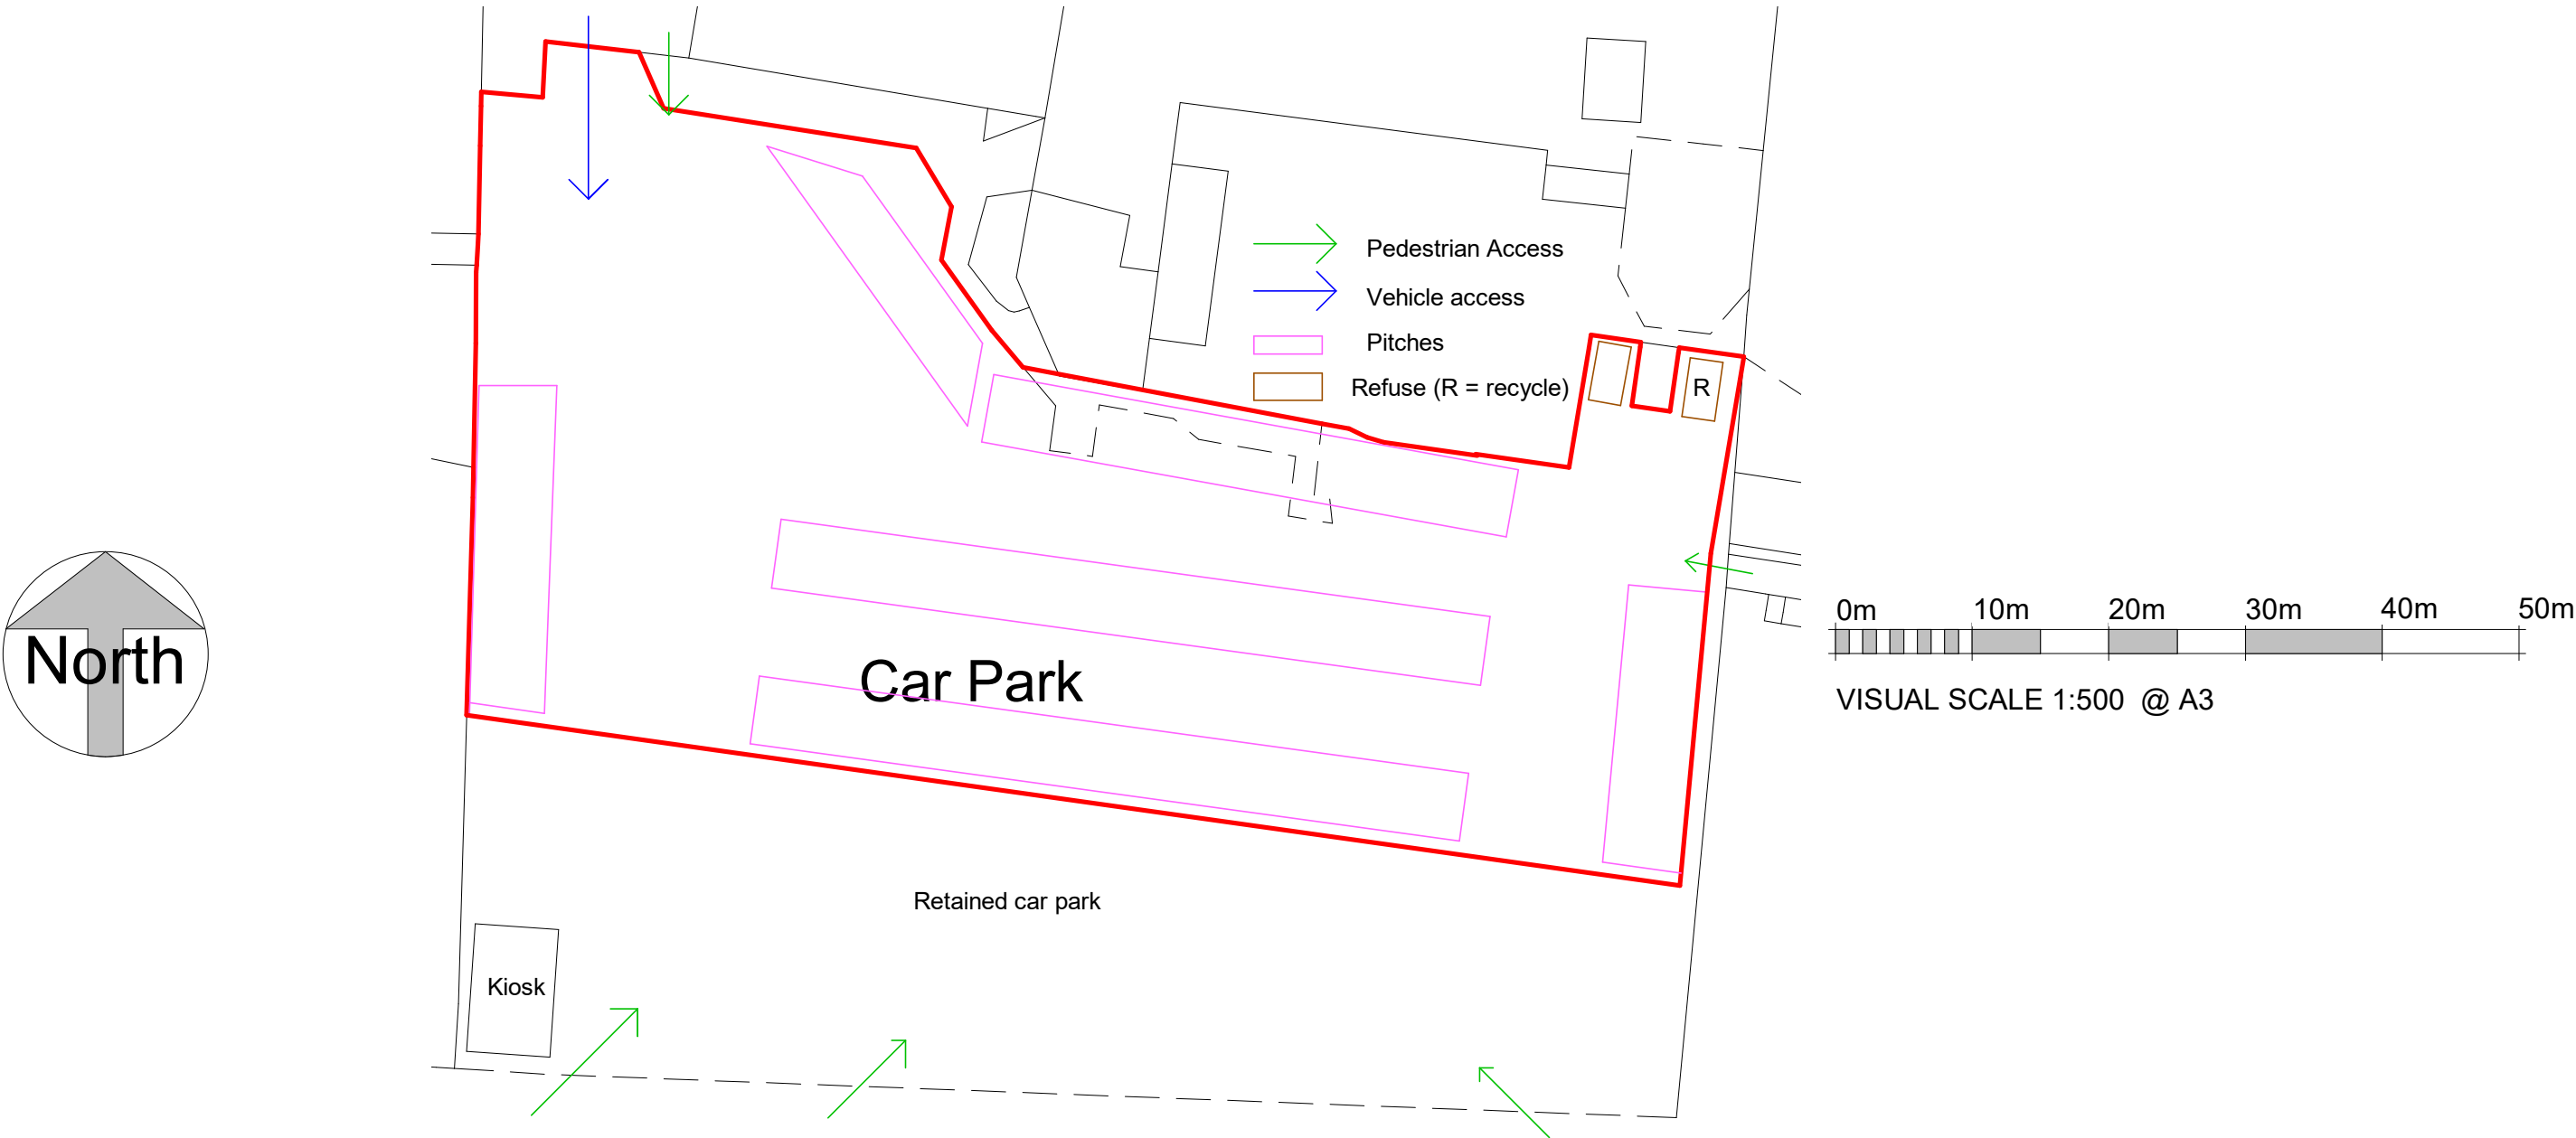

2 Main Site Plan
1 : 500