


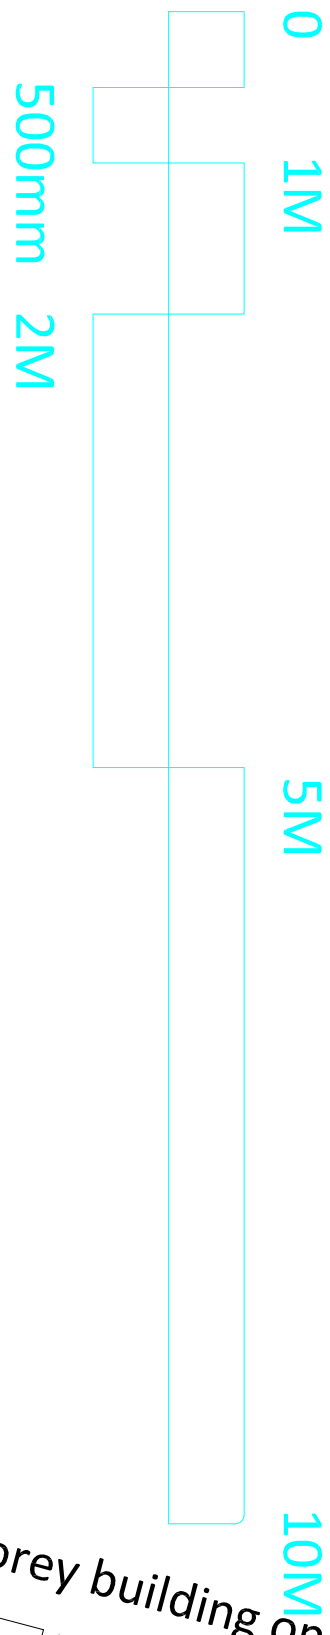

existing adjacent
single storey flat
roofed building



External access pathway

face of 2 storey building on north street


External Yard

existing adjacent
single storey flat
roofed building

Entrance

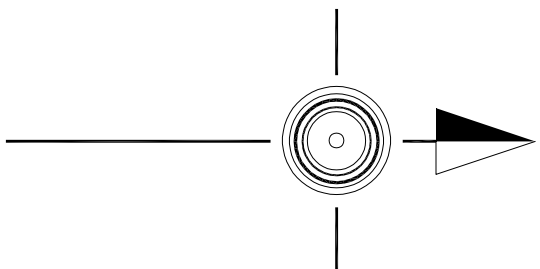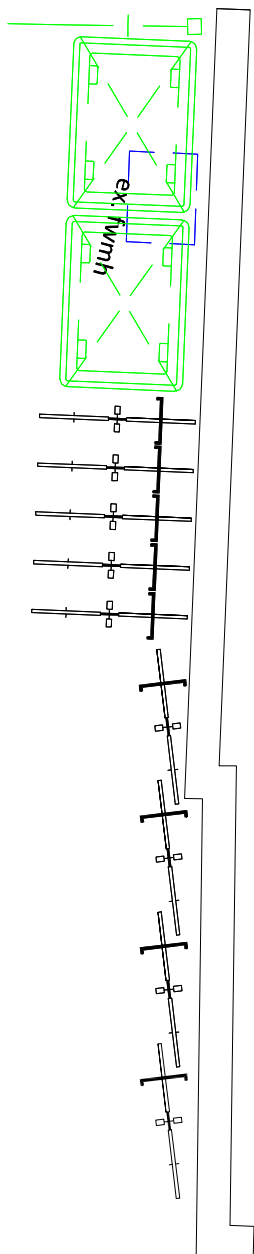

SCALE	TITLE	PETER GALLOWAY PARTNERSHIP
1/50	Conversion of 'Golden Sire' to 4 no. 1 Bed Supported Living Apartments	
DATE	Jan. 24	Former White Hart Public House
		1 East Street Havant - PO9 1AA
	DETAIL	Use Class C3(b)
		Block Plan - Existing
AUTHOR	DRAWING No	HAVANT
PG	23/201/P11	

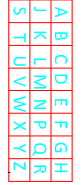

TEL 02392 463153

MOB 07298 46362



ARCHITECTS