

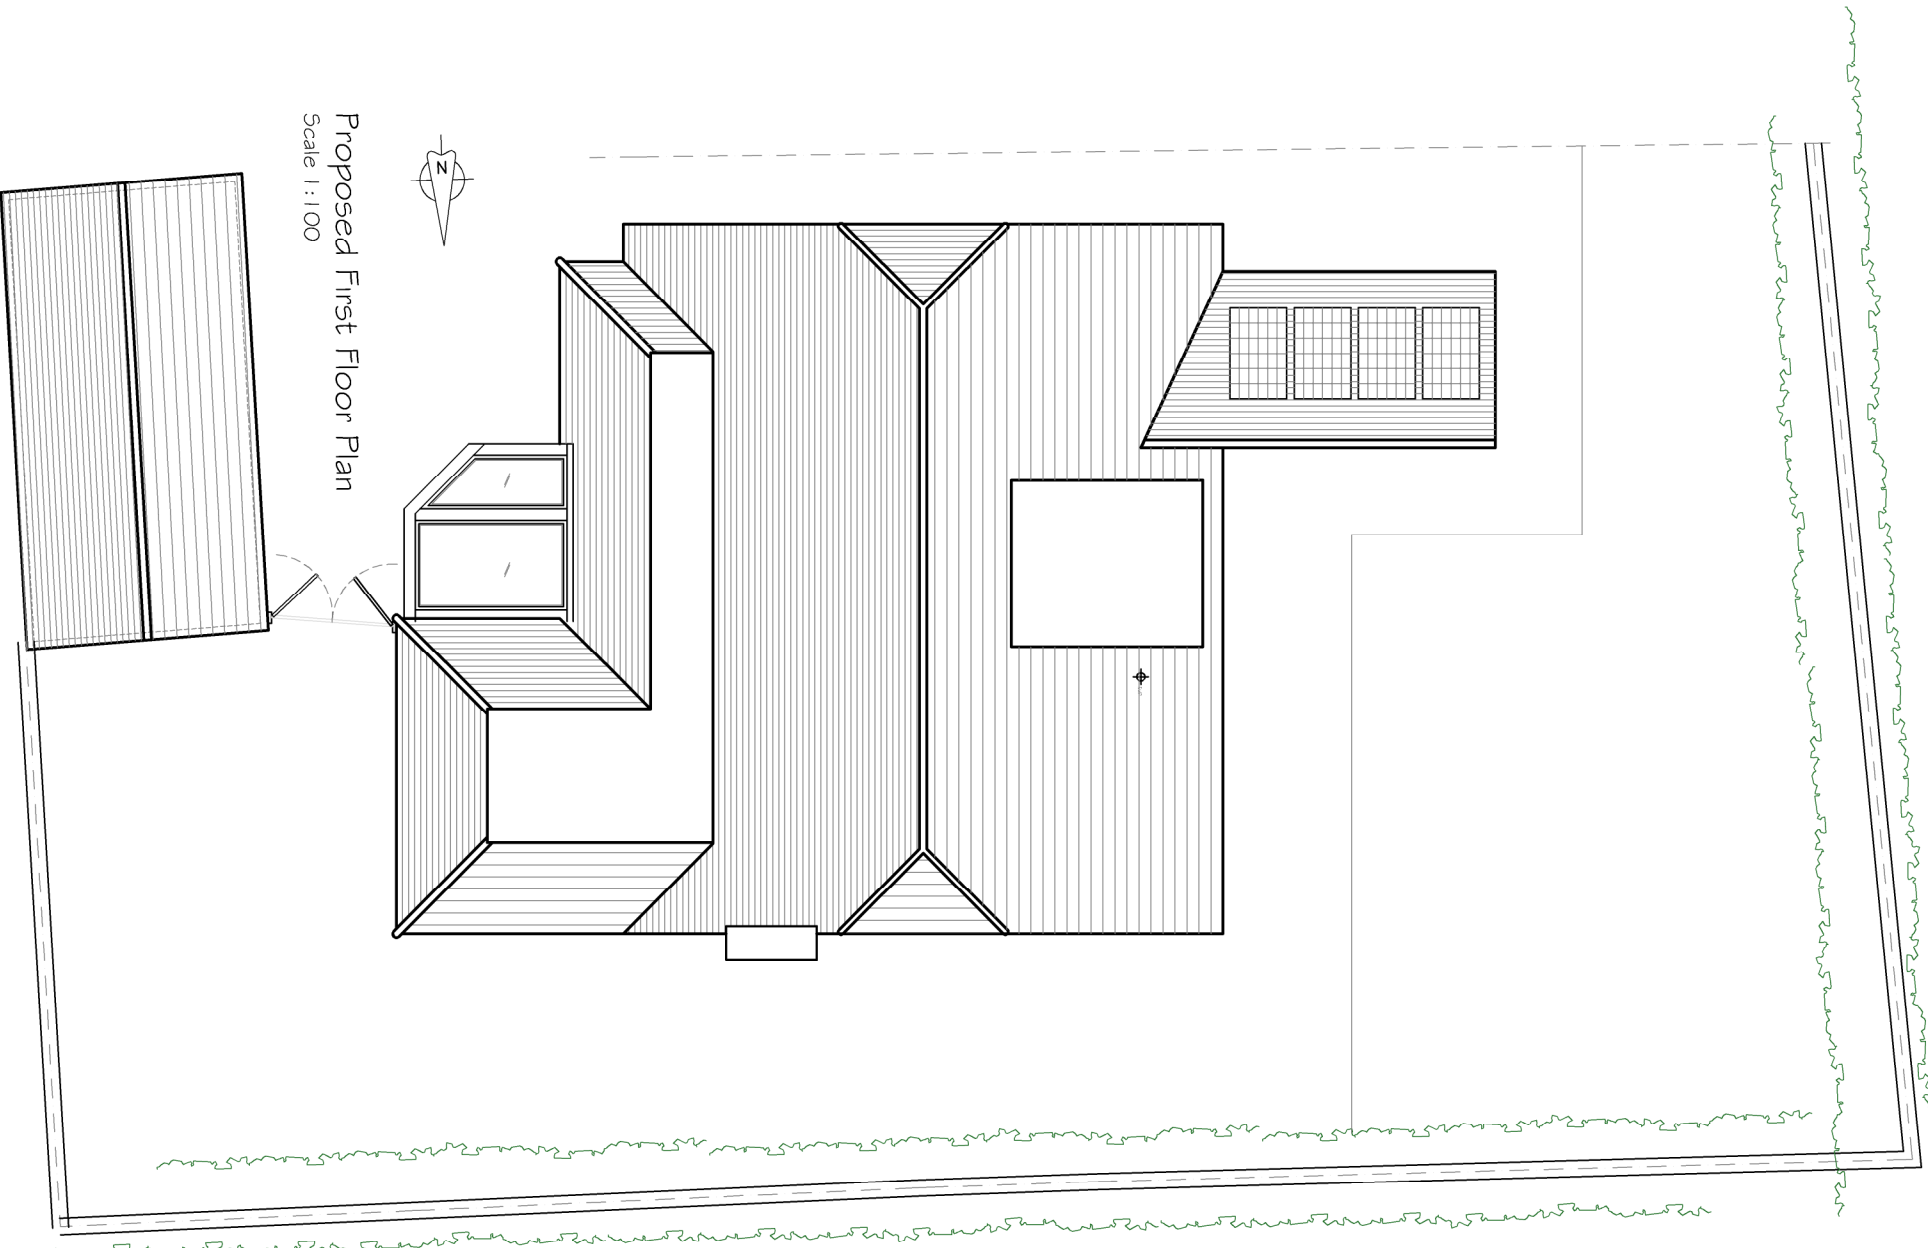
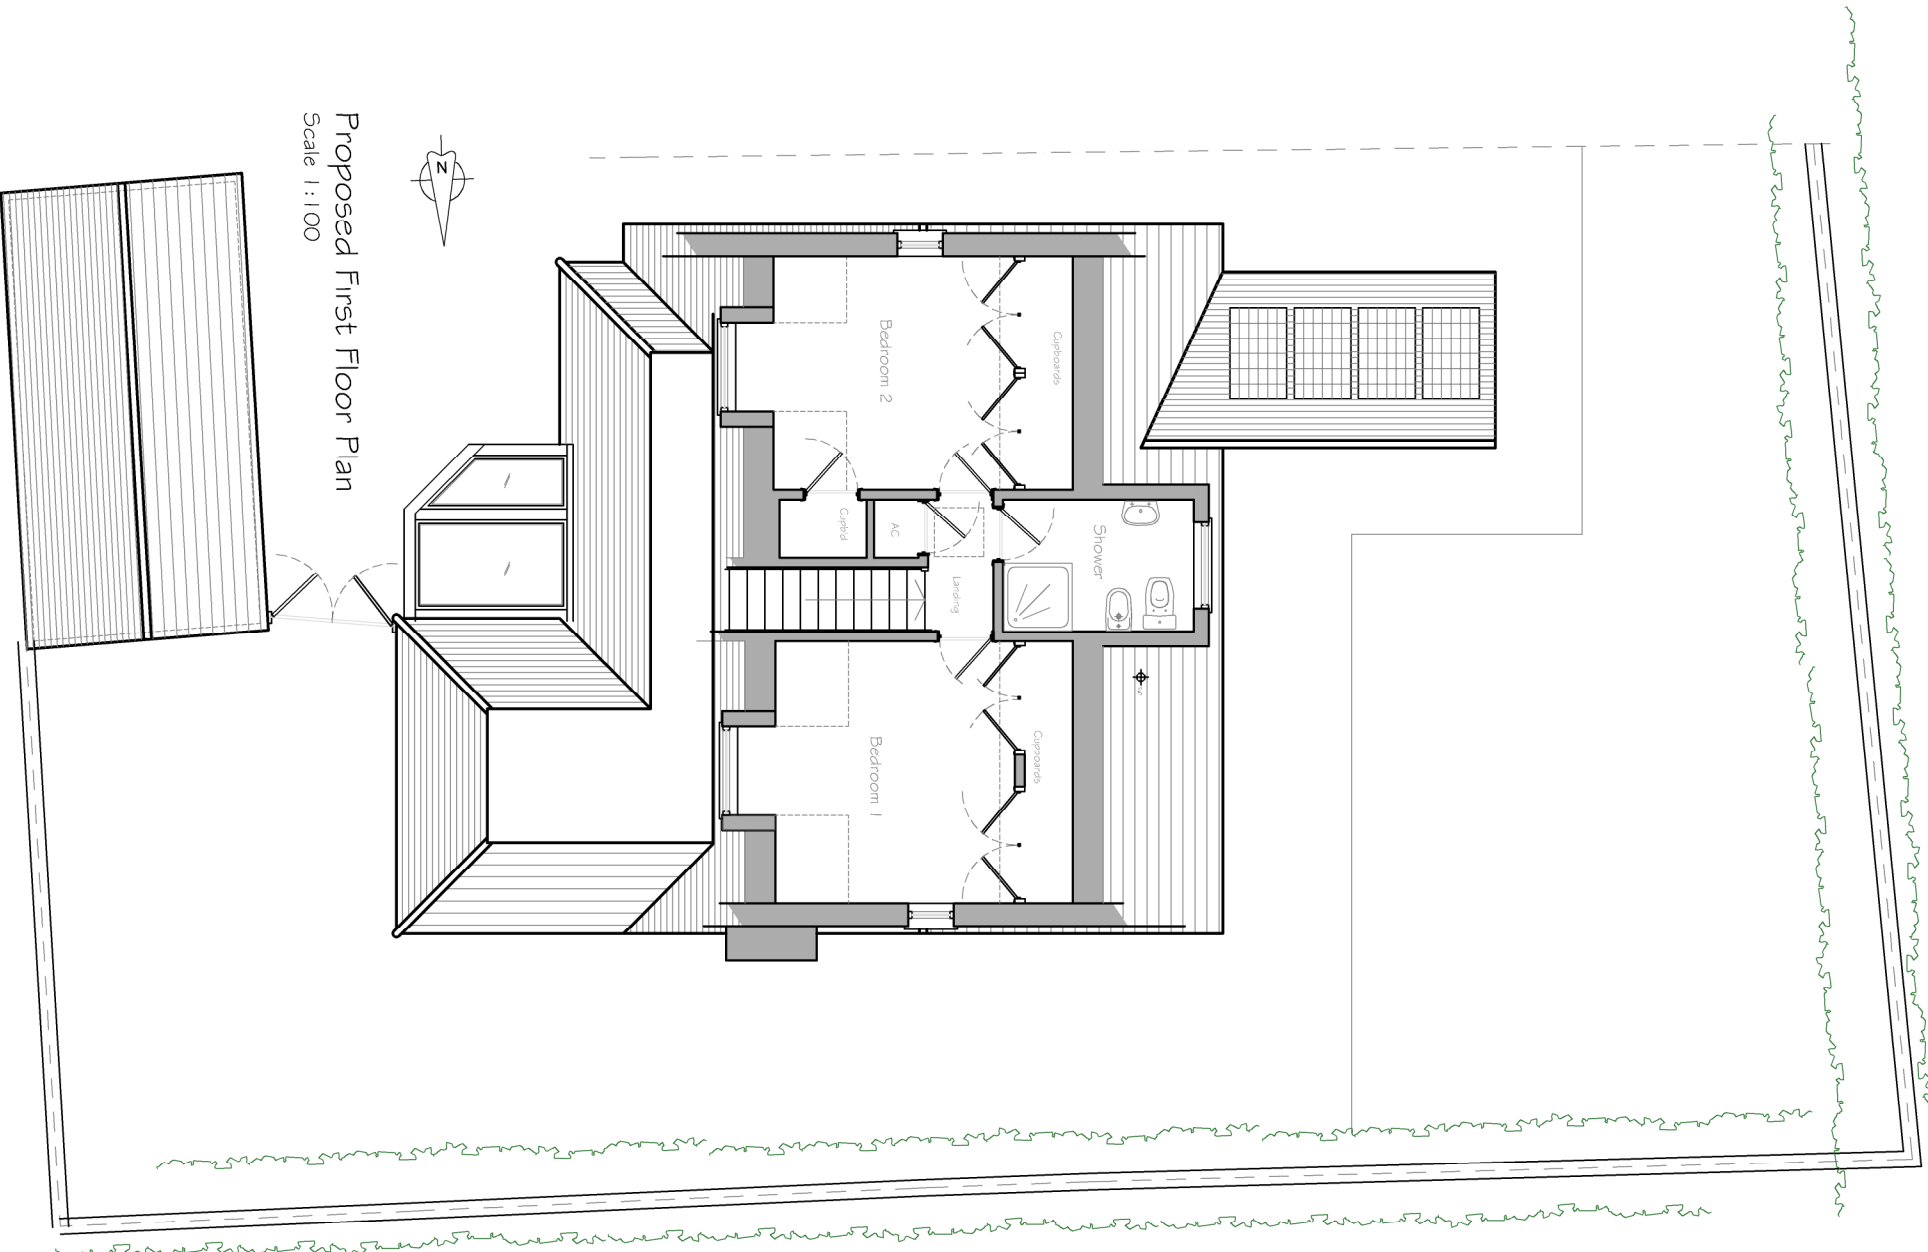
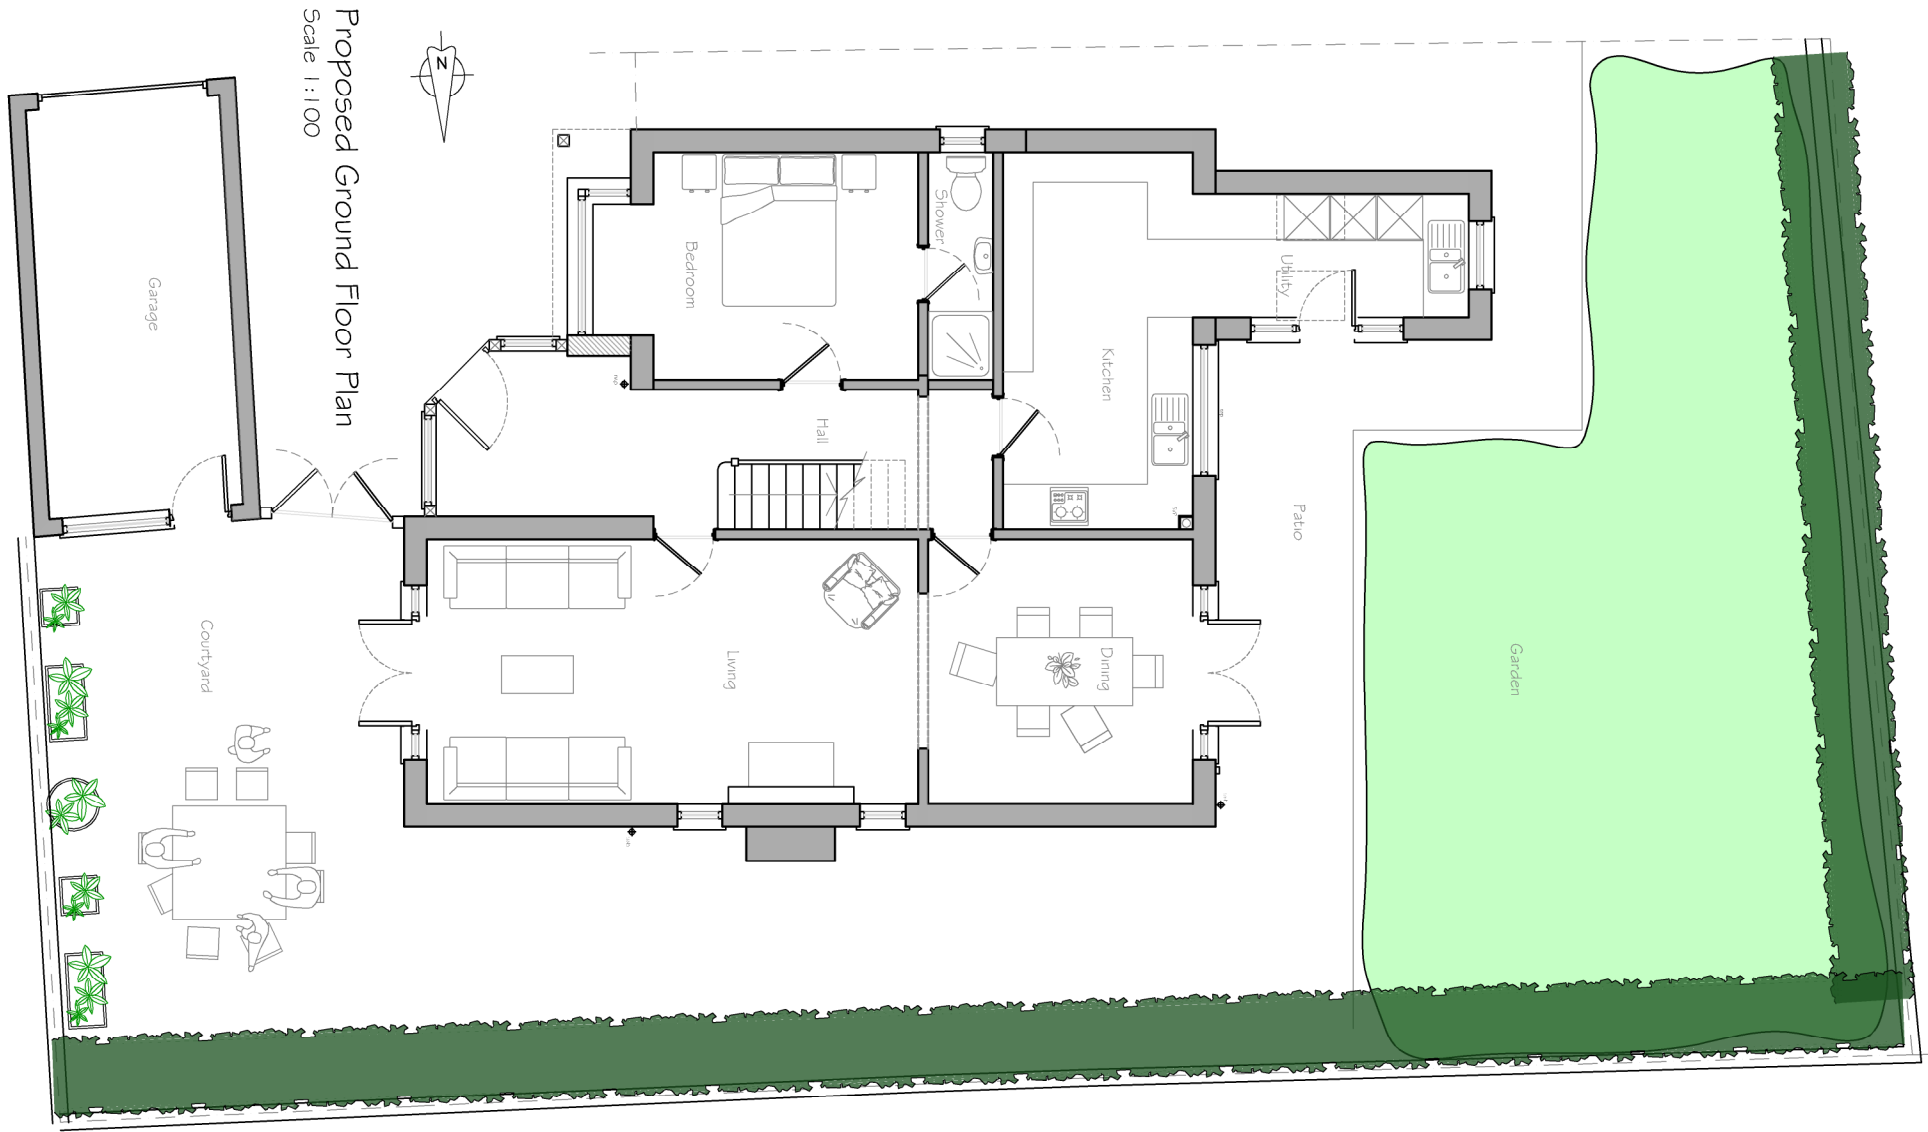
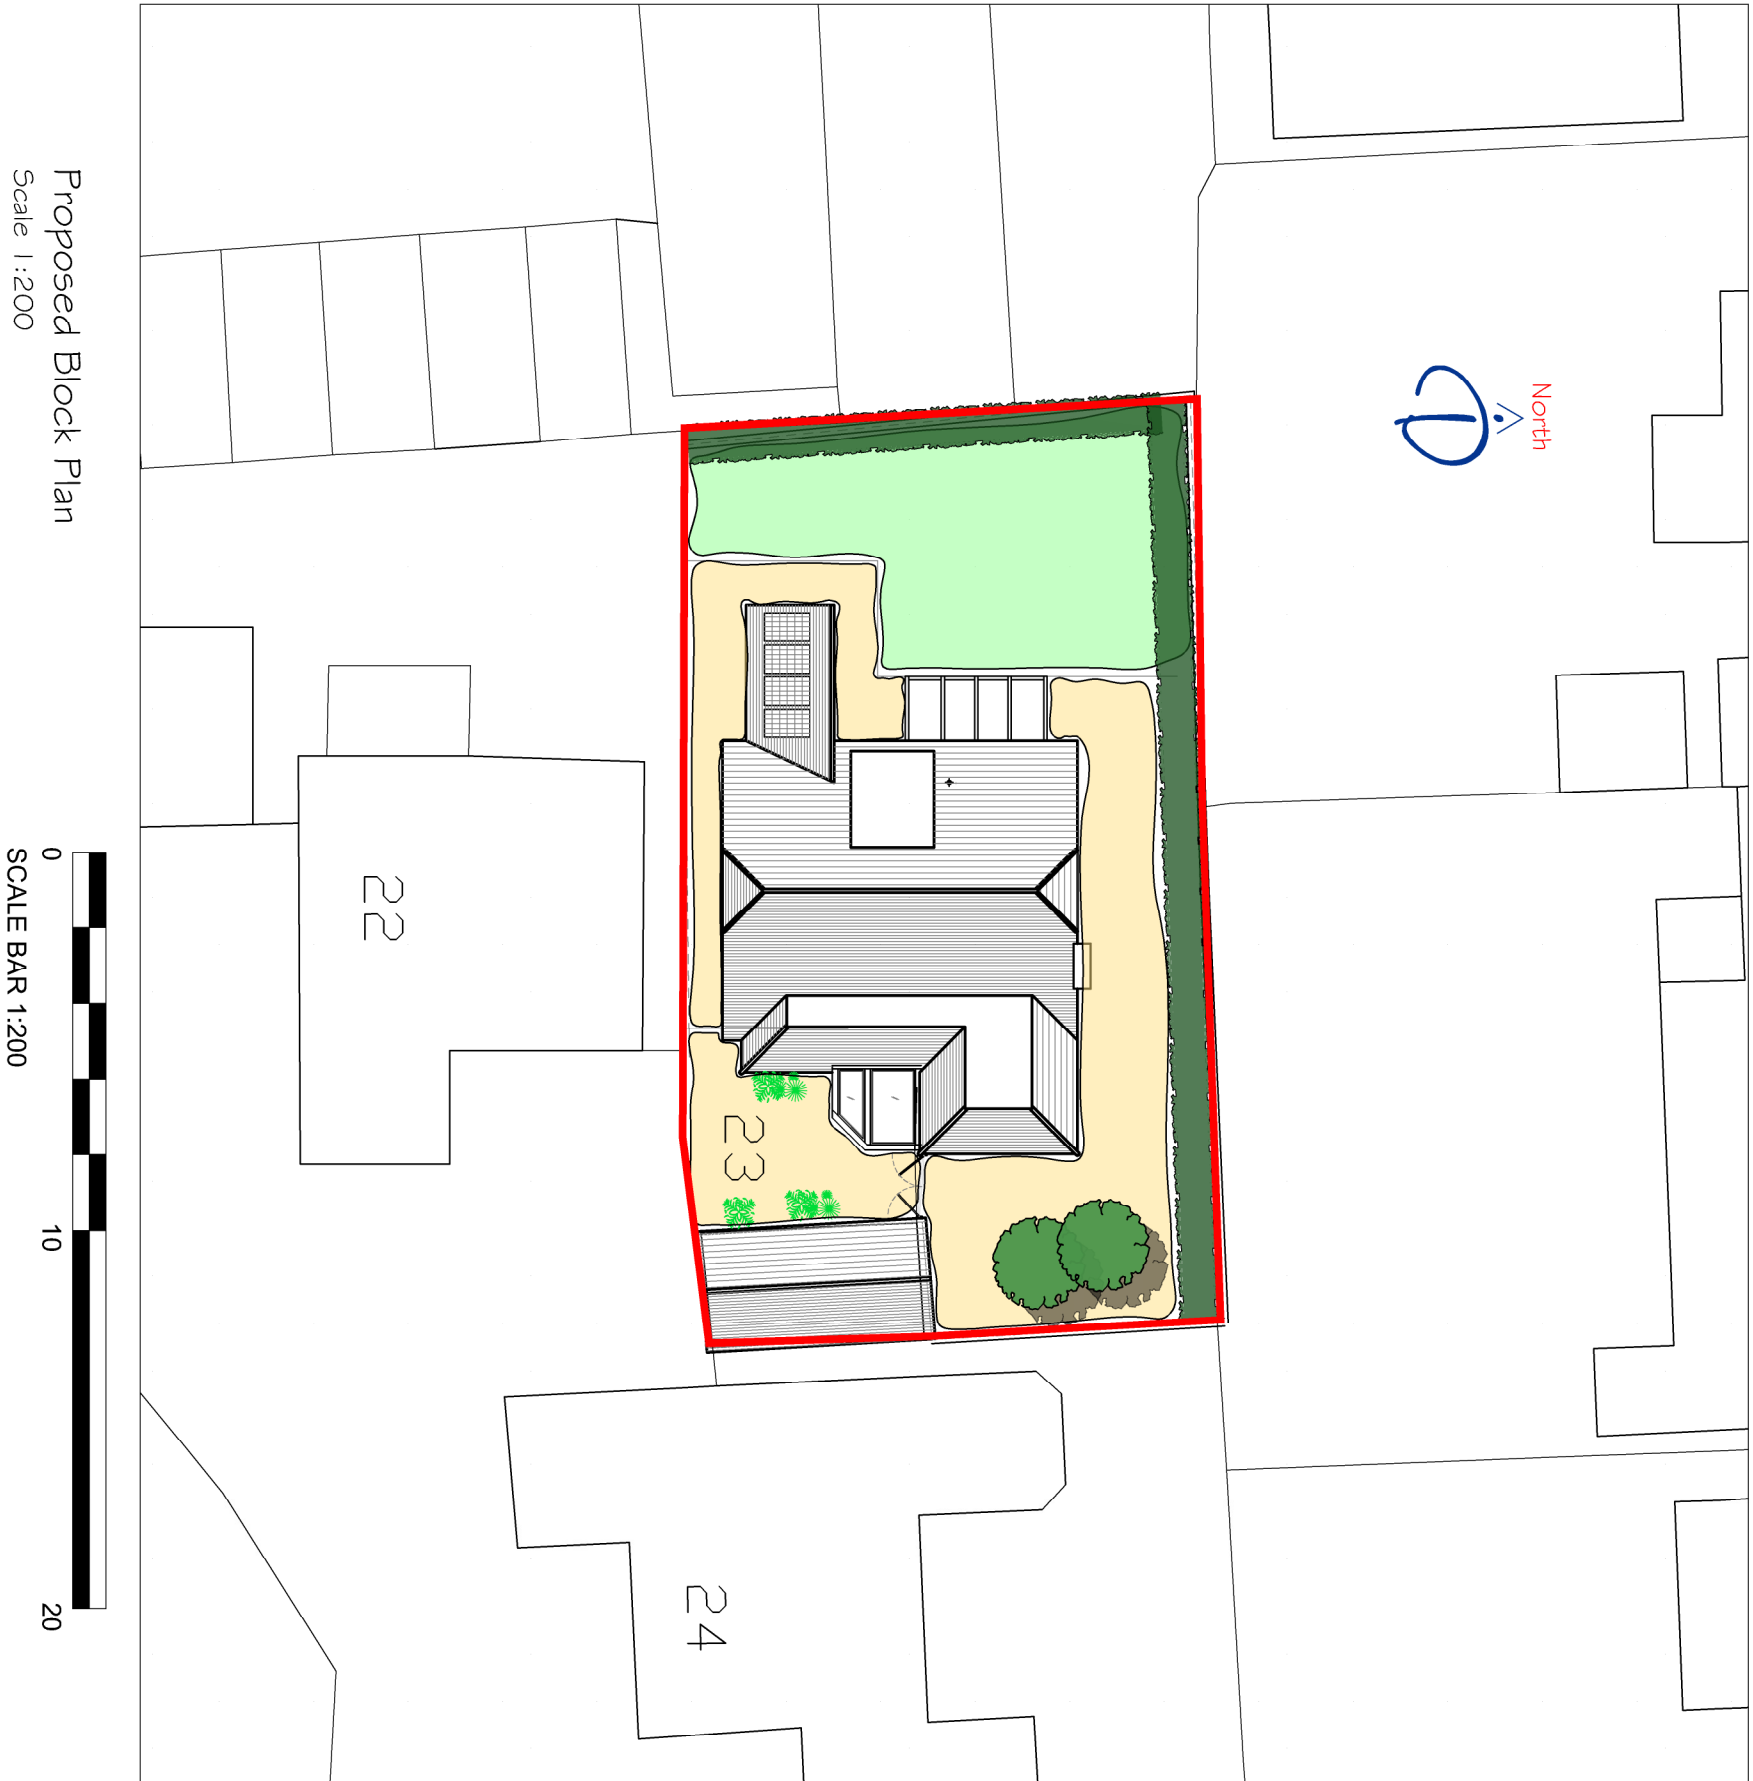
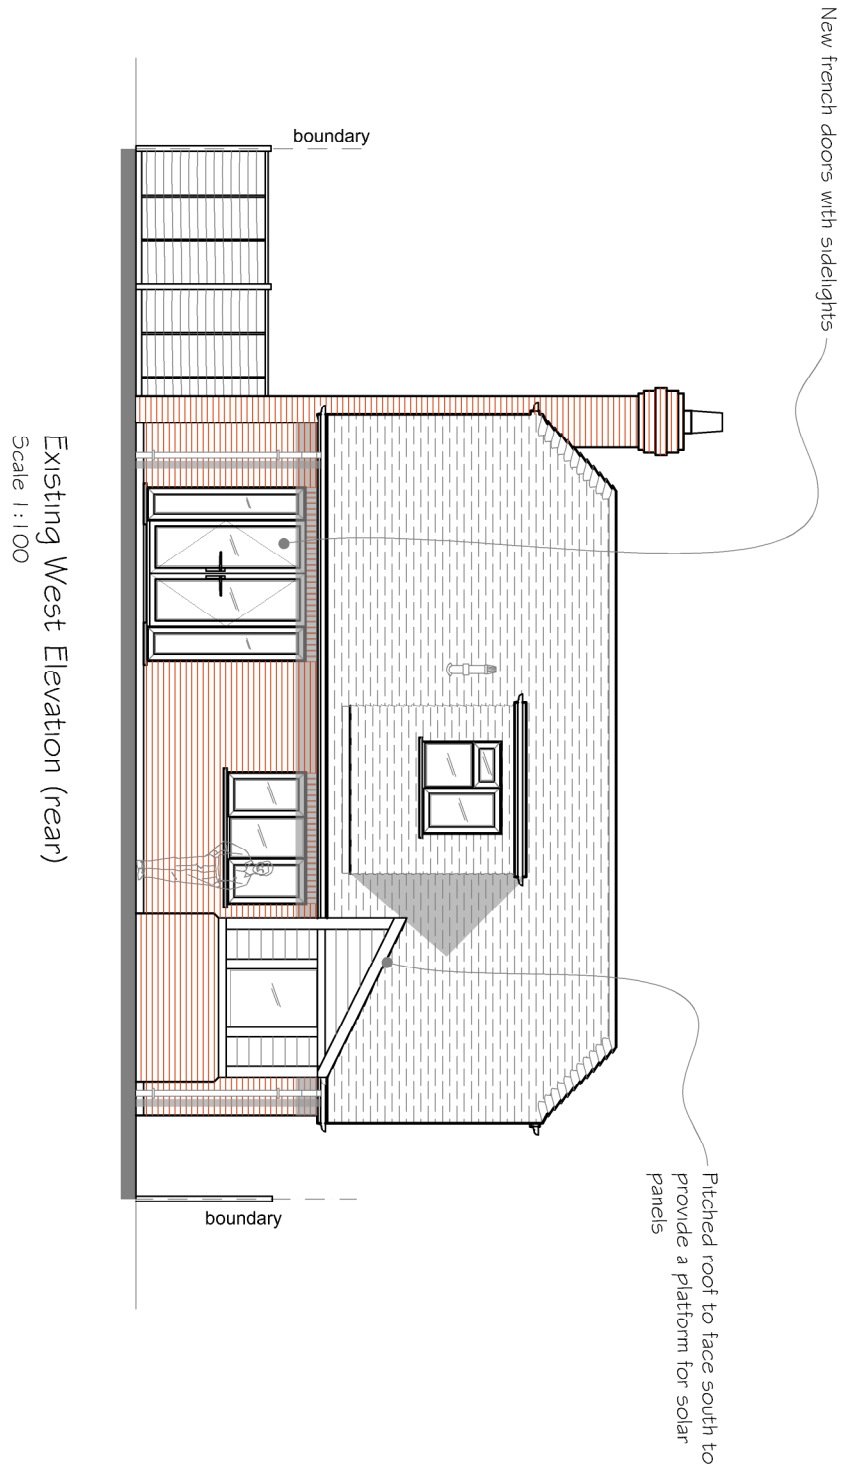
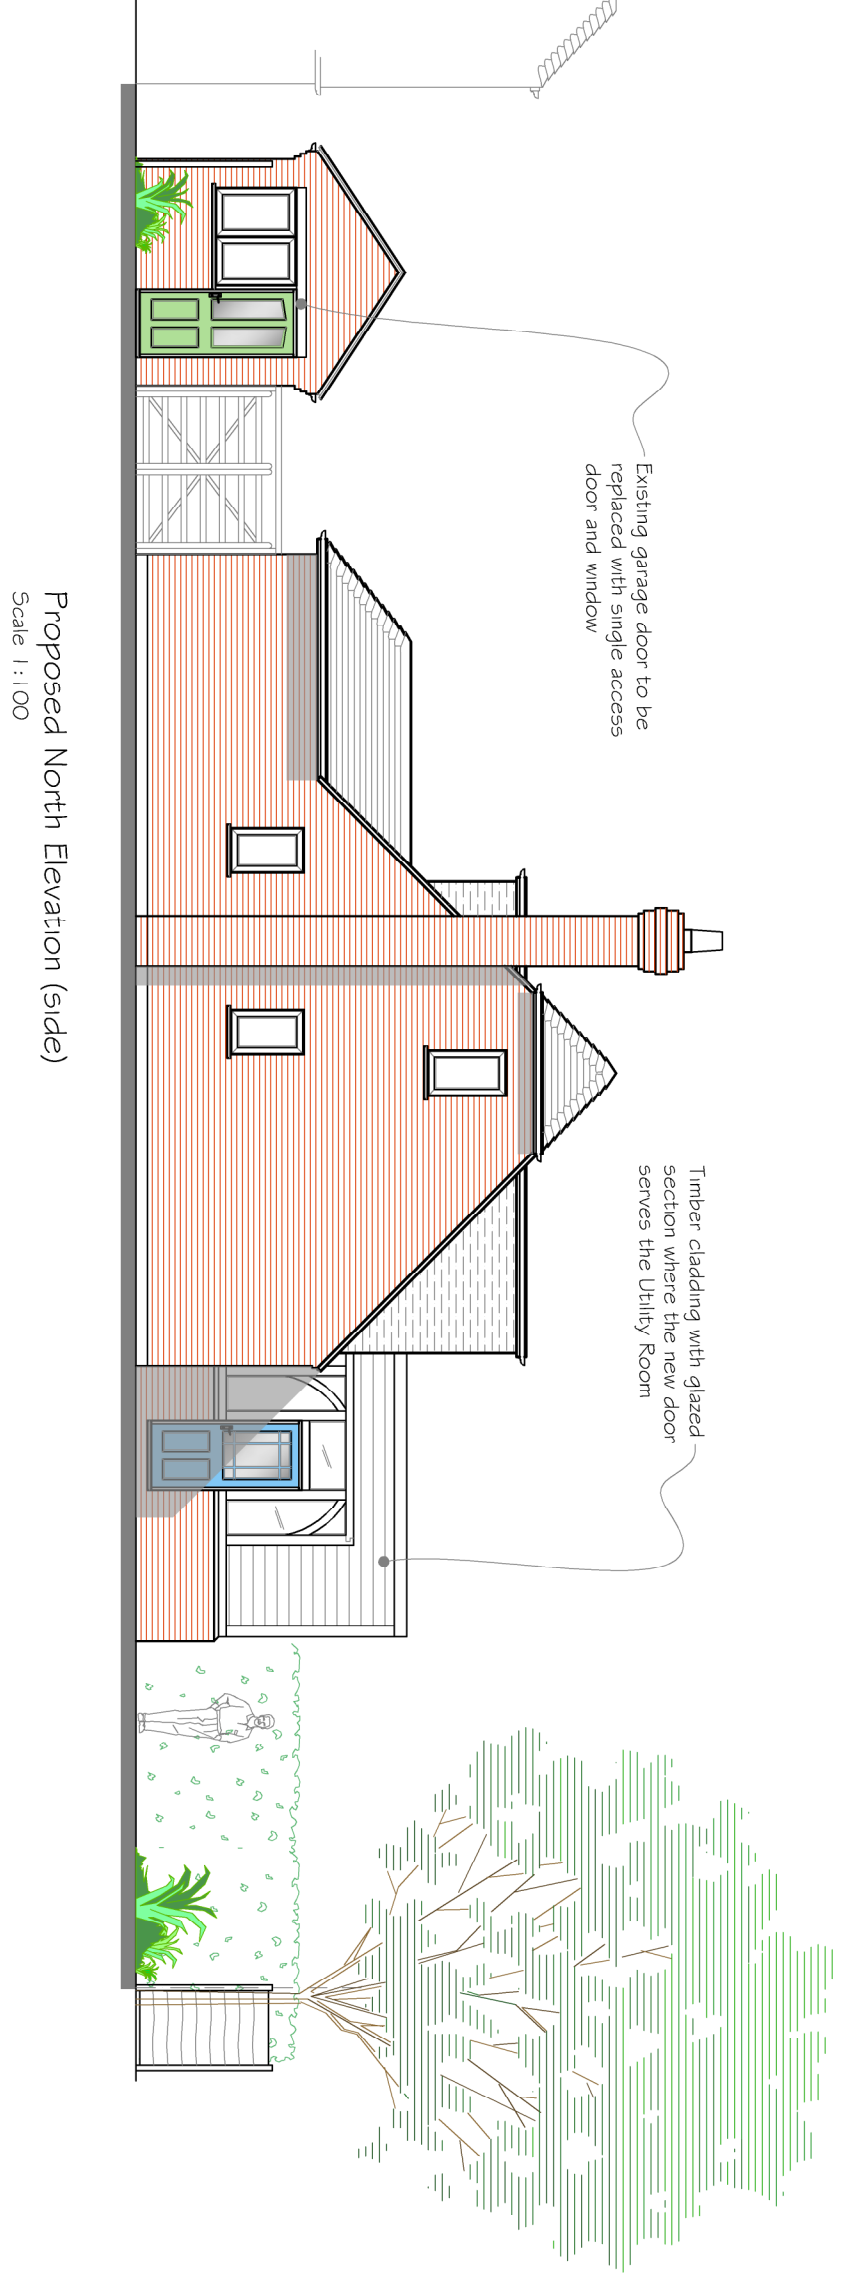


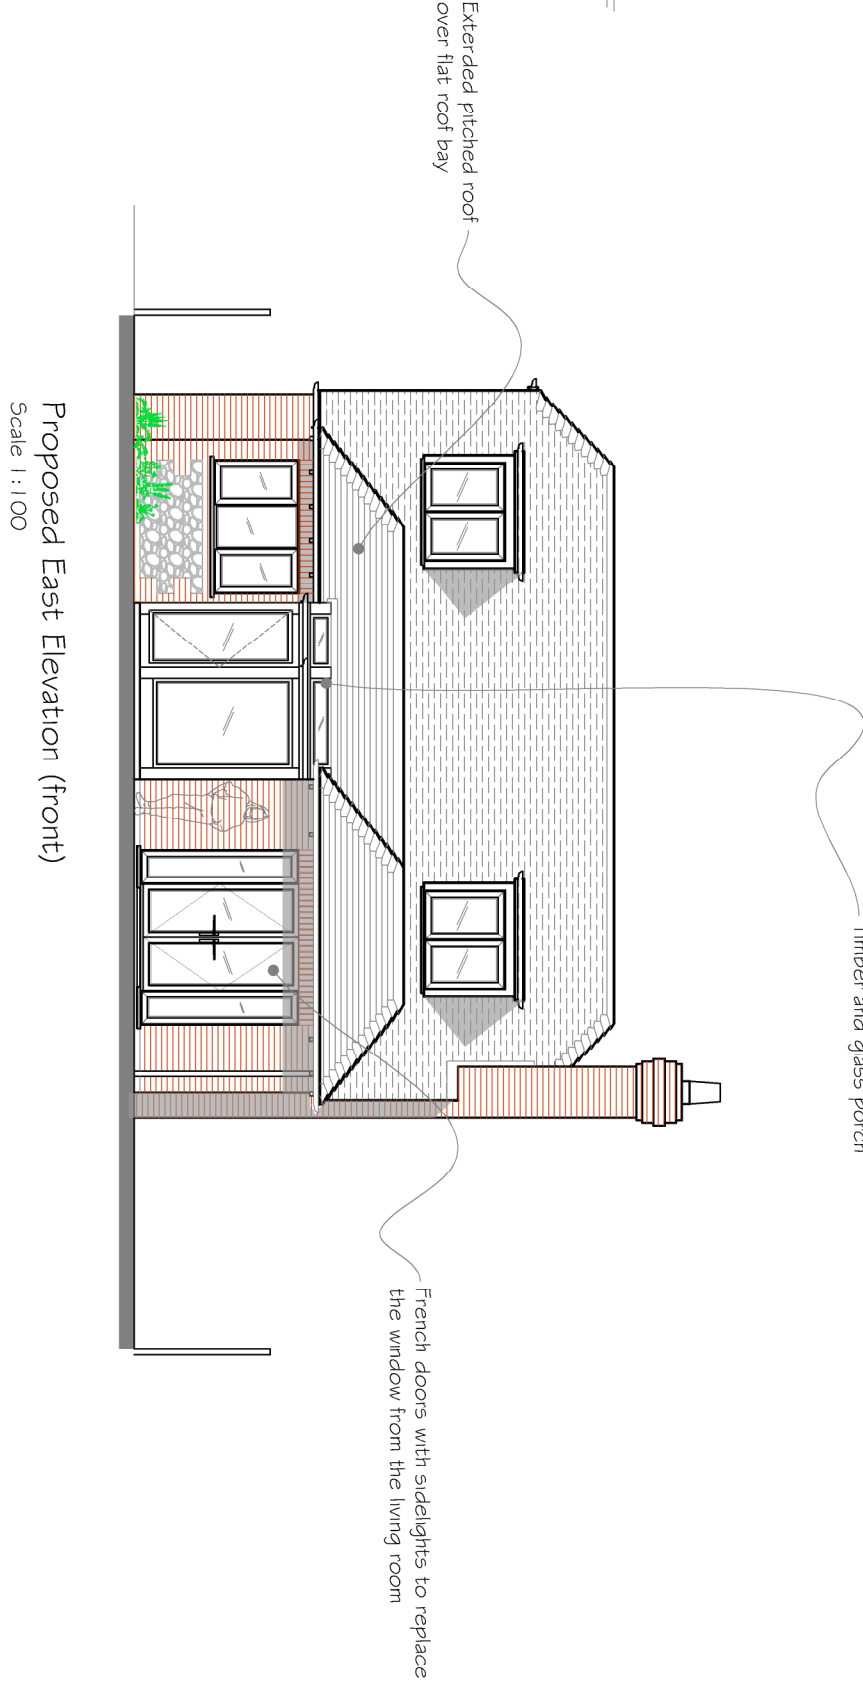

Dratance Survey (c) Crown Copyright 2023. All Rights reserved. Licence number 100022432

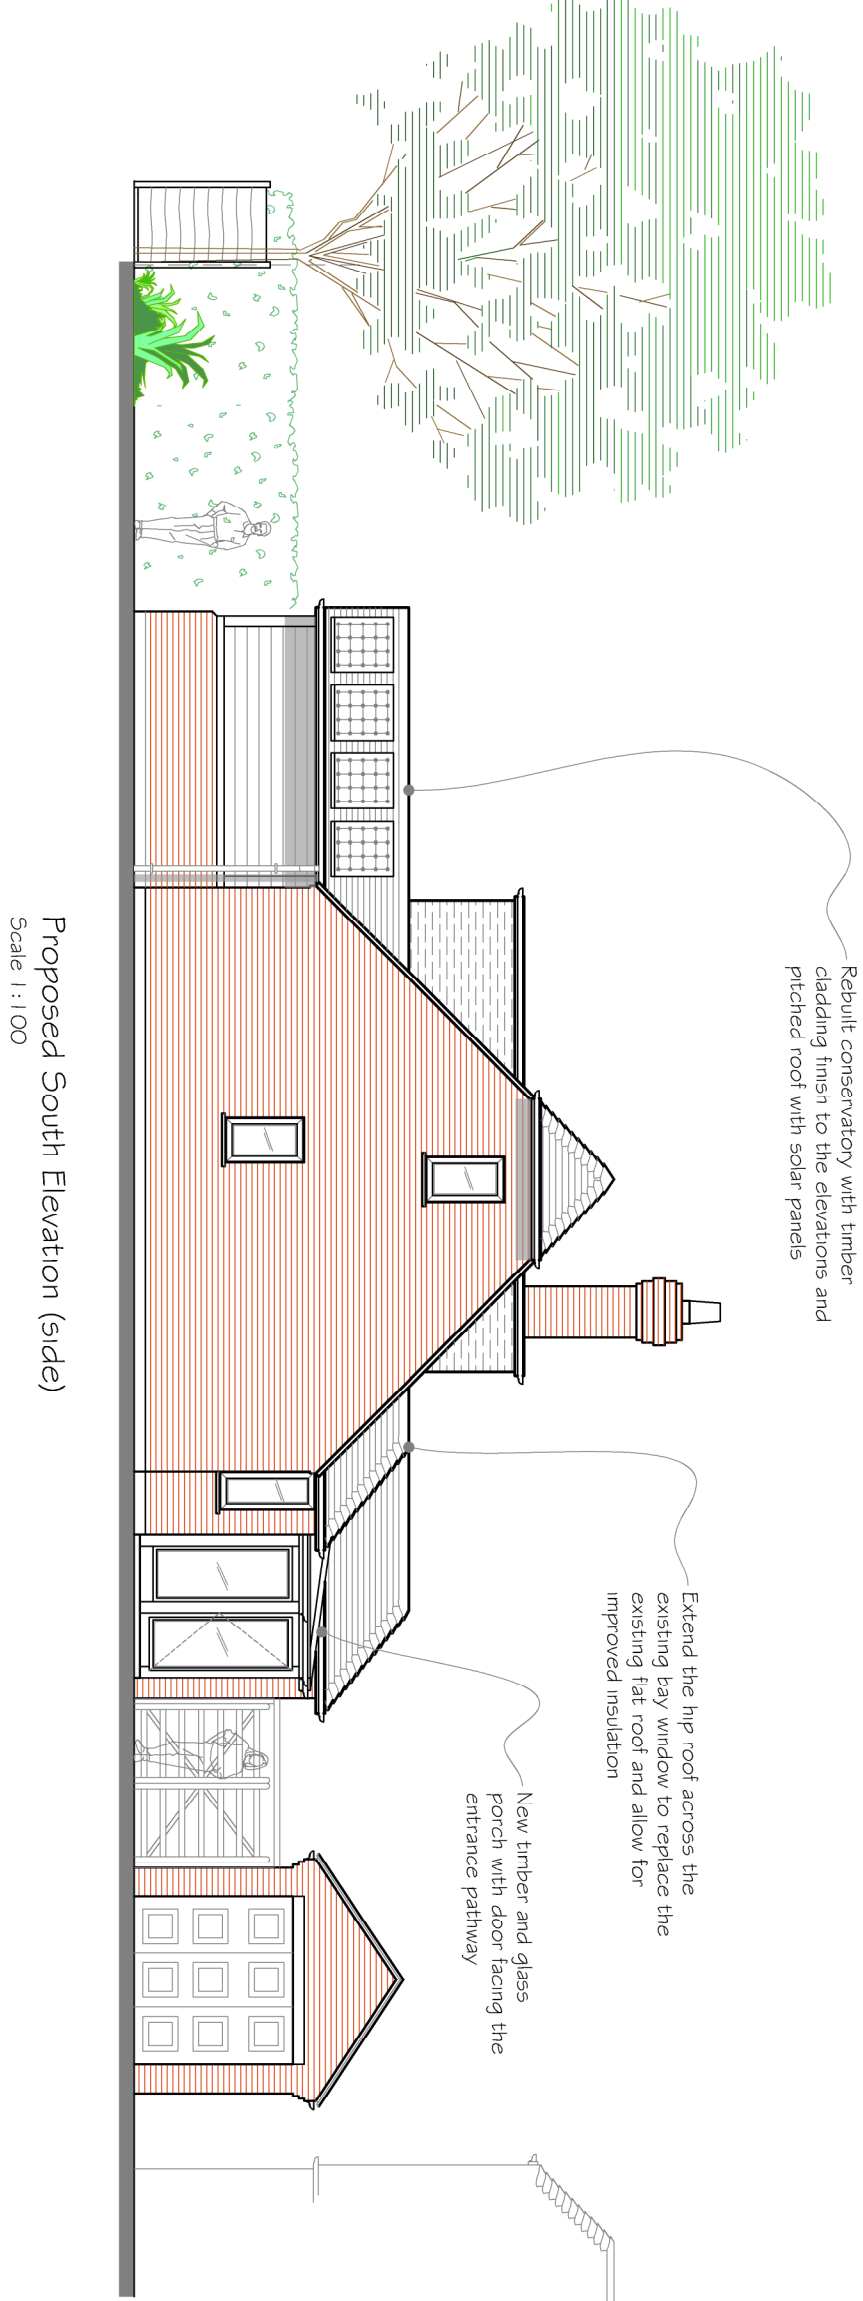

		CLIENT		PROJECT		TITLE	
		Mr & Mrs Wilkinson		Alterations to 23 Brent Court Emsworth Hampshire PO10 7JA		Proposed Plans and Elevations Block and Location Plans	
				Drawn: Limited 2023		Scale: 1:50@A1 Date: 0 NOV2023	
				Drawn by: MD		Drawing No: 20.345.101	
Rev		Description		Date		PM	
DIVISIONS							
</							