




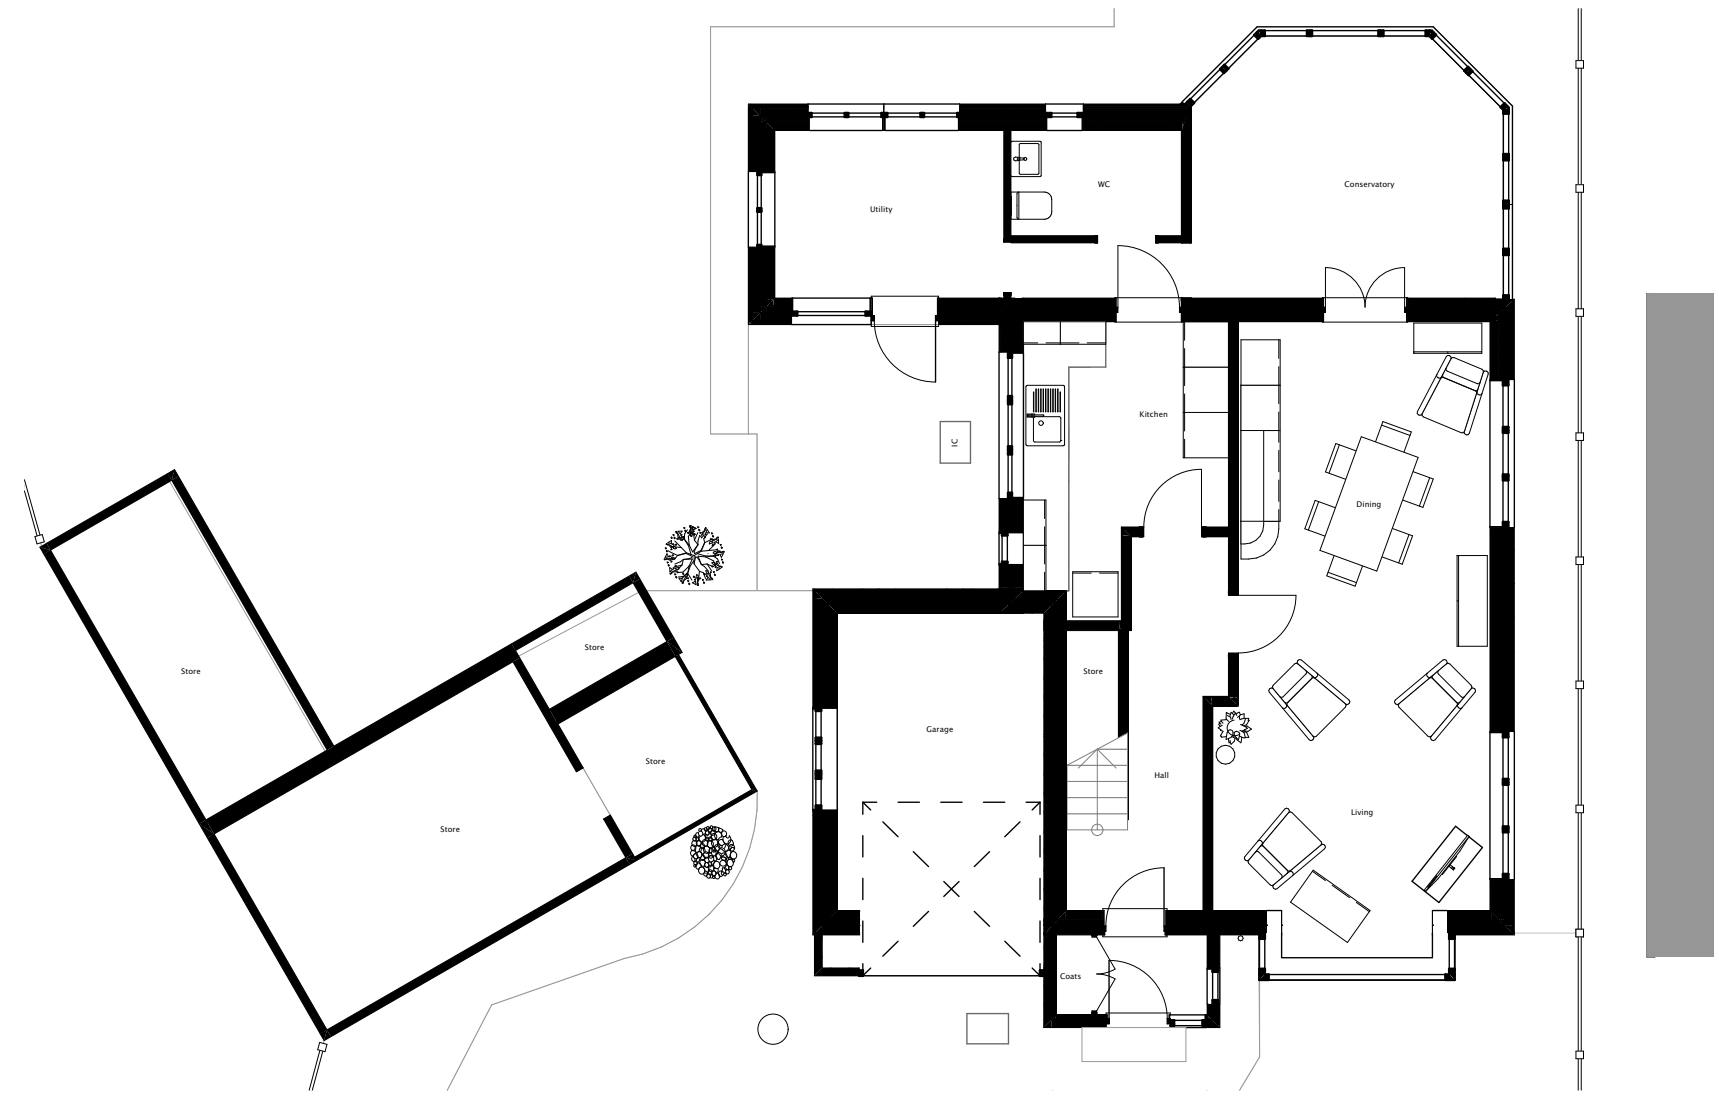


Existing Ground Floor  
1:100

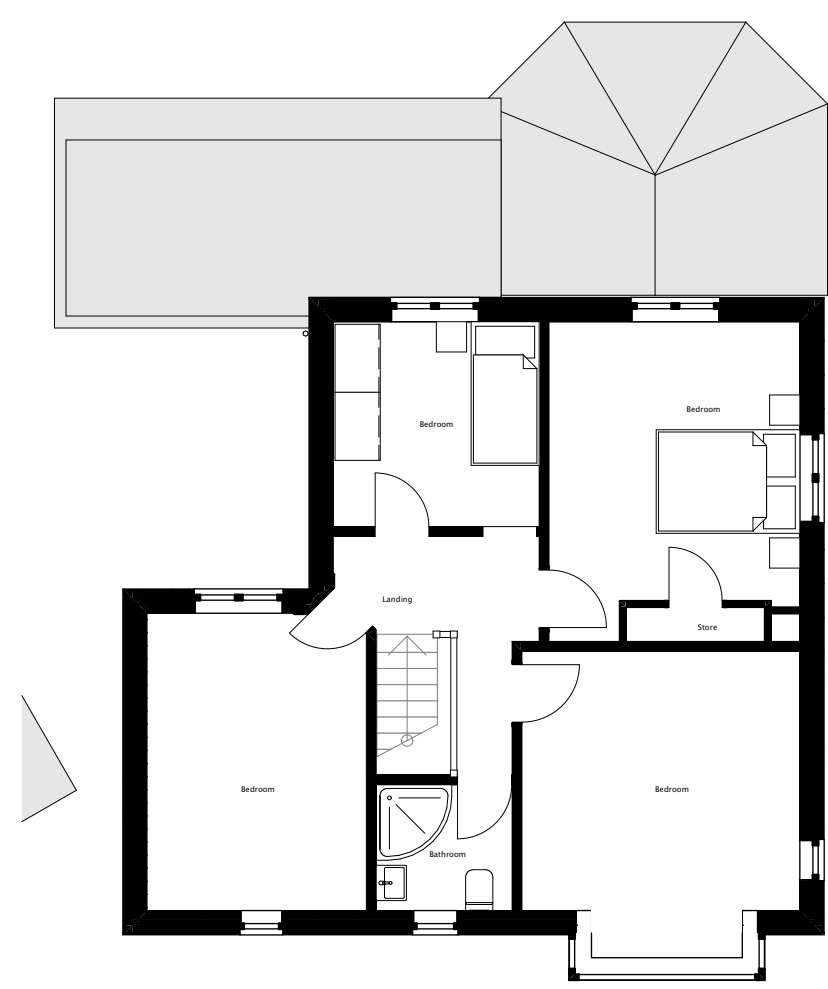

Existing First Floor  
1:100

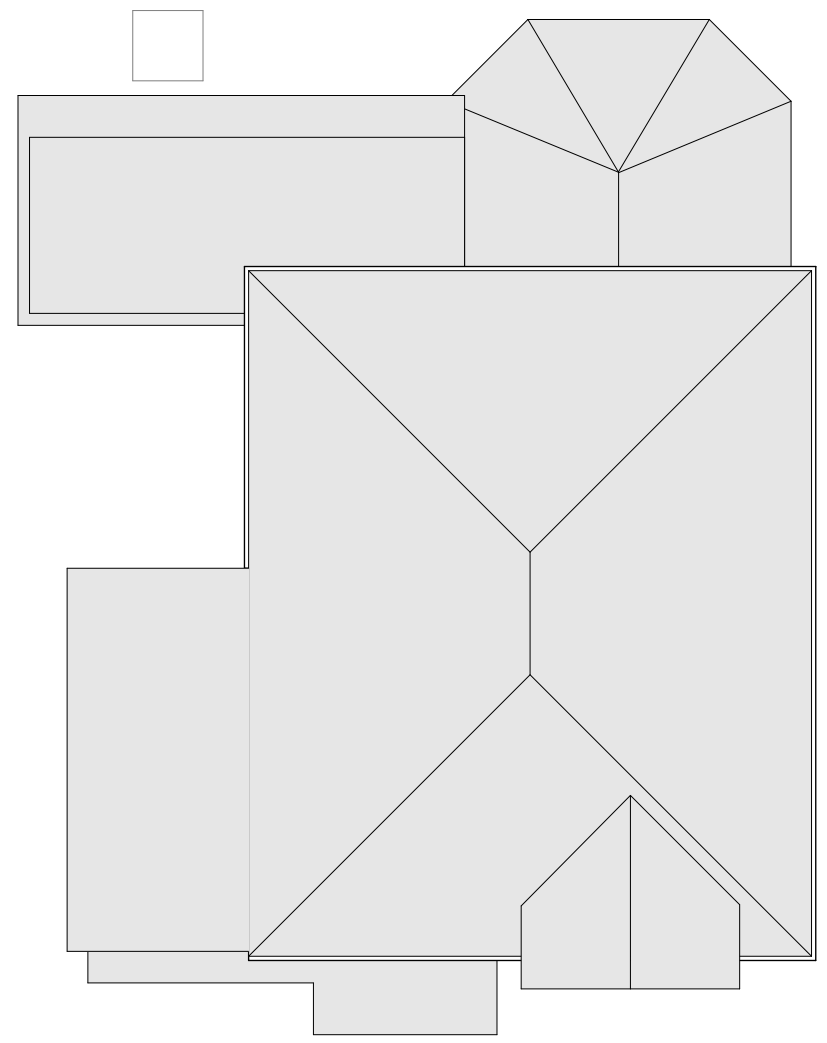


Existing Roof  
1:100

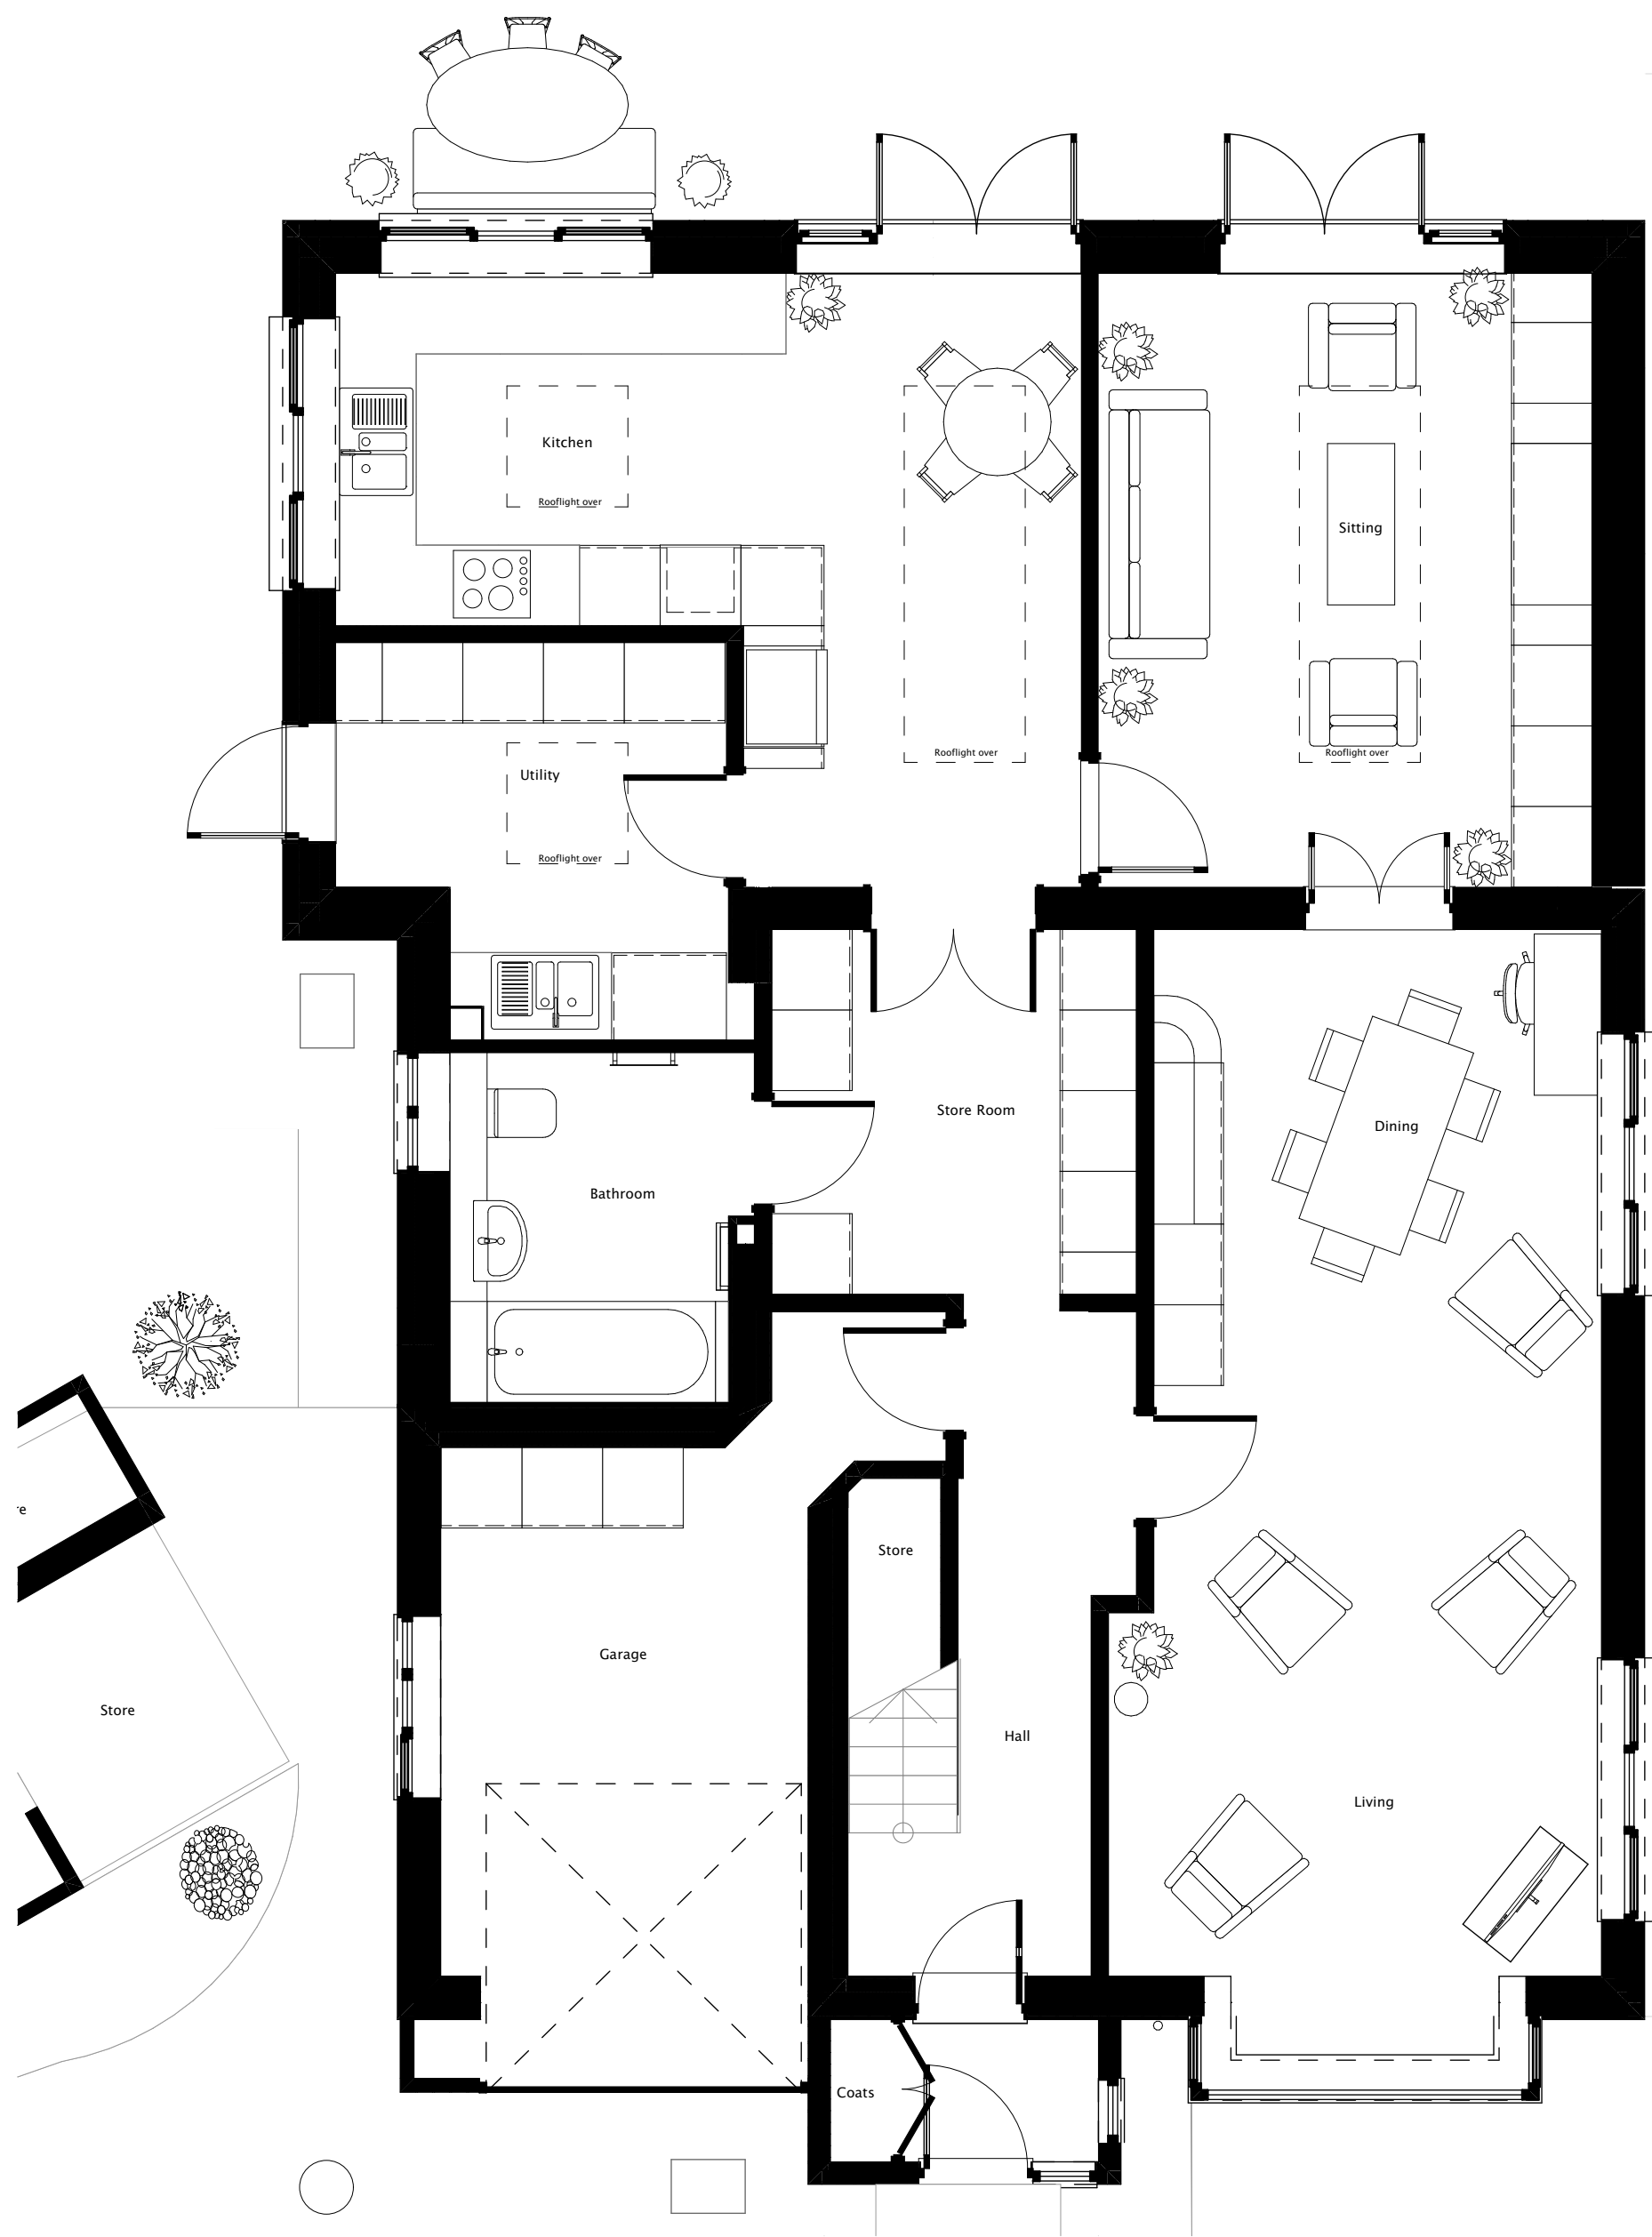

Proposed Ground Floor  
1:50



Proposed First Floor  
1:50

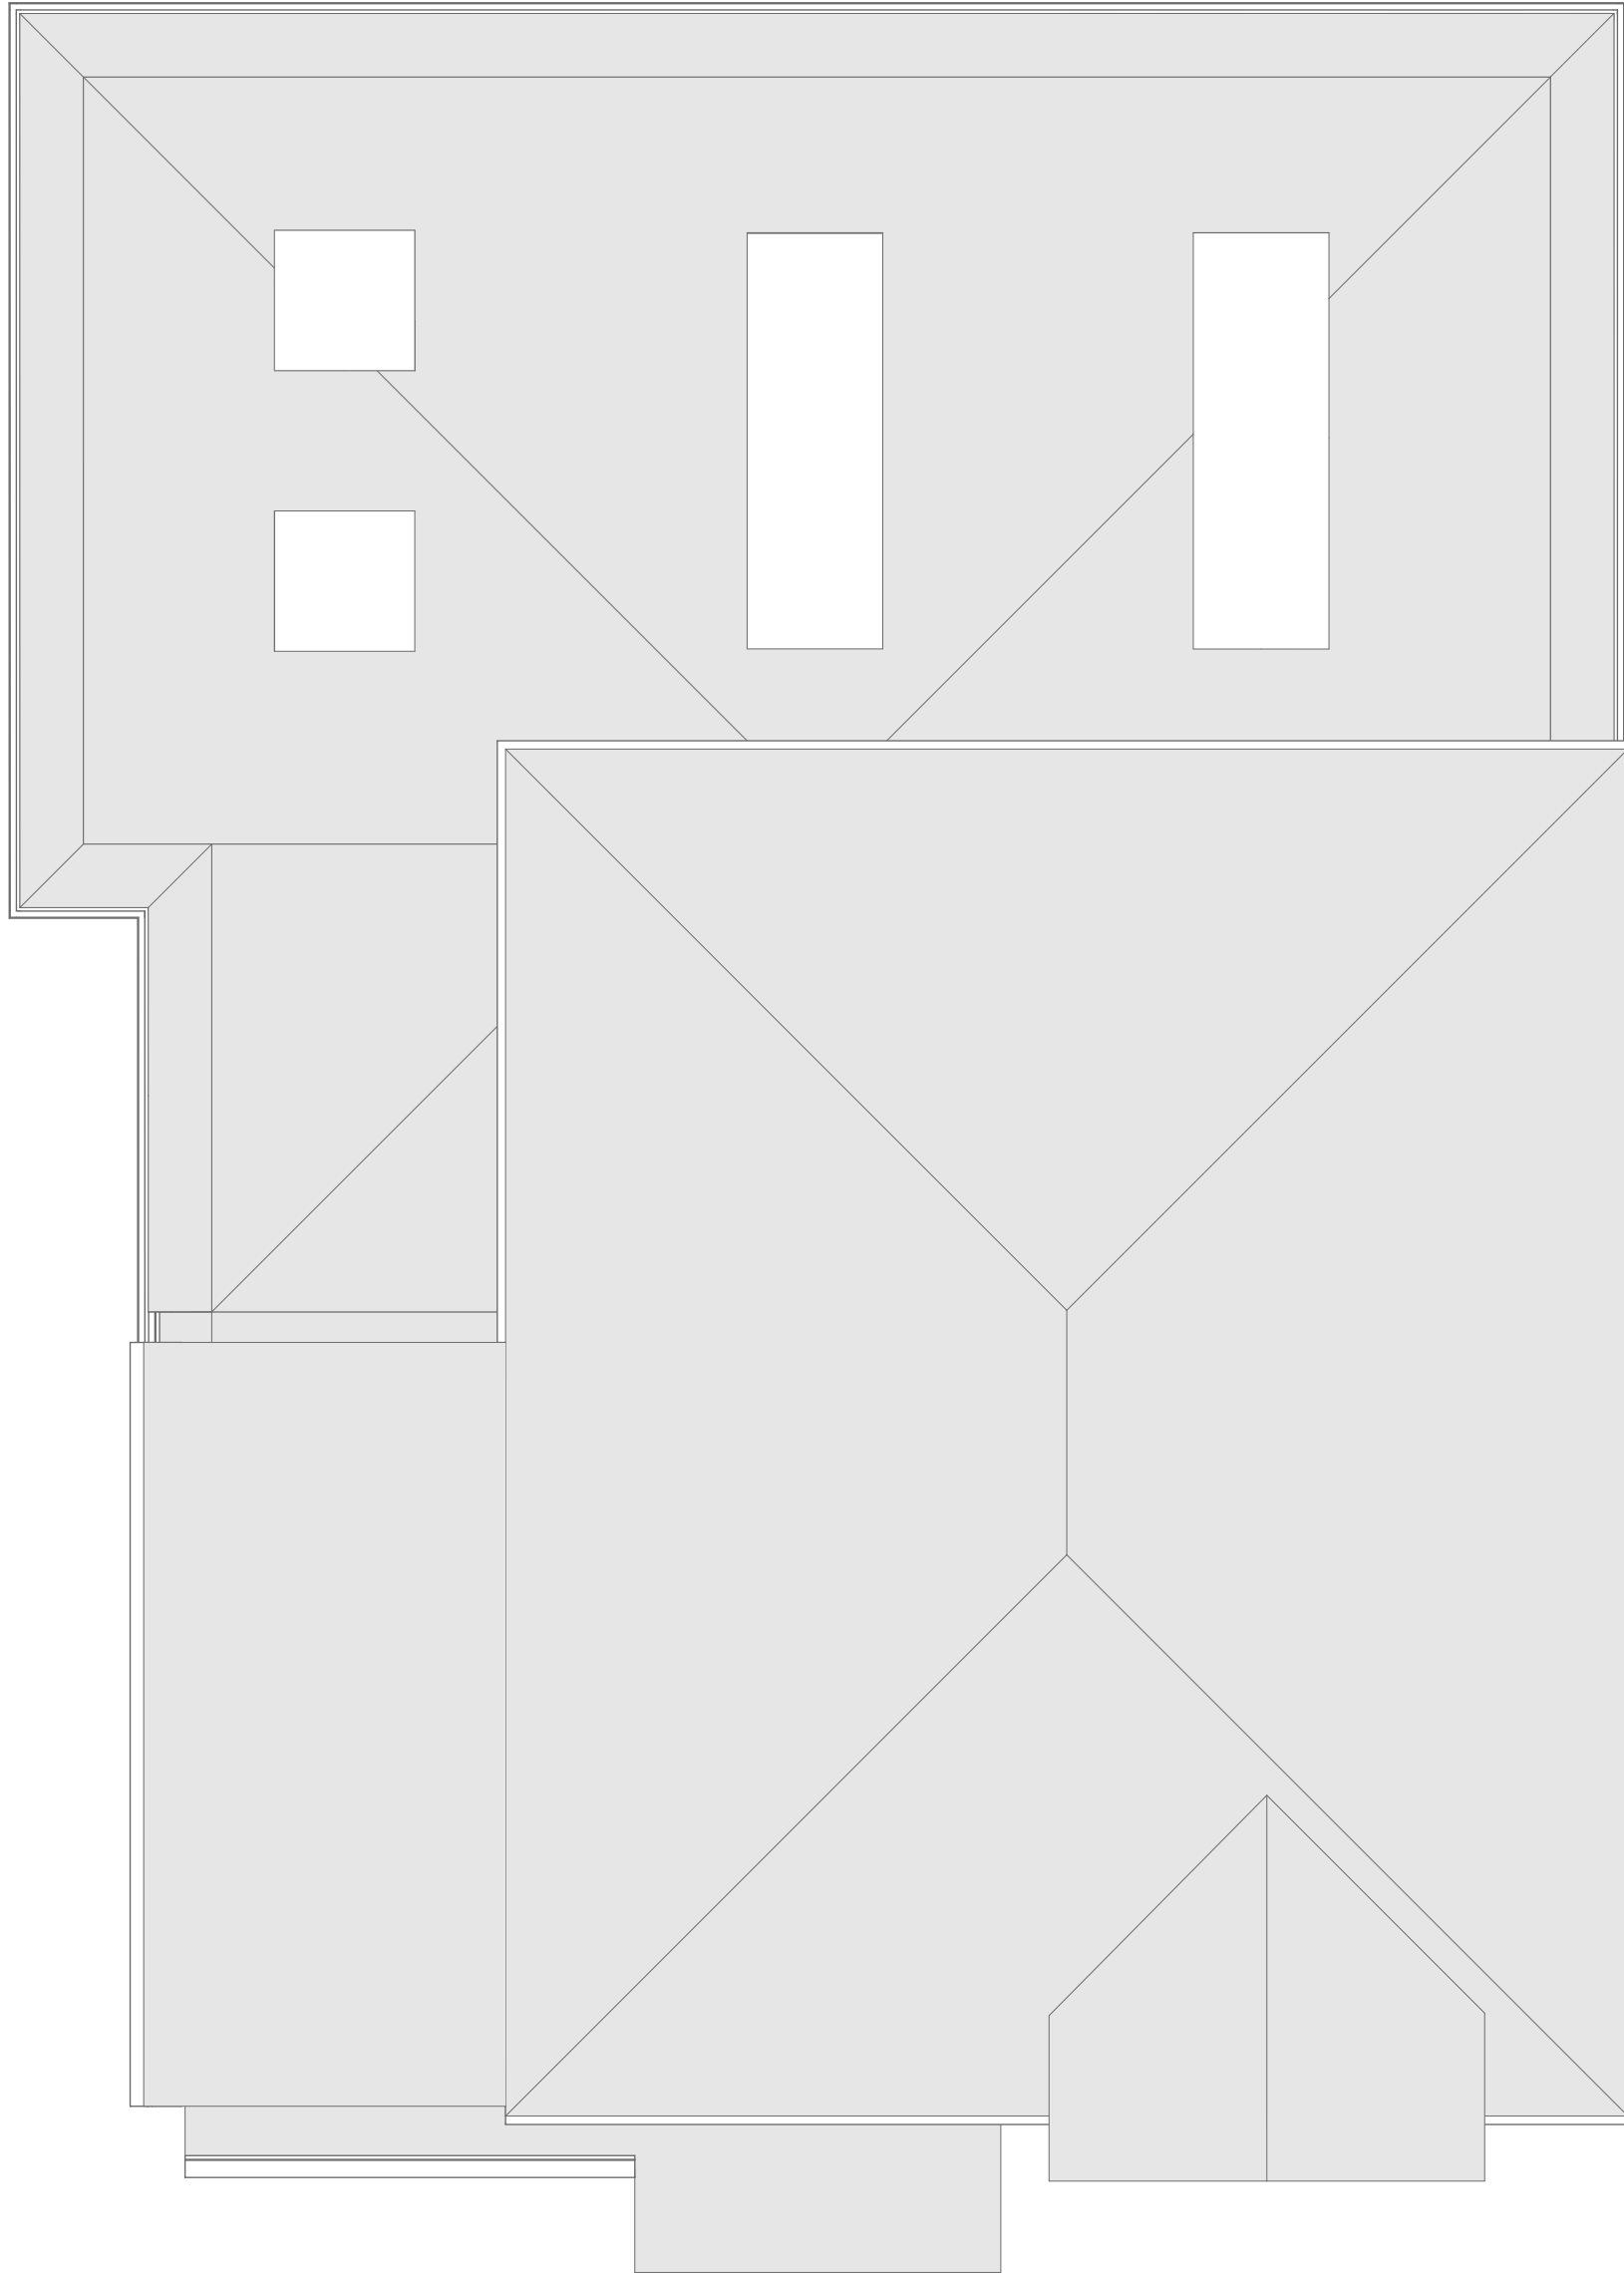

Proposed Roof  
1:50

Design information is work in progress and subject to detail development & Client approval. Accommodation schedules and figures provided are subject to amendments following coordinated input by others in the design team. Dimensions must be checked on site with any discrepancies reported to the Architect for confirmation prior to any construction. Castings should not be finalised until approval/confirmation by relevant authorities and Client. Any topographical / Ordnance Survey information visible has been prepared by a third party, no responsibility will be accepted for accuracy or completeness of the survey.

| Rev | Date | Description |
|-----|------|-------------|
|-----|------|-------------|

SCALE 1:50  
@A1 0 1000 2000 3000mm

SCALE 1:100  
@A1 0 2000 4000 6000mm

CLIENT  
**P Hall**  
PROJECT  
206 Park Avenue  
DATE  
19.08.22  
SCALE @A1  
1:50, 1:100  
TITLE

Existing & Proposed Plans

**jlrw**  
ARCHITECTURE  
jlrw.co.uk  
PLANNING

PROJECT 23011 DRAWING 101 REVISIONS -