




DRAWING FOR ILLUSTRATIVE PURPOSES ONLY. FINAL ARRANGEMENT TO BE AGREED BETWEEN STAKEHOLDERS DURING DETAILED DESIGN.

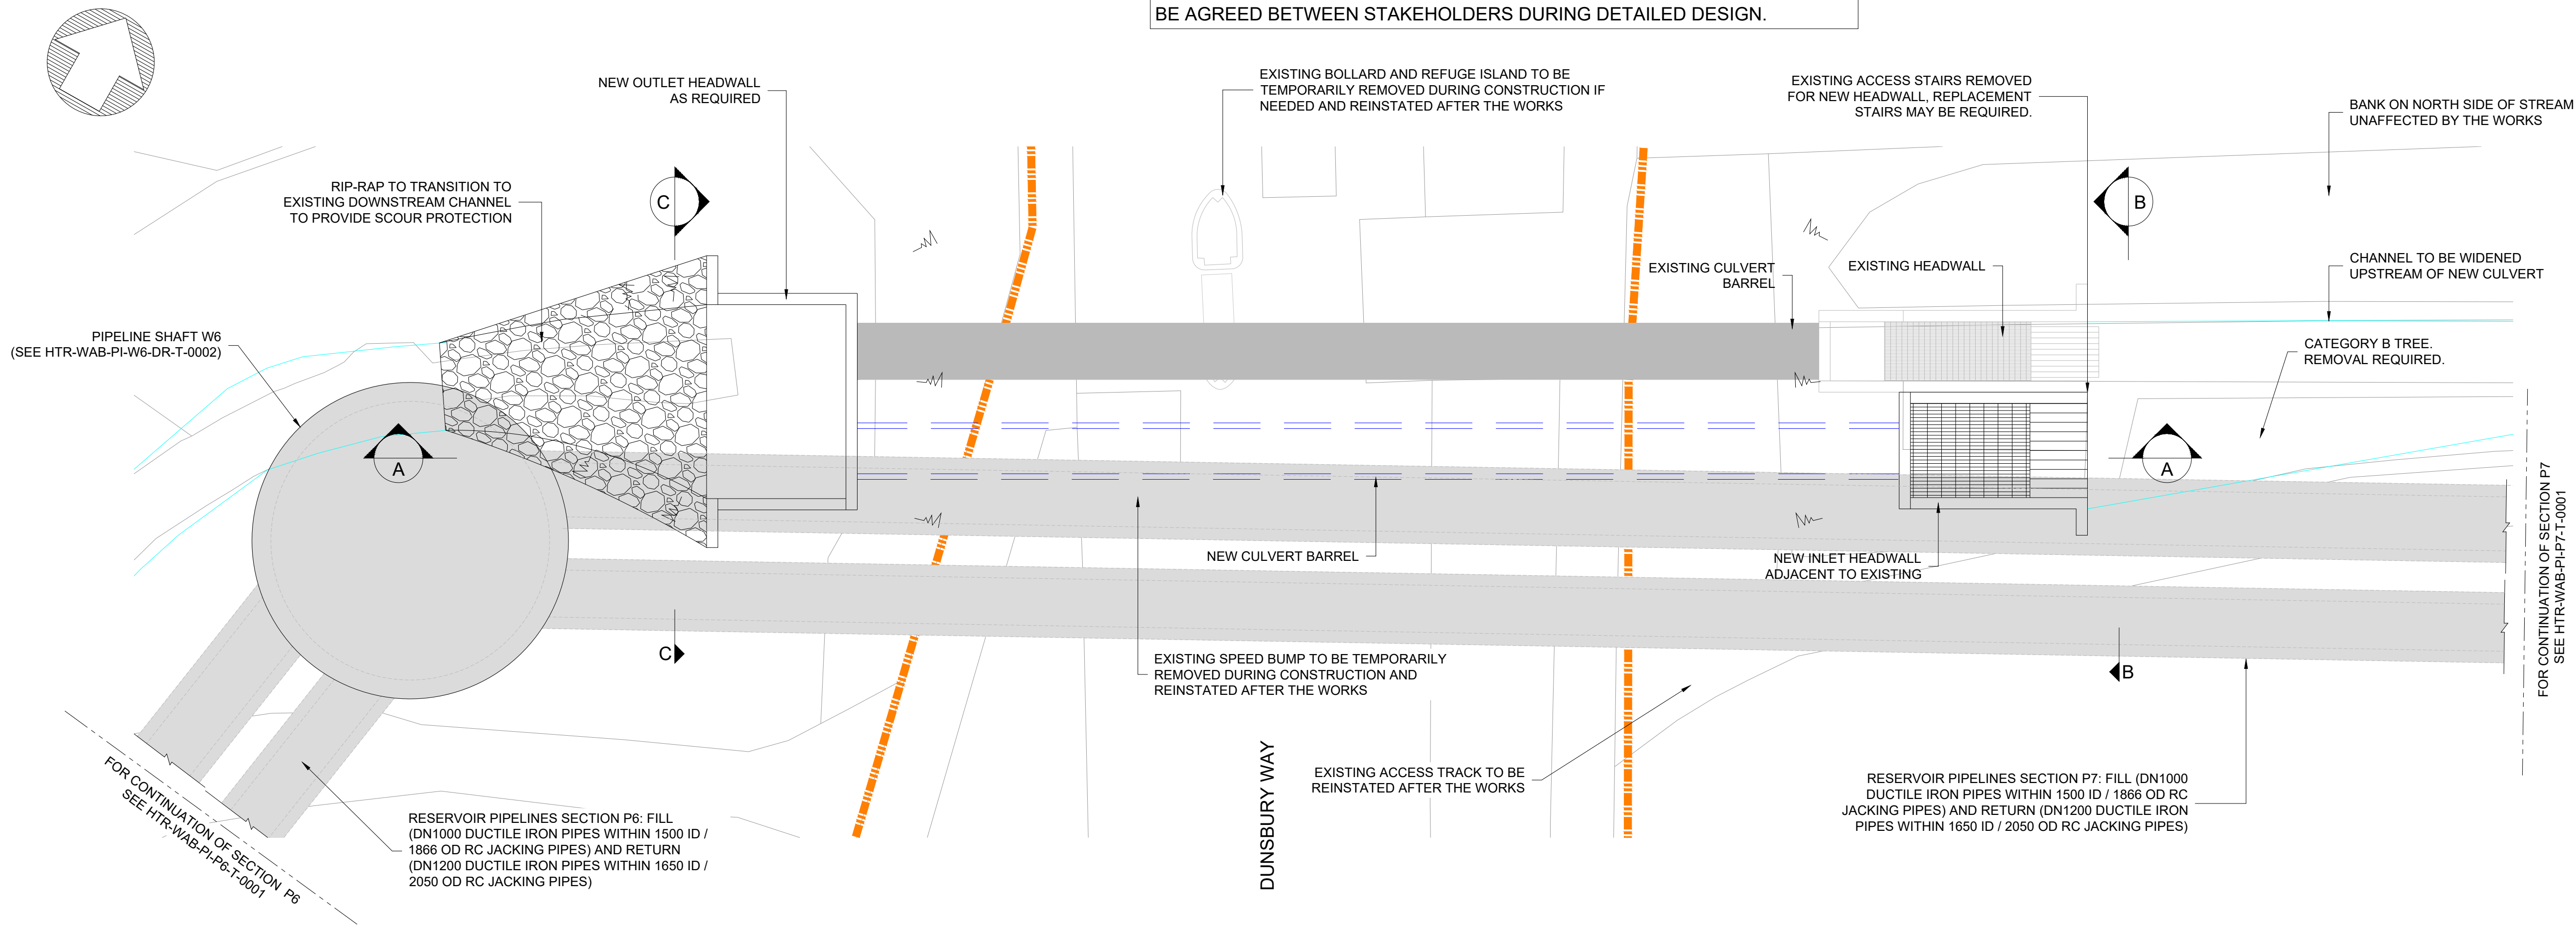

PLAN
SCALE 1:100

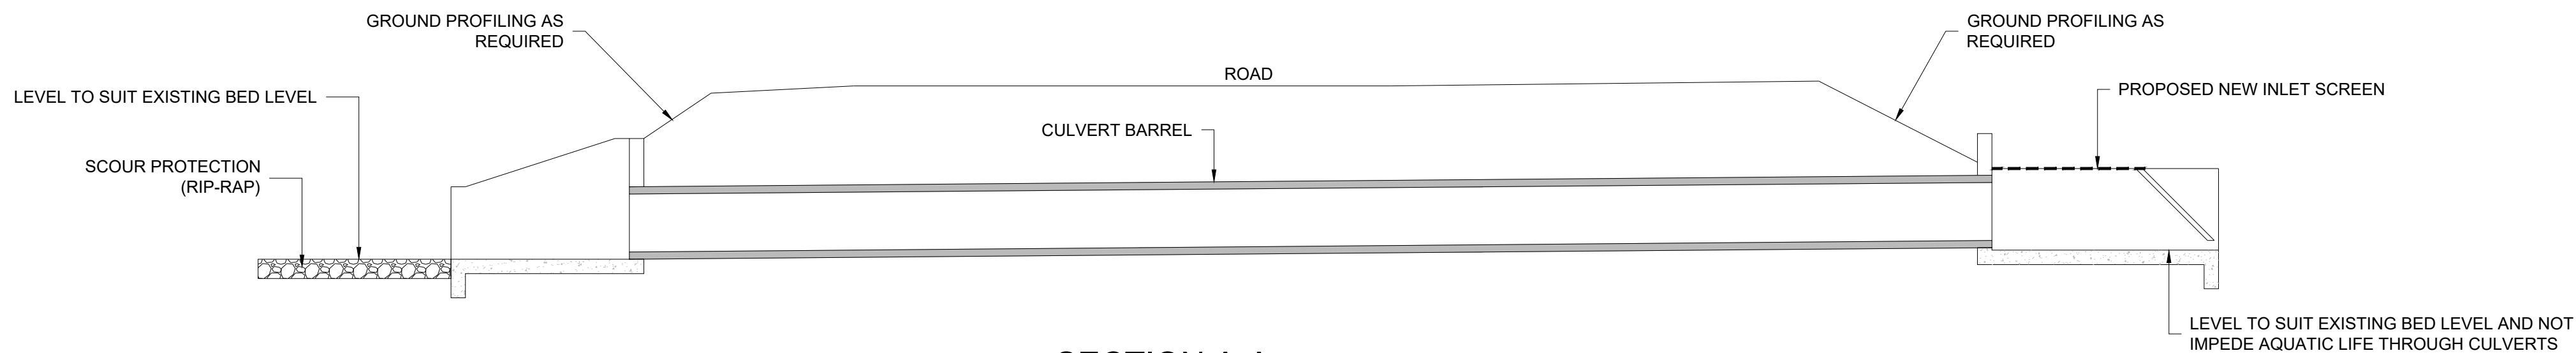


SECTION A-A
SCALE 1:100

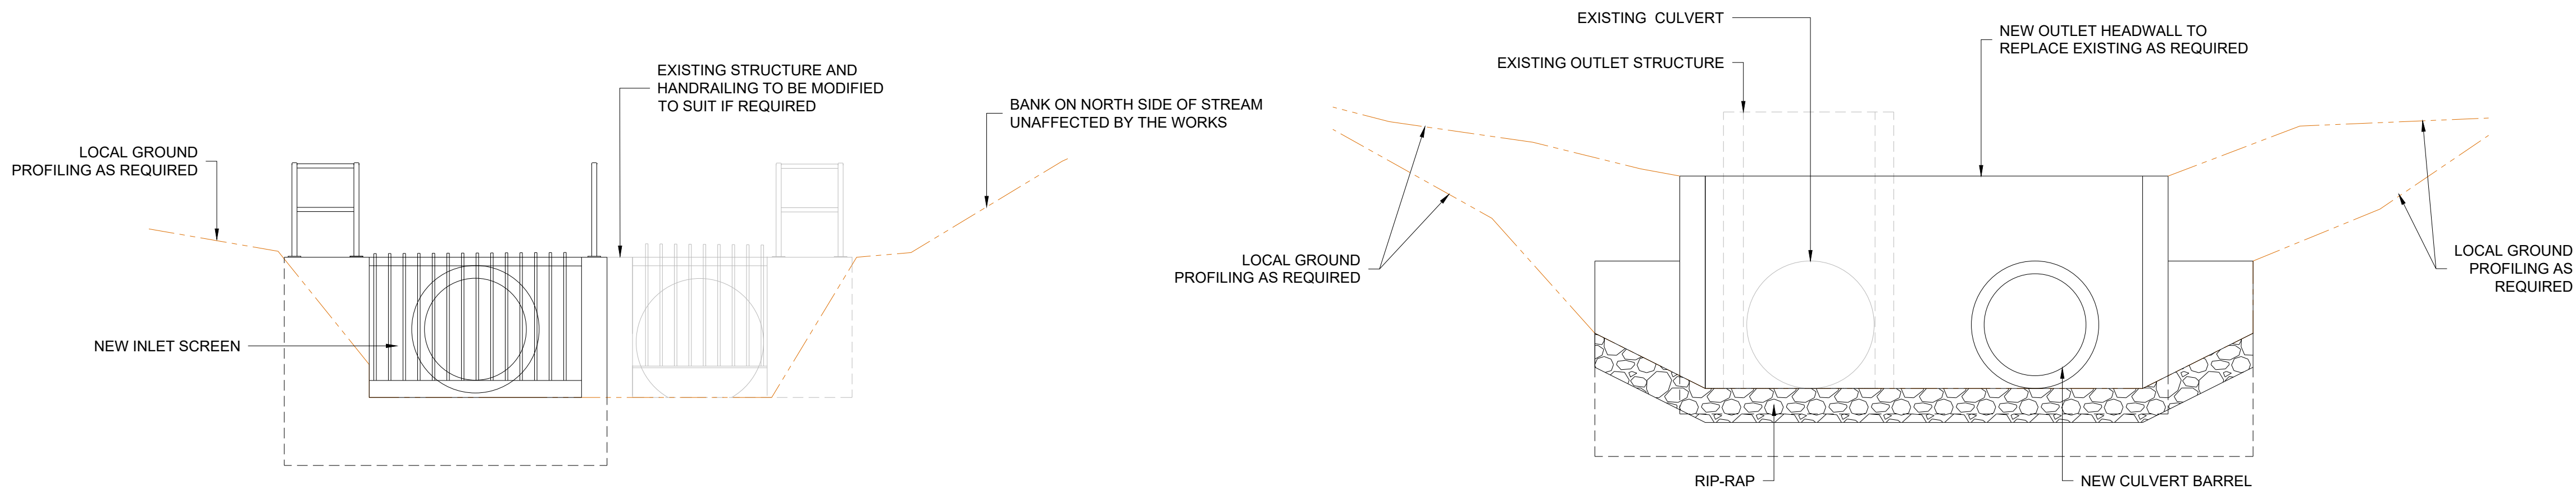

VIEW B-B
SCALE 1:50

VIEW C-C
SCALE 1:50

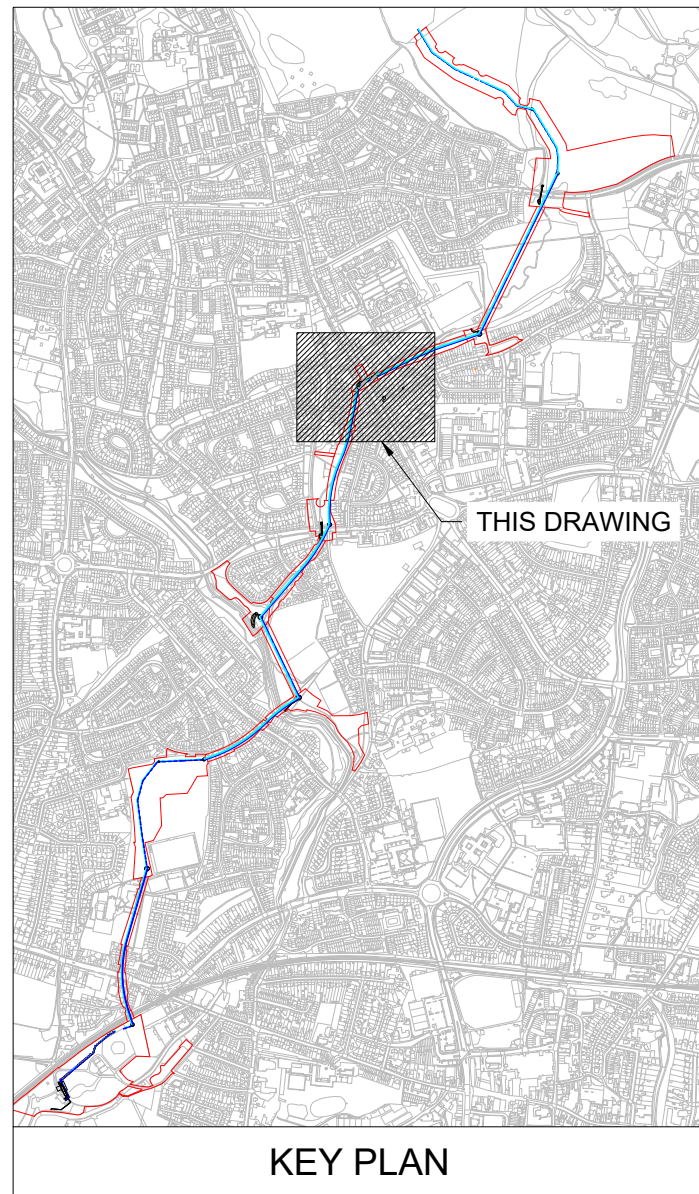

KEY PLAN

Notes:

- ALL LEVELS ARE DEFINED IN METERS ABOVE ORDNANCE DATUM.
- FOR REINSTATEMENT DETAILS SEE DRAWING: HTR-ATK-PL-XX-DR-L-0007.
- CULVERTS TO COMPLY WITH CIRIA C786 AND CD529 GUIDANCE
- CULVERT ARRANGEMENT ILLUSTRATIVE ONLY. FINAL ARRANGEMENT TO BE AGREED BETWEEN STAKEHOLDERS DURING DETAILED DESIGN.

- EXISTING BURIED CULVERT
- NEW BURIED CULVERT
- HIGHWAYS MANAGED LAND BOUNDARY

0 2 4 6 8 10 m
SCALE 1:100

0 1 2 3 4 5 m
SCALE 1:50

P05 A3	BP	BP	BC	UPDATED ILLUSTRATIVE VERSION FOR PLANNING	21/02/25
P04 A3	CK	BP	BC	REVISED PLANNING VERSION	23/10/24
P03 A4	BP	BP	BC	PLANNING VERSION	03/05/24
Rev	Dm By	Ckd By	App By	Description	Date

WARD & BURKE

Drawing Suitability: APPROVED FOR OUTLINE DESIGN Status: A3

Contractors Drawing Number: HTR-WAB-PI-W6-DR-T-0003

Telephone: Havant (023) 9249 9888
Fax: Havant (023) 9245 3632
Website: www.portsmouthwater.co.uk
Registered Office: PO Box 8 West Street
Havant Hampshire PO9 1LG
REGISTERED IN ENGLAND No. 2536455



Date: 21/02/25 Scale: AS SHOWN Sheet: 01 of 01 Sheet Size: A1

Project Title: HAVANT THICKET RESERVOIR

Drawing Title: DUNS BURY WAY CULVERT UPGRADE
TYPICAL GENERAL ARRANGEMENT

ALL DIMENSIONS ARE IN MILLIMETRES
UNLESS OTHERWISE STATED

Reproduced by permission of Ordnance Survey on behalf of HMSO.
© Crown copyright and database right 2025. All rights reserved.
Ordnance Survey Licence Number 100018036

Portsmouth Water Drawing Number: Rev: P05