0m 0.5m 1.25m 2.5m 5m

1:100 @ A3

This drawing is the copyright of Cover Storey Architects LLP
All dimensions must be vertified on site prior to construction
Do not scale this drawing except for planning application purposes

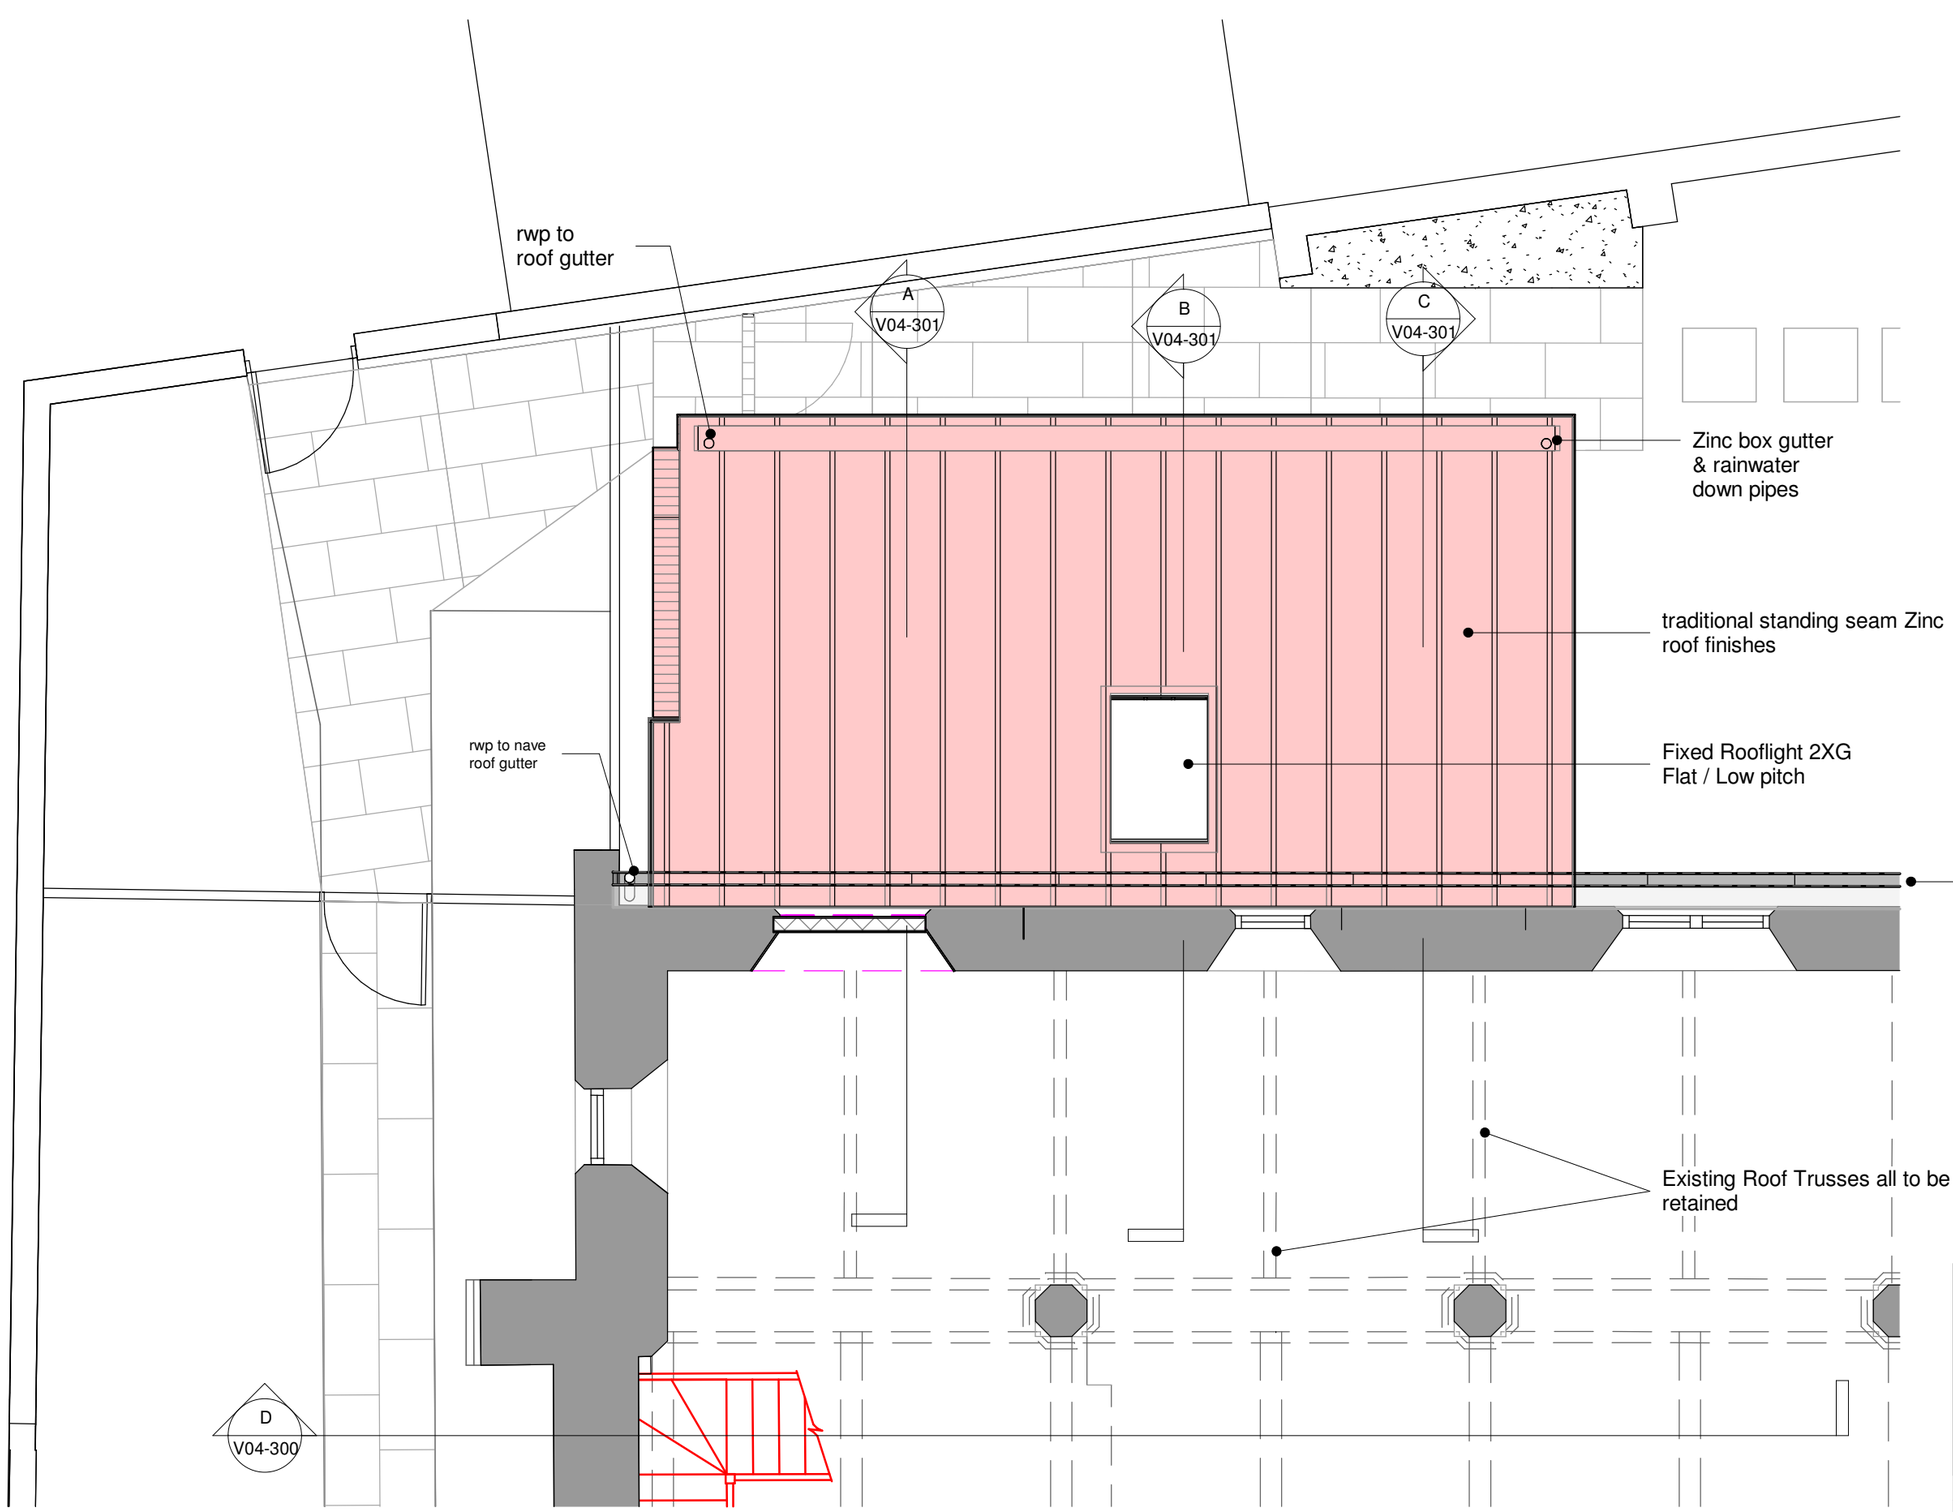

REV	DESCRIPTION	BY	CHK	DATE
P2	Planning application	JF	DS	30/08/24
P1	Final issue for client approval prior to planning application	JF	DS	19/12/23

1 Proposed Roof Plan

1 : 50

Cover Storey Architects

Cover Storey Architects LLP
Tel. 02392 006266
18 St Georges Avenue, Havant
info@coverstoreyarchitects.co.uk
PO9 2RX
www.coverstorey.co.uk

Project name:	Drawing name:	Scale @ A3:	Drawn / Checked:	Date:	Status:	Project No:	Drawing No:	Revision:
St.Josephs West St. Havant - Welfare Facilities	Proposed Roof Plan	1 : 50	JF / DS	NOV 2023	PLANNING	22024	V03-310	P2