


A PARTY WALL AGREEMENT IS REQUIRED WITH THE ADJOINING OWNER FOR THE EXCAVATION OF FOUNDATIONS WITHIN 3M. THIS IS THE RESPONSIBILITY OF THE OWNER AND IS TO BE IN WRITING PRIOR TO THE COMMENCEMENT OF ANY WORK ON SITE.

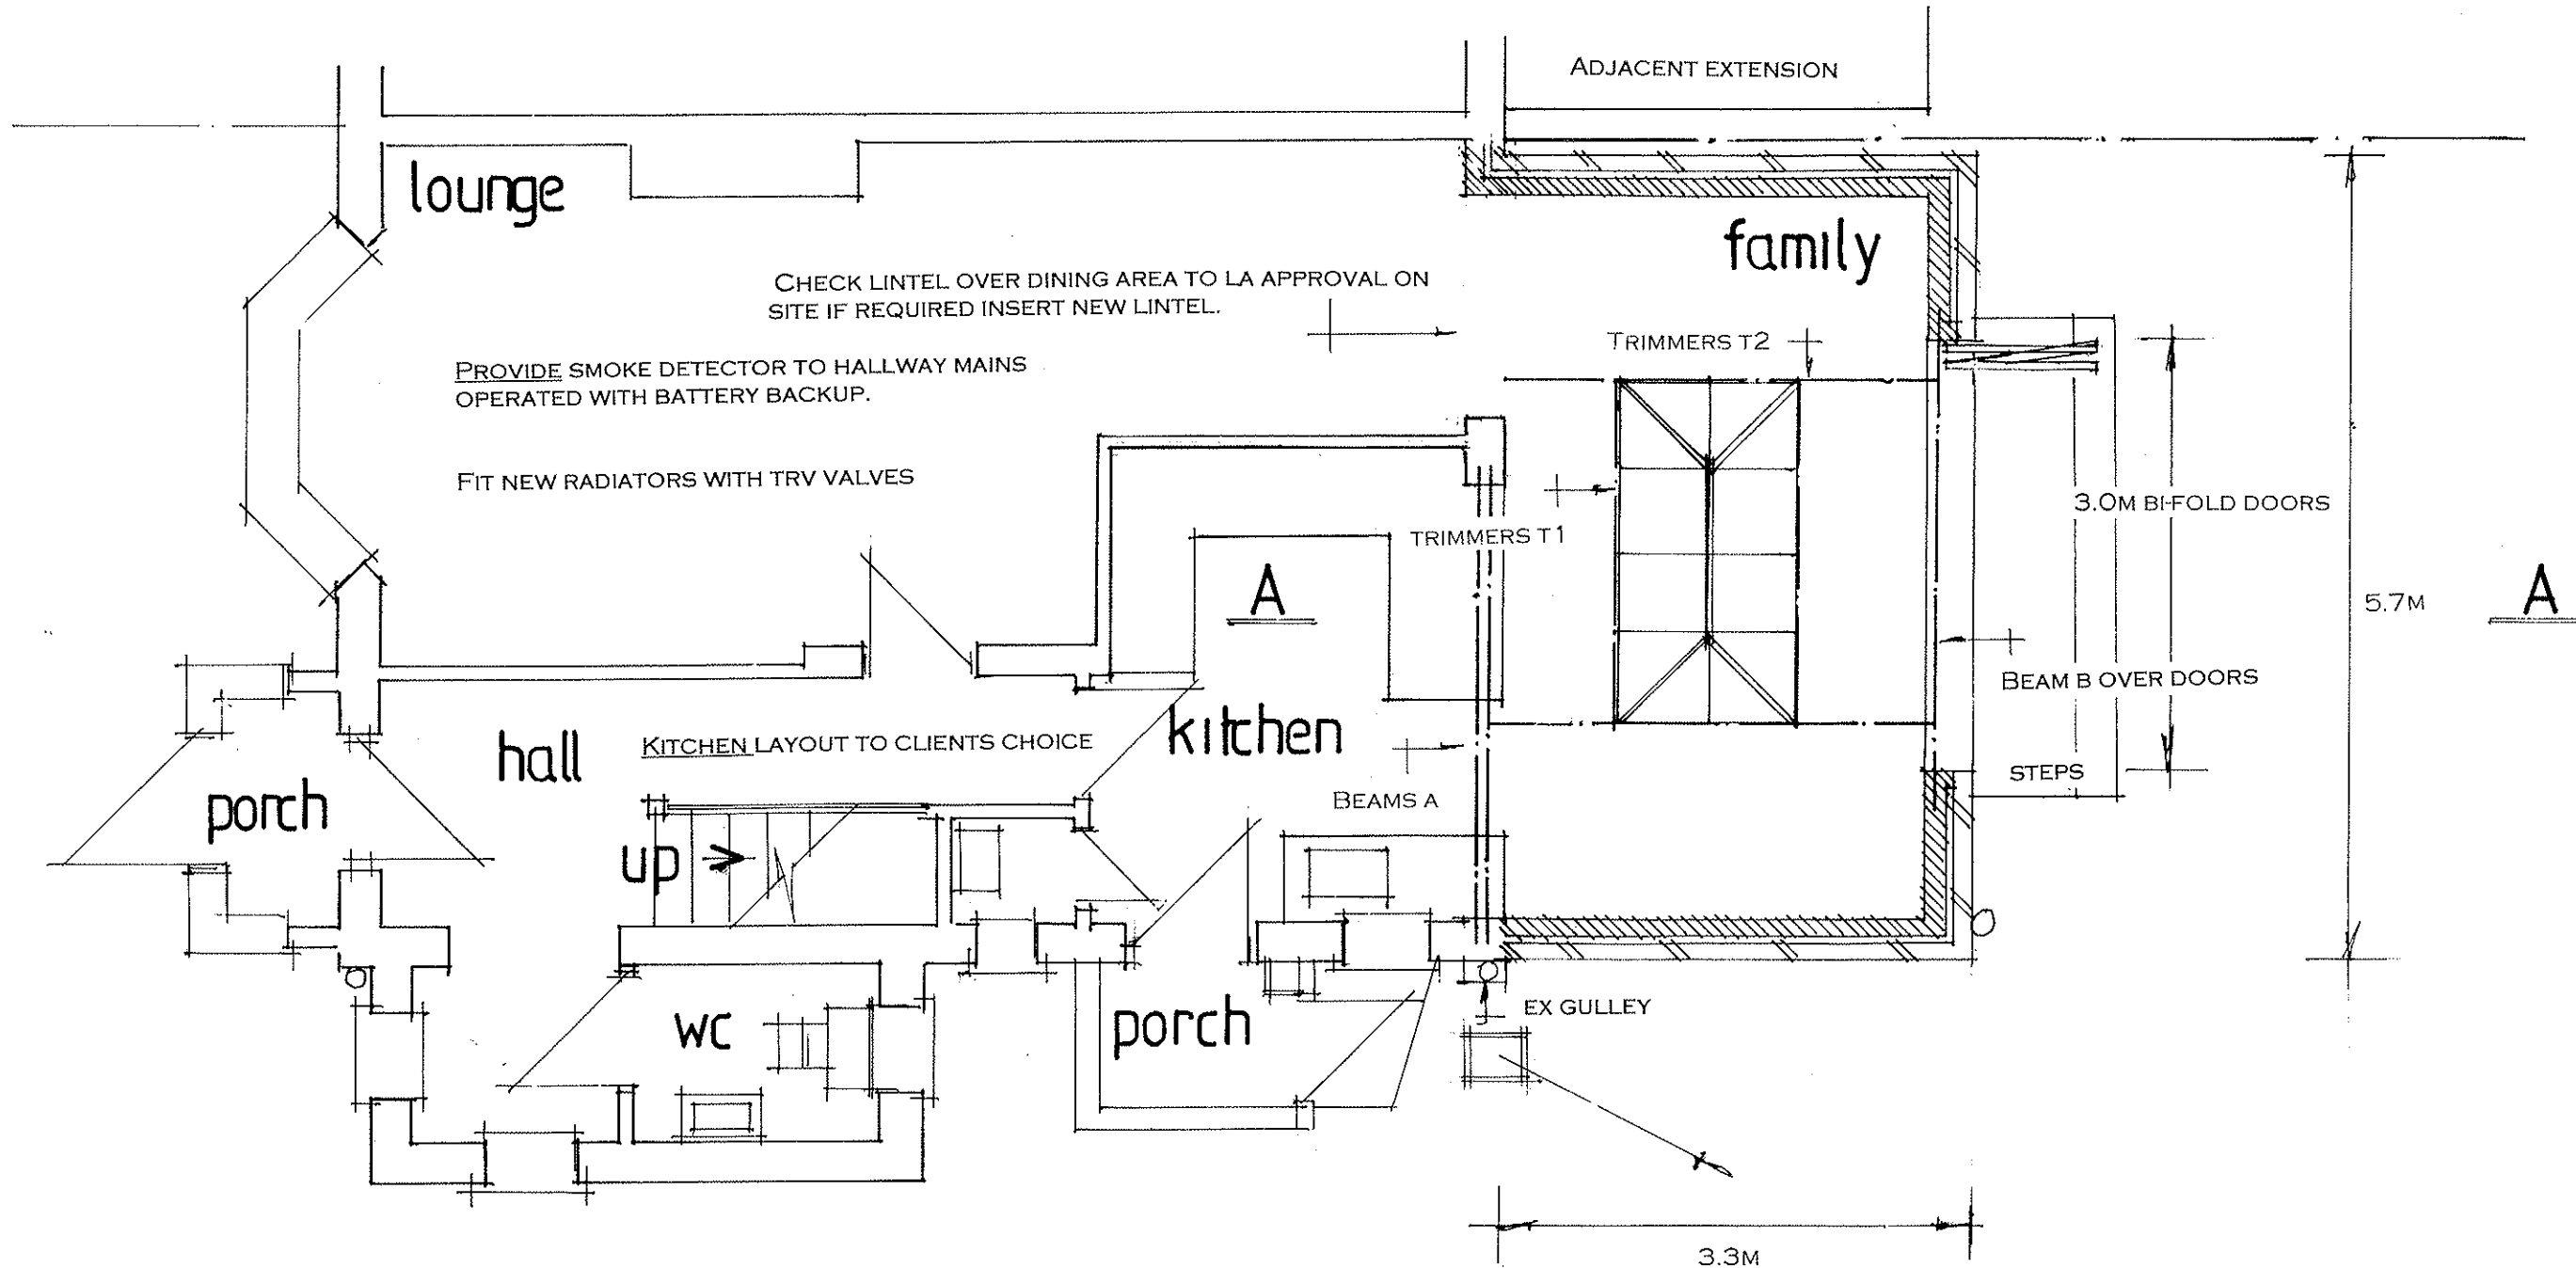

ELECTRICAL INSTALLATION BY APPROVED CERTIFICATED ELECTRICIAN TO COMPLY WITH APPROVED DOCUMENT P.
CERTIFICATE TO BE ISSUED ON COMPLETION OF WORK.
BY COMPETENT APPROVED CERTIFICATED ELECTRICIAN
USE ENERGY EFFICIENT LIGHT BULBS AND FITTINGS.

.NOTE CHECK ALL MEASUREMENTS ON SITE PRIOR TO THE COMMENCEMENT OF WORK.

WALLS TO BE FULLY BONDED TO THE EXISTING CAVITIES AND DAMP-PROOF COURSES TO BE MAINTAINED
CONTINUOUS CLOSE ALL REVEALS WITH INSULATED CAVITY CLOSERS.

PROPOSED GROUND FLOOR

PROPOSED SINGLE STOREY REAR ADDITION.
38, ALMOND CLOSE, BEDHAMPTON, HANTS.
FOR MR & MRS A. GODDARD.

date oct 24
scale 1:50

PETER J. WALKER
182 SEAFRONT, HAYLING ISLAND, HANTS
PO11 9AN
MOB: 07973327695