




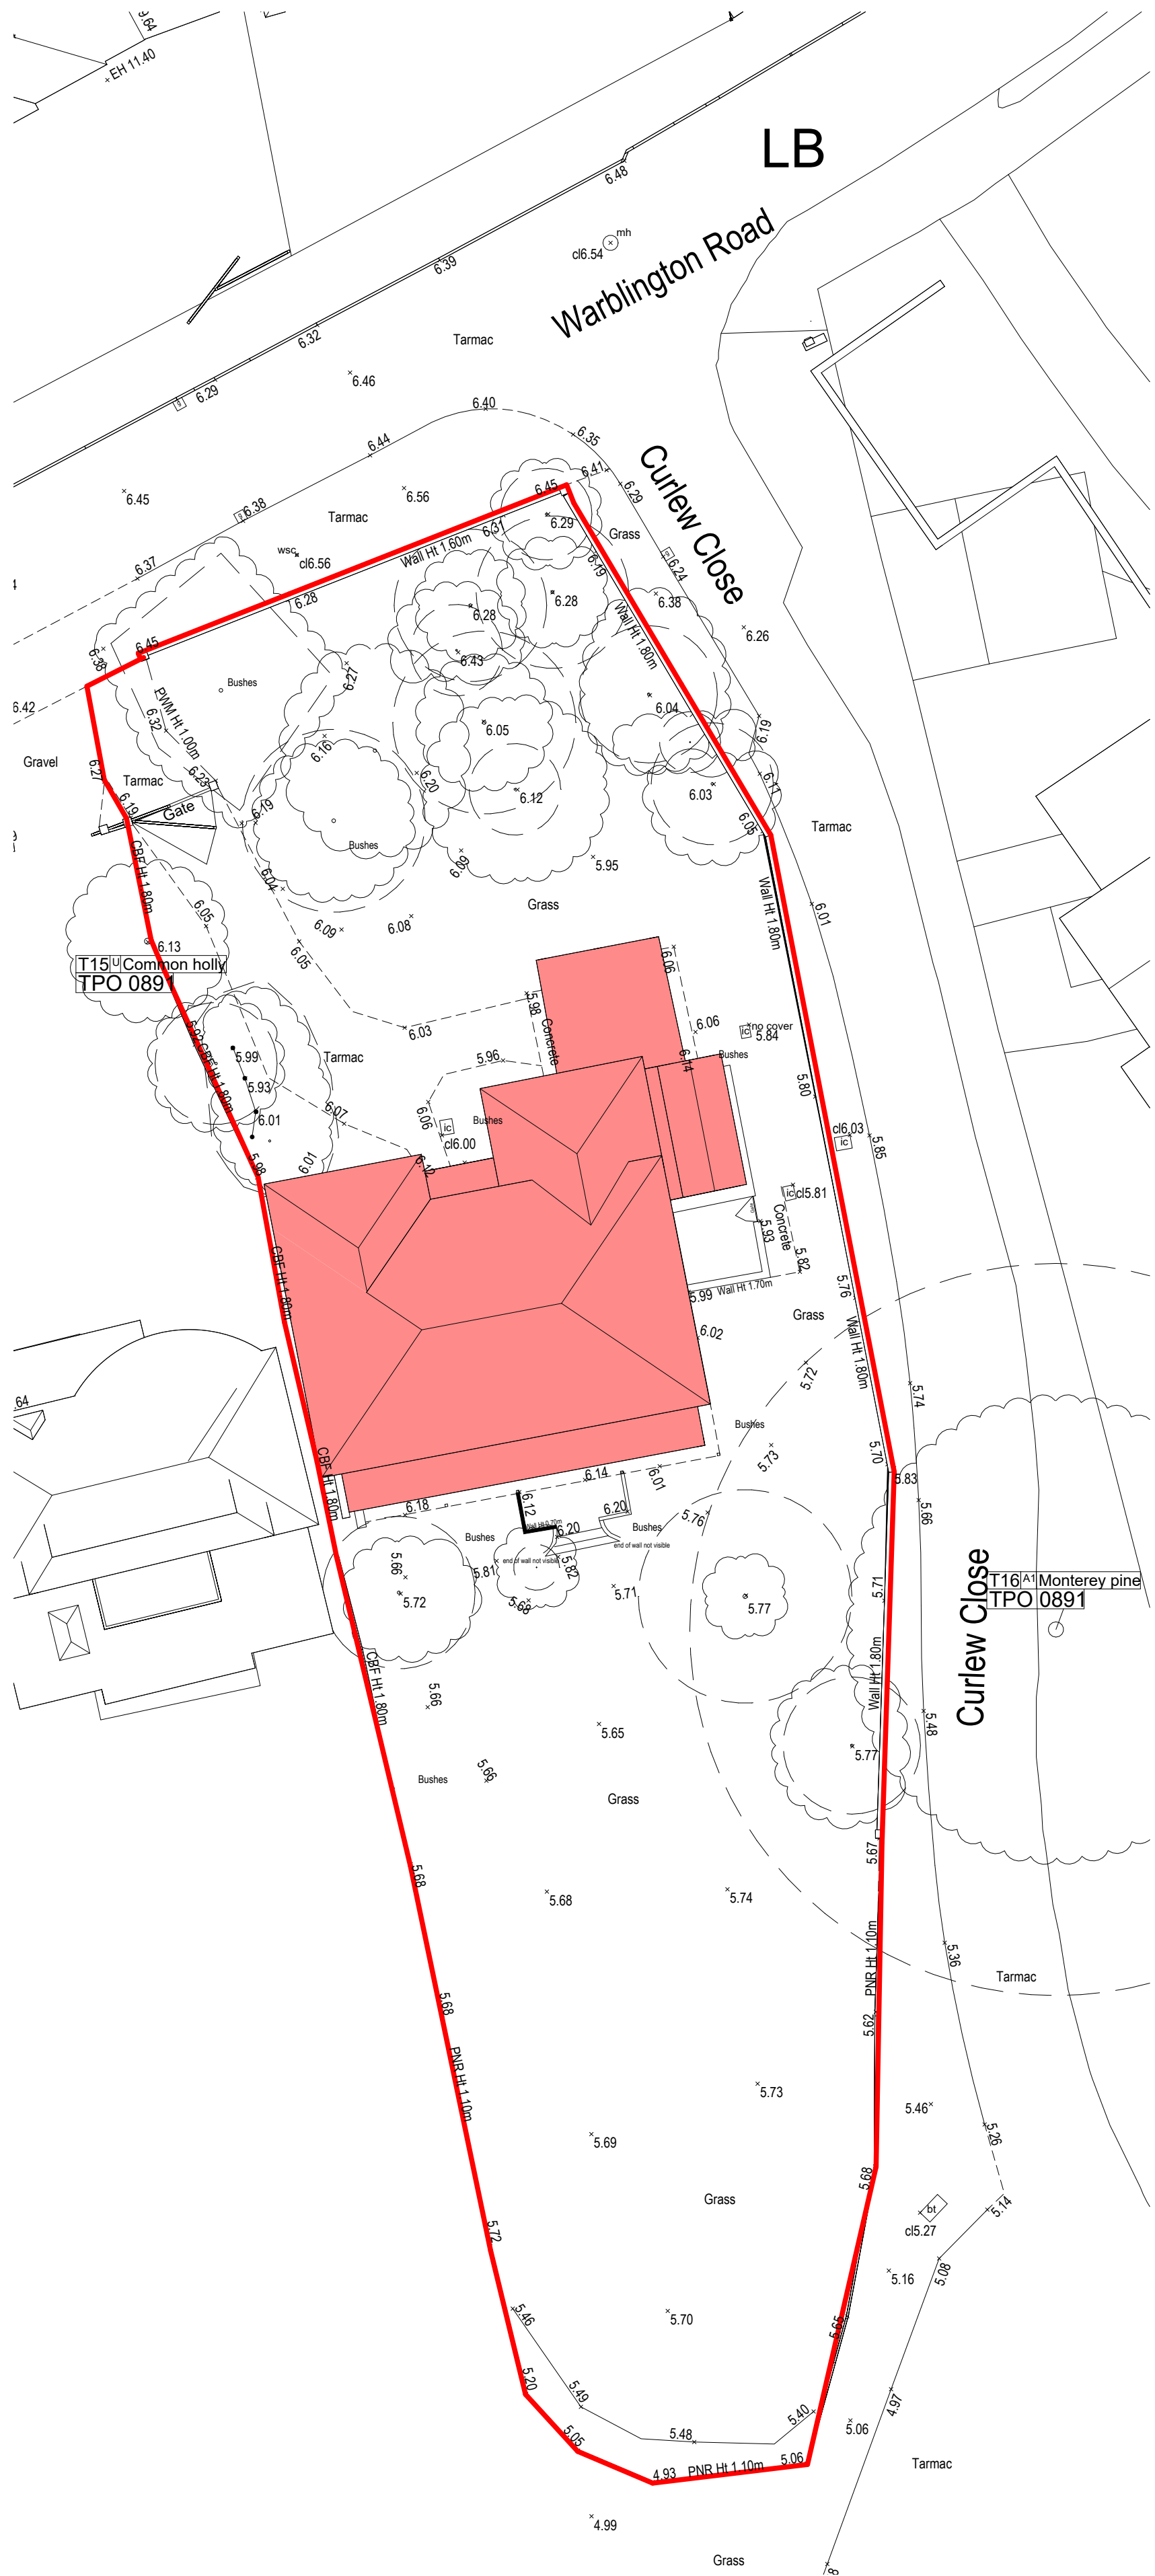

Site - Existing
1 : 200

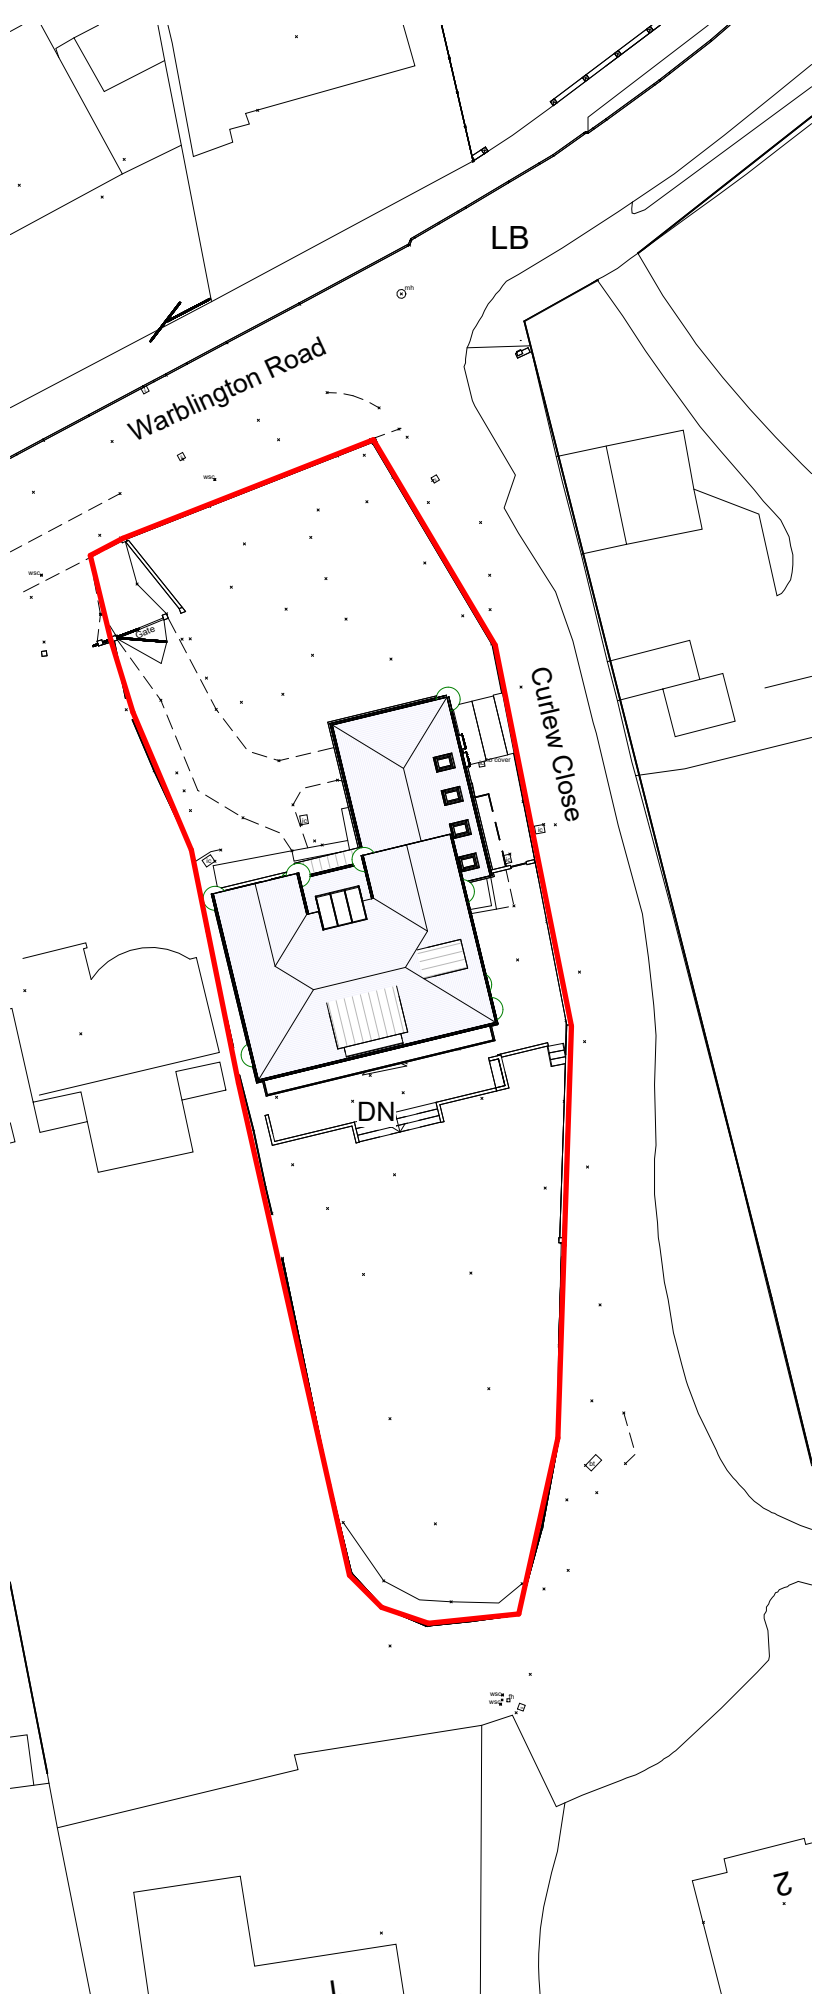

Site Block Plan
1 : 500

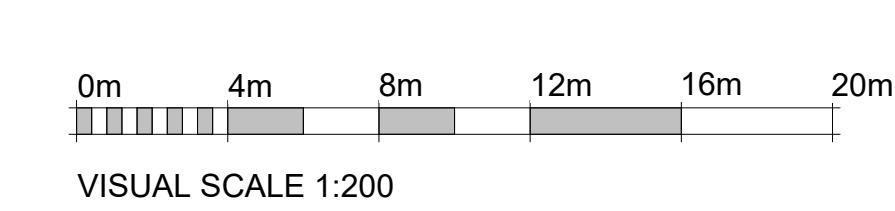

Site - Proposed
1 : 200

NOTES:

Dimensions to be checked on site before commencing work. Any discrepancies shall be reported to the architect immediately.


Do not scale from these drawings except for planning purposes.

Use figured dimensions only.

Where applicable this drawing is to be read in conjunction with other consultants' drawings.

THIS IS AN A1 SHEET

Rev	Description	Date
A	Planning Application	22-7-24
B	Rear Box Removed	10.10.24

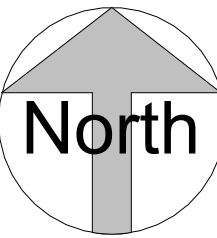

- Air Source Heat Pump
- Waste and recycling STore
- Side Gate and Wall
- Pletcher trees above existing wall to block views from Fowley Site
- Additional Trees to block views from Fowley Site
- Brick retaining wall to accommodate level change

STATUS	PURPOSE OF ISSUE
H 1 The Old Flour Mill, Emsworth, PO10 7BT 01243 370 715 Helyer Davies Architects	
PROJECT 54 Warblington Road	
TITLE Existing & Proposed Site	
CLIENT Grant & Jayne Copper	
DRAWN BY MH	CHECKED BY TW
DATE 01/23/07	
SCALE (@ A1) As indicated	
PROJECT NUMBER 24006	
DRAWING NUMBER A100	REV B