


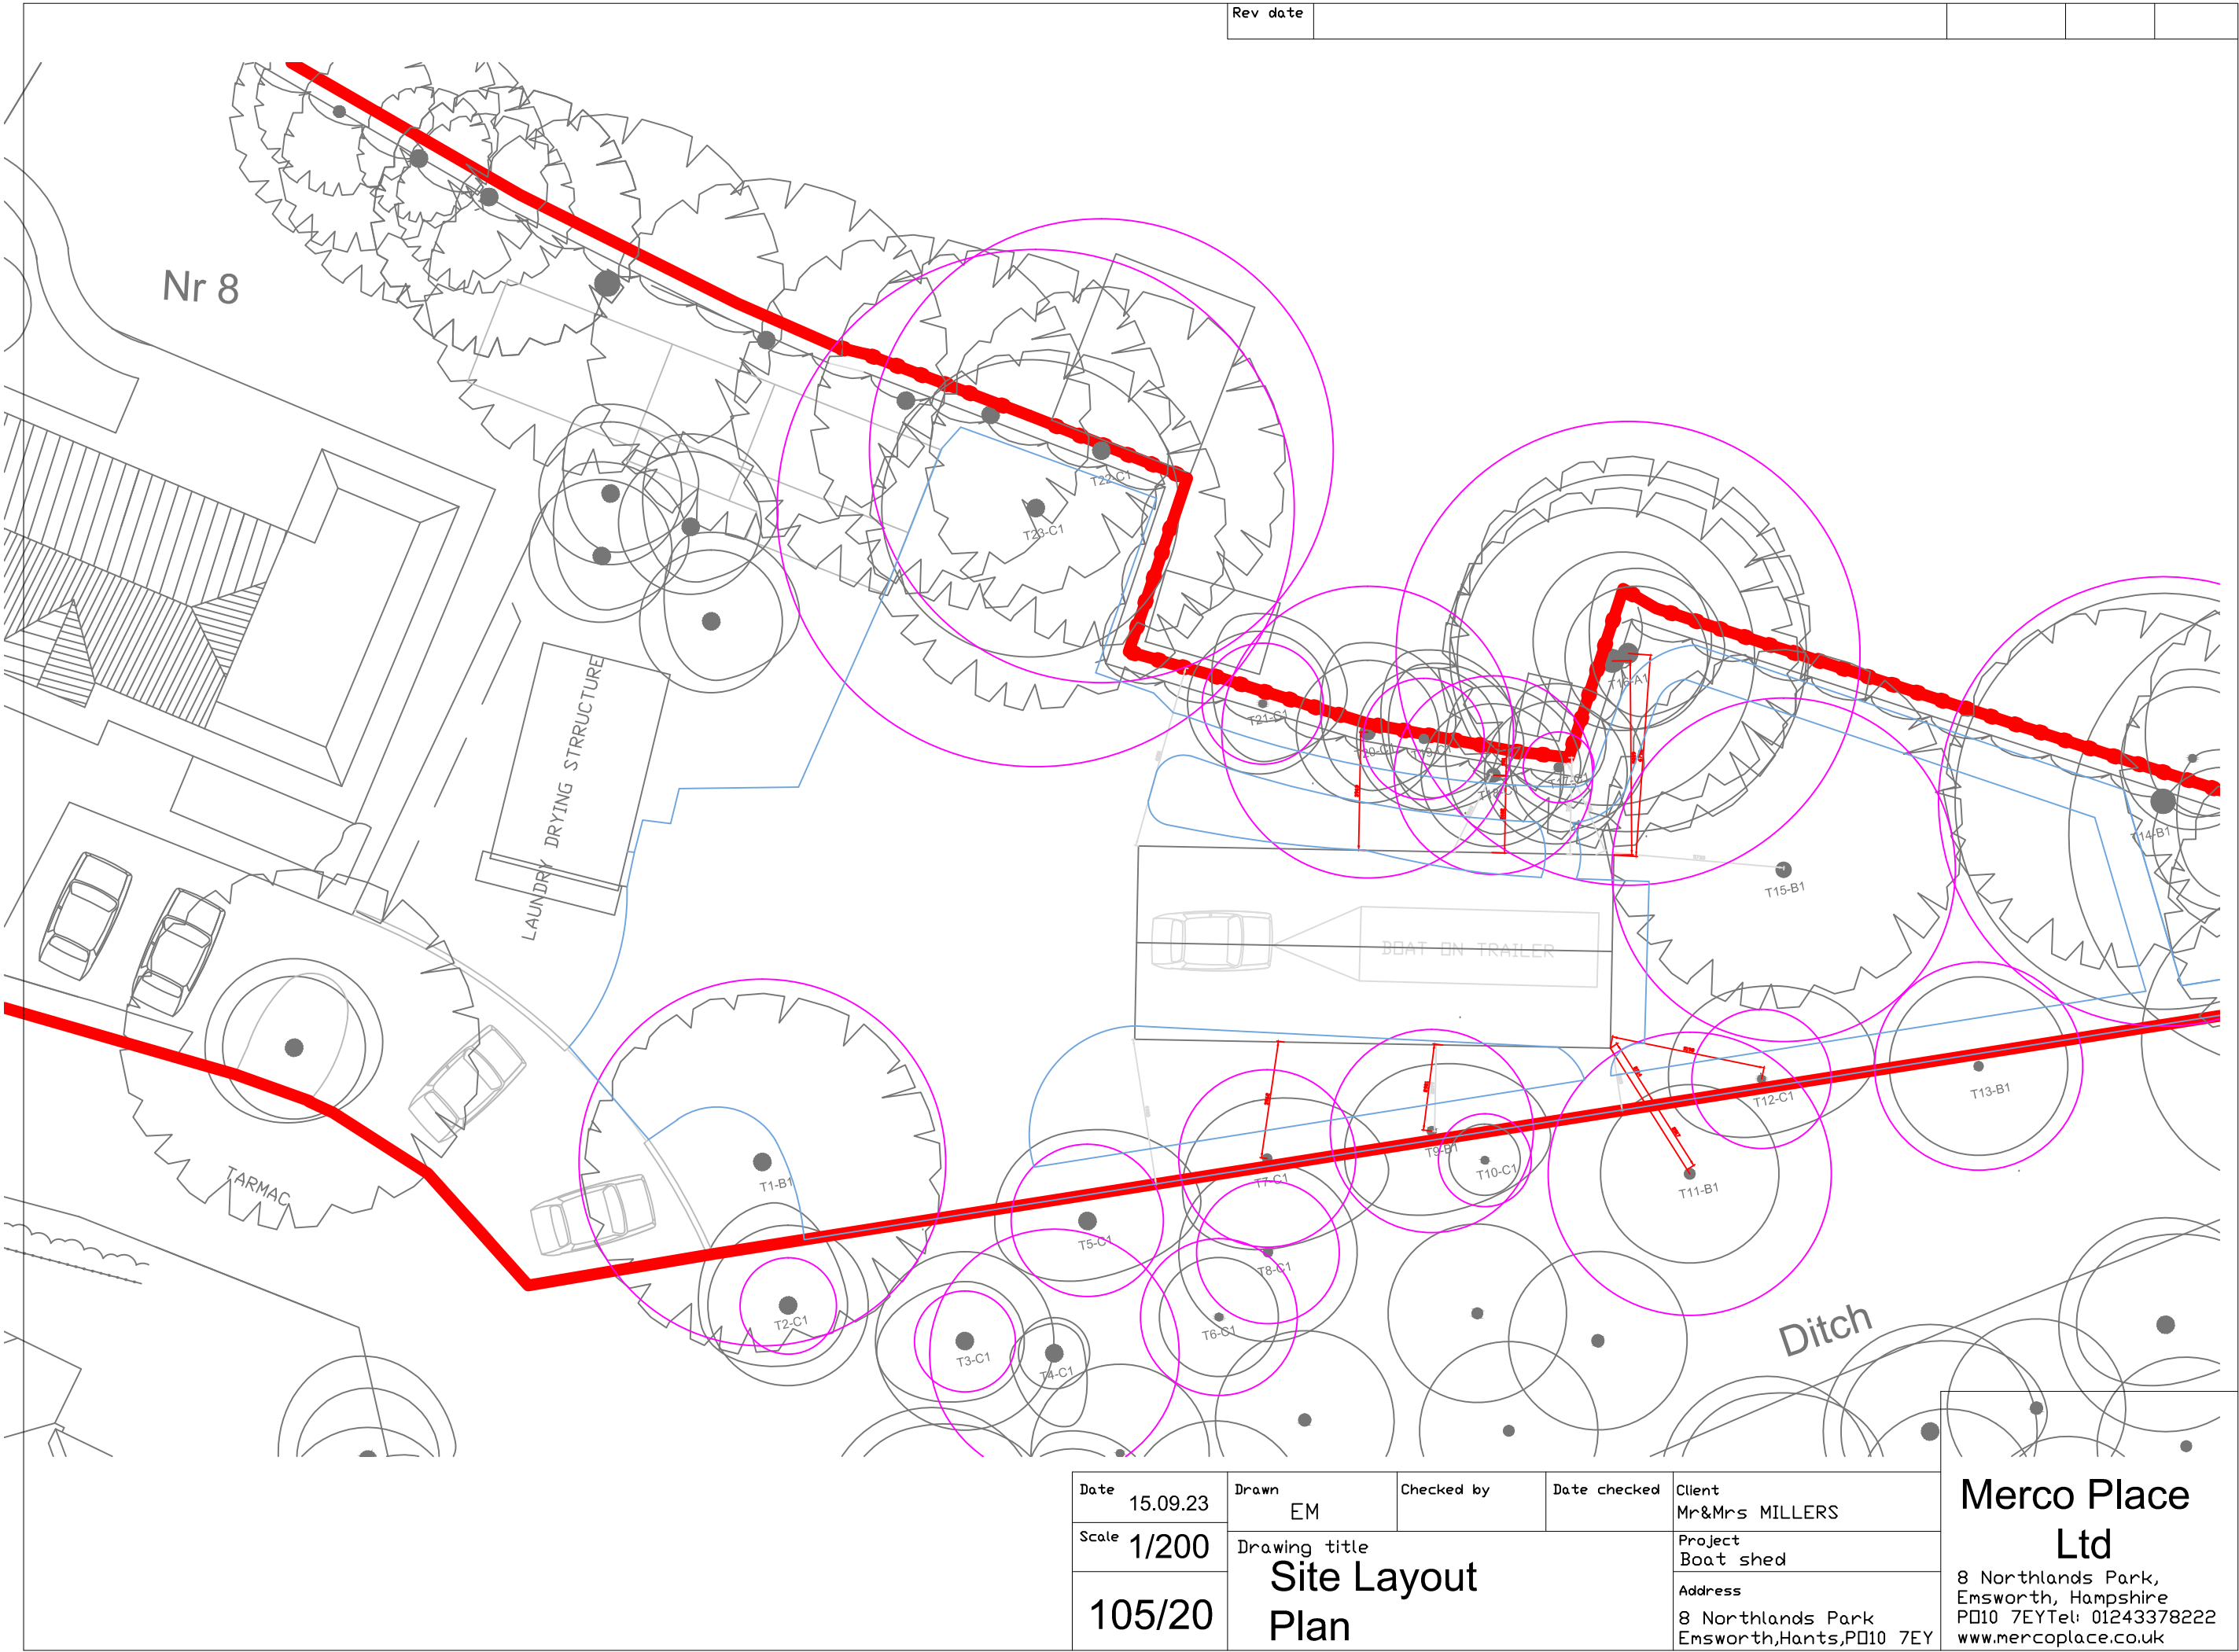

Rev date				
----------	--	--	--	--

Date	15.09.23	Drawn	EM	Checked by		Date checked		Client	Mr&Mrs MILLERS
Scale	1/200	Drawing title			Project				Boat shed
105/20									Address
		Site Layout Plan			8 Northlands Park				8 Northlands Park
					Emsworth,Hants,PD10 7EY				PD10 7EYTel: 01243378222
									www.mercoplace.co.uk

Merco Place Ltd
8 Northlands Park,
Emsworth, Hampshire
PD10 7EYTel: 01243378222
www.mercoplace.co.uk