



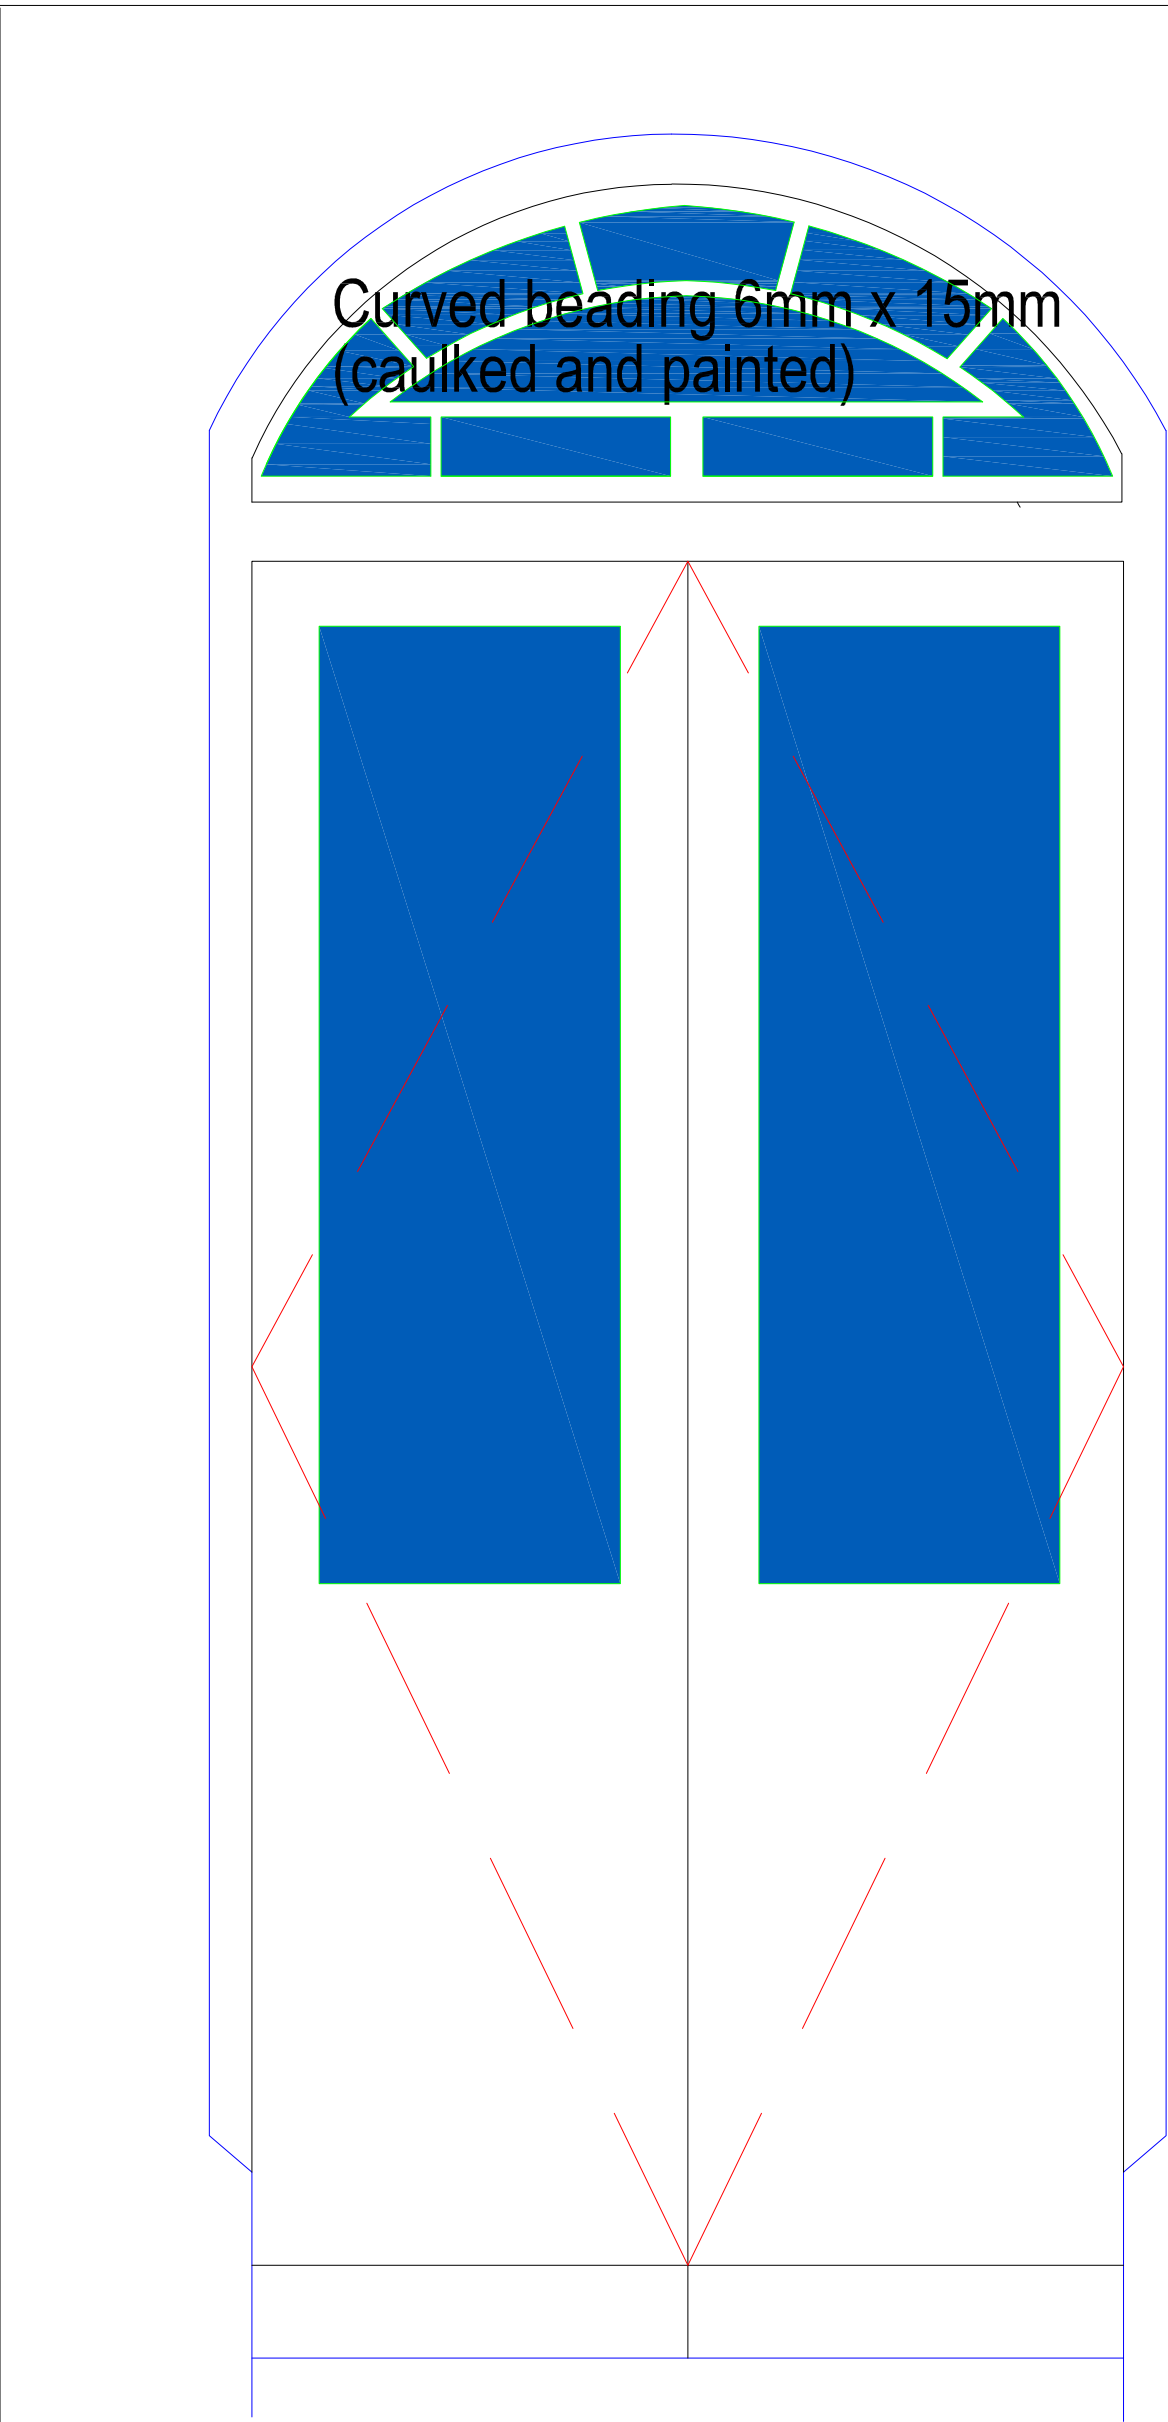


openable for cleaning

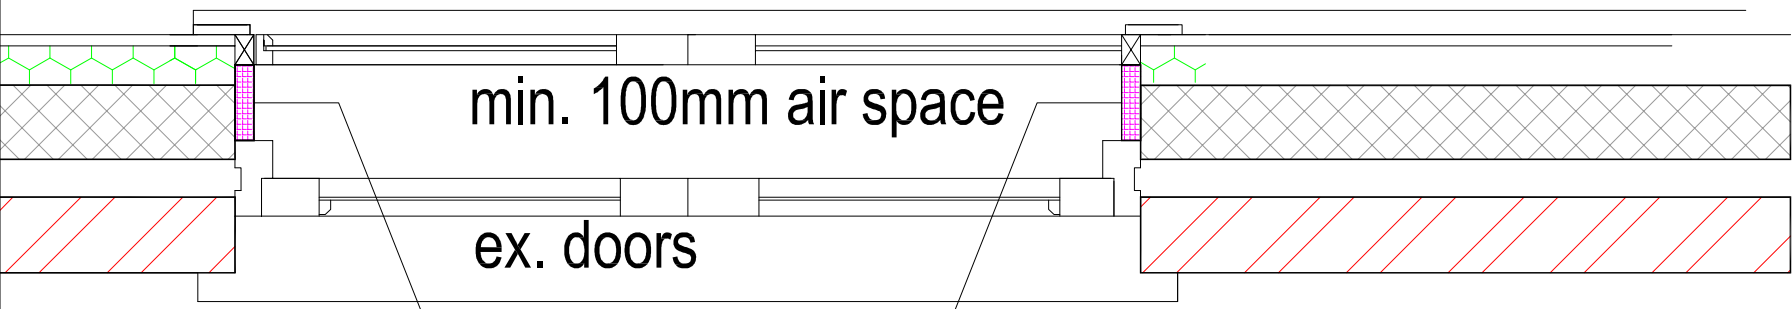

absorbent linings

100

Section

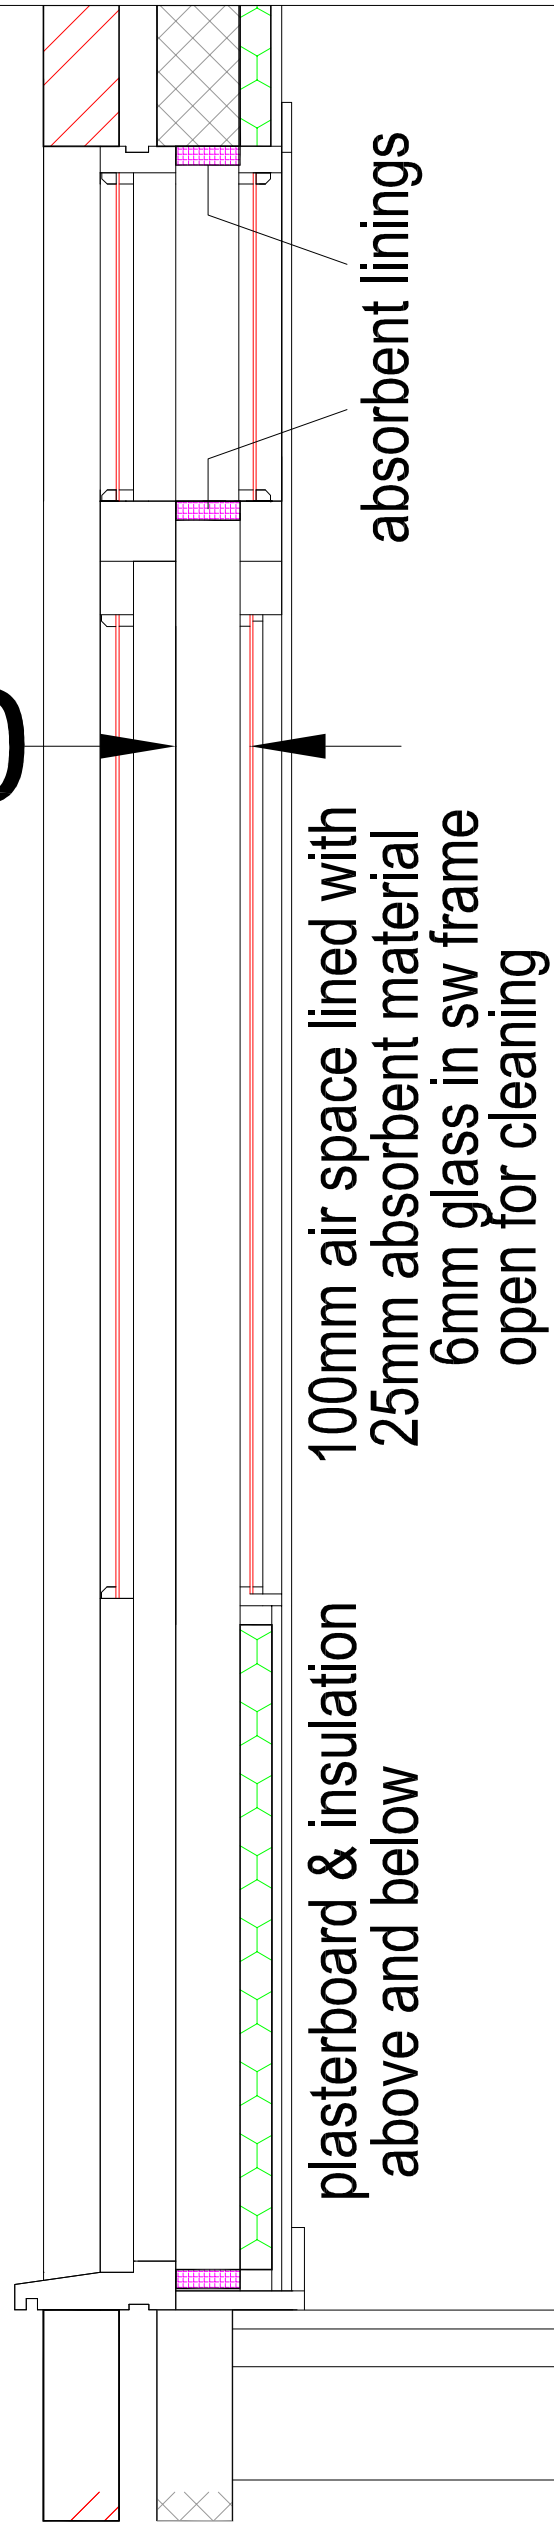

Plan

REVISION A AMENDED/UPDATED - 26/06/24 .PG	TITLE	PETER GALLOWAY PARTNERSHIP
SCALE	1/10@A3	1 East Street - Havant
DATE	June 24	Existing Doors
DETAIL	Existing Doors - Secondary Glazing Details	
AUTHOR	PG	23/201/PW14
DRAWING NO		
HAVANT		
ARCHITECTS		
TEL 02392 481131		
FAX 02392 481132		
EMAIL peter@gallowaypartnership.co.uk		

