



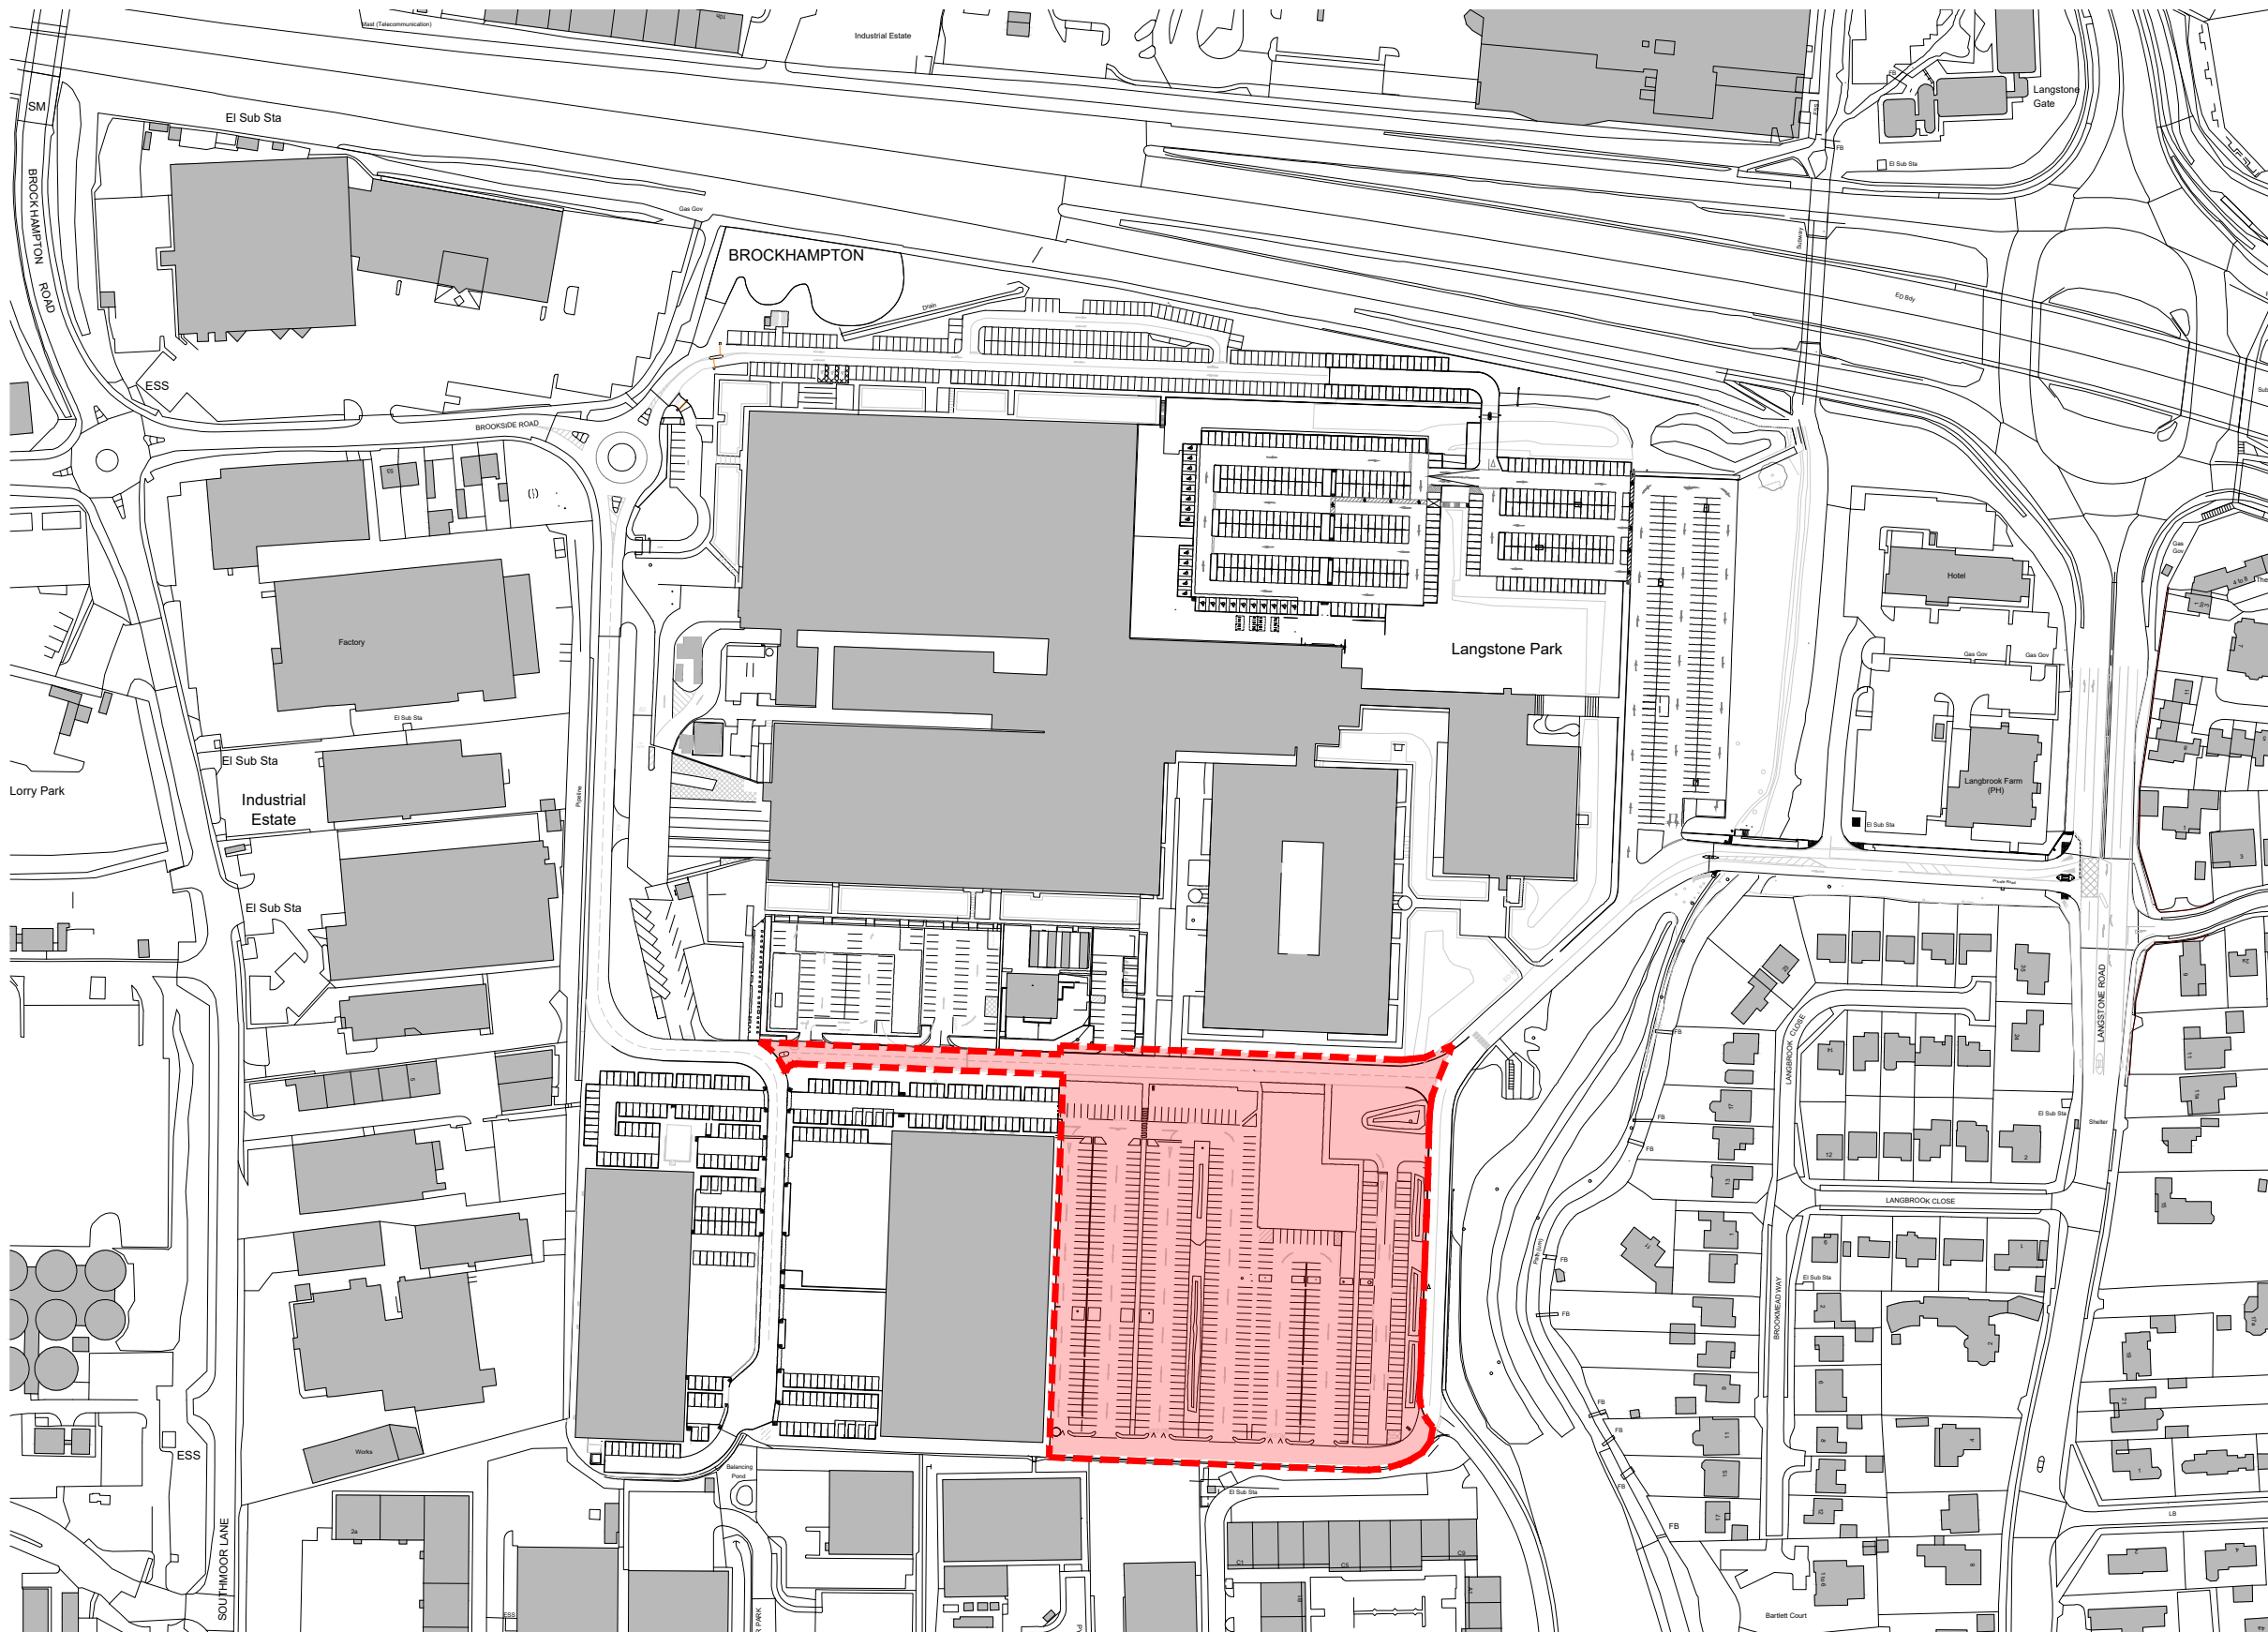

KEY

- Phase 2 RMA boundary
- Existing Buildings

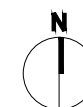

Offices
Woking
London
Milton Keynes
Warsaw

Architecture
Planning
Master Planning
Urban Design
Interiors
Landscape

12 Warren Yard,
Warren Park,
Milton Keynes,
MK12 5NW
01908 305 246

info@prc-group.com
www.prc-group.com

Revisions:
**REV A. RMA BOUNDARY
LINE AMENDED**

Drawn/Chkd: Date:
MT JUNE 24

Client:
XLB LLP

Project:
LANGSTONE PHASE 2

Drawing Title:
PHASE 2 SITE LOCATION PLAN

Scale @ A3: 1:2500	Checked by :	Date : JAN 24
Job No: 11629	Stage : PL	Drawing No : 001
Construction ☐	Preliminary ☐	Information ☐
Approval ☐	Tender ☐	

