


**UK
Planning
Maps**

BRIDGE/BUP
DM Designs
TO BE USED IN CONJUNCTION WITH
DRG No:
BRIDGE-01A

97 Haslar Crescent, Waterloo, PO8 6DD

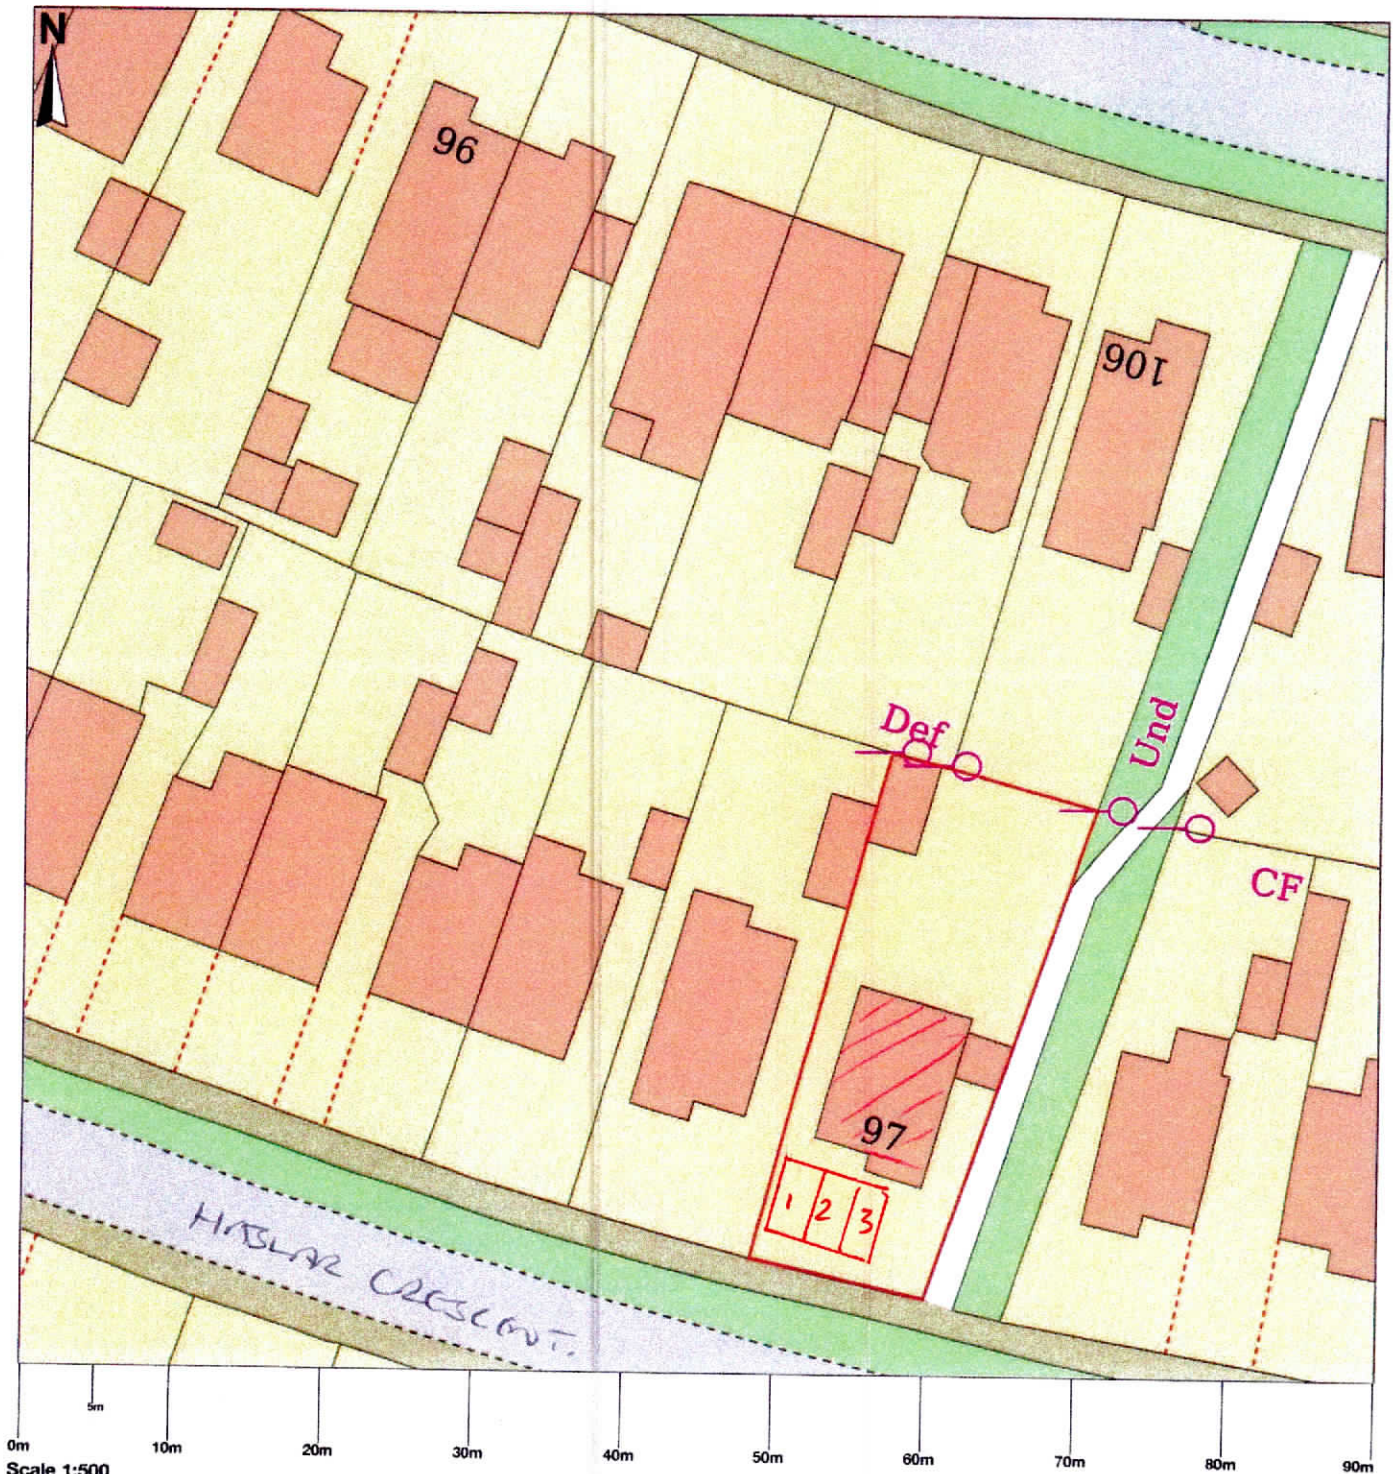

© Crown copyright and database rights 2023 OS 100054135. Map area bounded by: 467688,110673 467778,110763. Produced on 21 December 2023 from the OS National Geographic Database. Supplied by UKPlanningMaps.com. Unique plan reference: b90e/uk/1039815/1401135



3N° 2.4 x 4.8 CR PARK
PROVISIONS MOVED.