


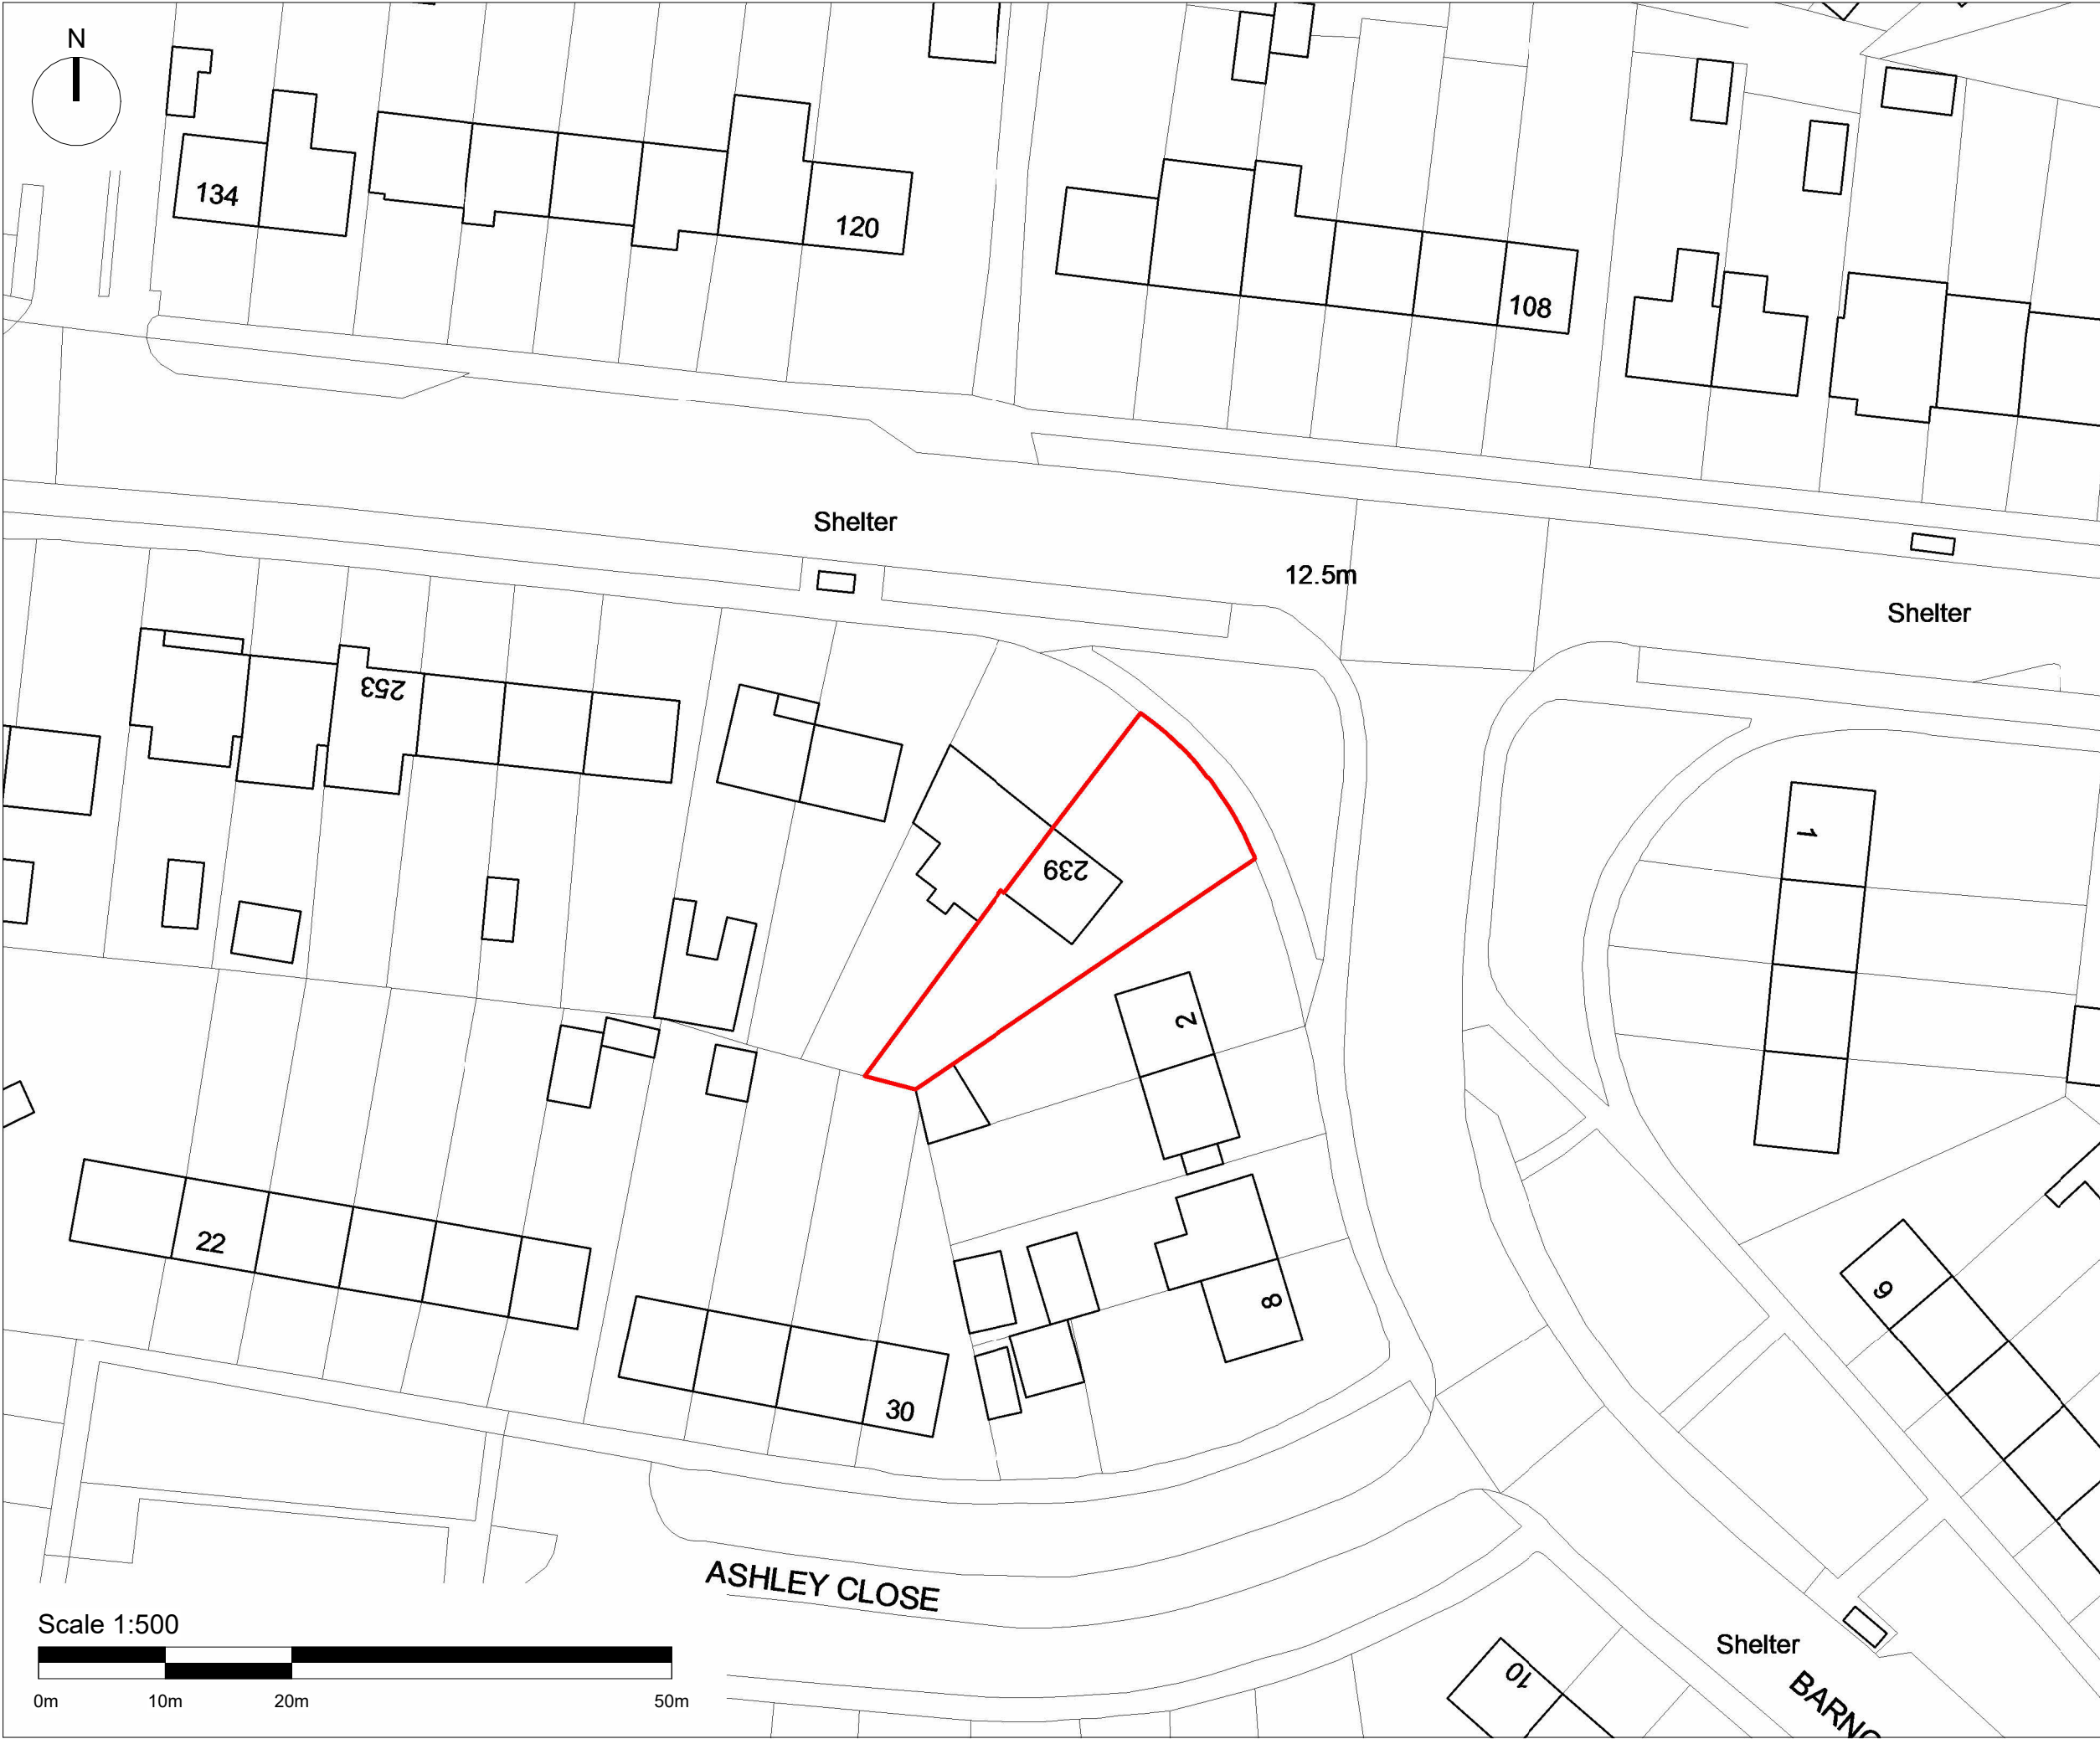

NOTE: All dimensions to be checked on site prior to commencement of any work

*** DO NOT SCALE FROM THIS DRAWING
EXCEPT FOR THE PURPOSES OF DETERMINING A PLANNING APPLICATION***

Notify C.A of any discrepancies before ordering materials.

© Crown copyright and database rights 2021 Ordnance Survey 100019671

Rev	Date	Revision Details (Amended By)	Approved

Project

**Social Housing
Decarbonisation Fund**

Drawing Title

**Block Plan
239 Purbrook Way**

Date

07/10/2024

Scale @ A3

1 : 500

Housing, Neighbourhood & Building Services



**Portsmouth
CITY COUNCIL**

JAMES HILL
Head of Service

DEPARTMENTAL SECTION:
ARCHITECTS GROUP - Andrew Malbon Principal Architect. Tel 023 92 834711

Design/ Survey By

DL / TN

Drawn By

MWS

Checked By

Drawing No

3810 / 1114 / P1

SURVEY		DESIGN	☒	WORKING DRAWING	
FEASIBILITY		TENDER		AS BUILT	
INFORMATION		CONTRACT		A.I.	