



Proposed Elevation A
Scale @ 1:50


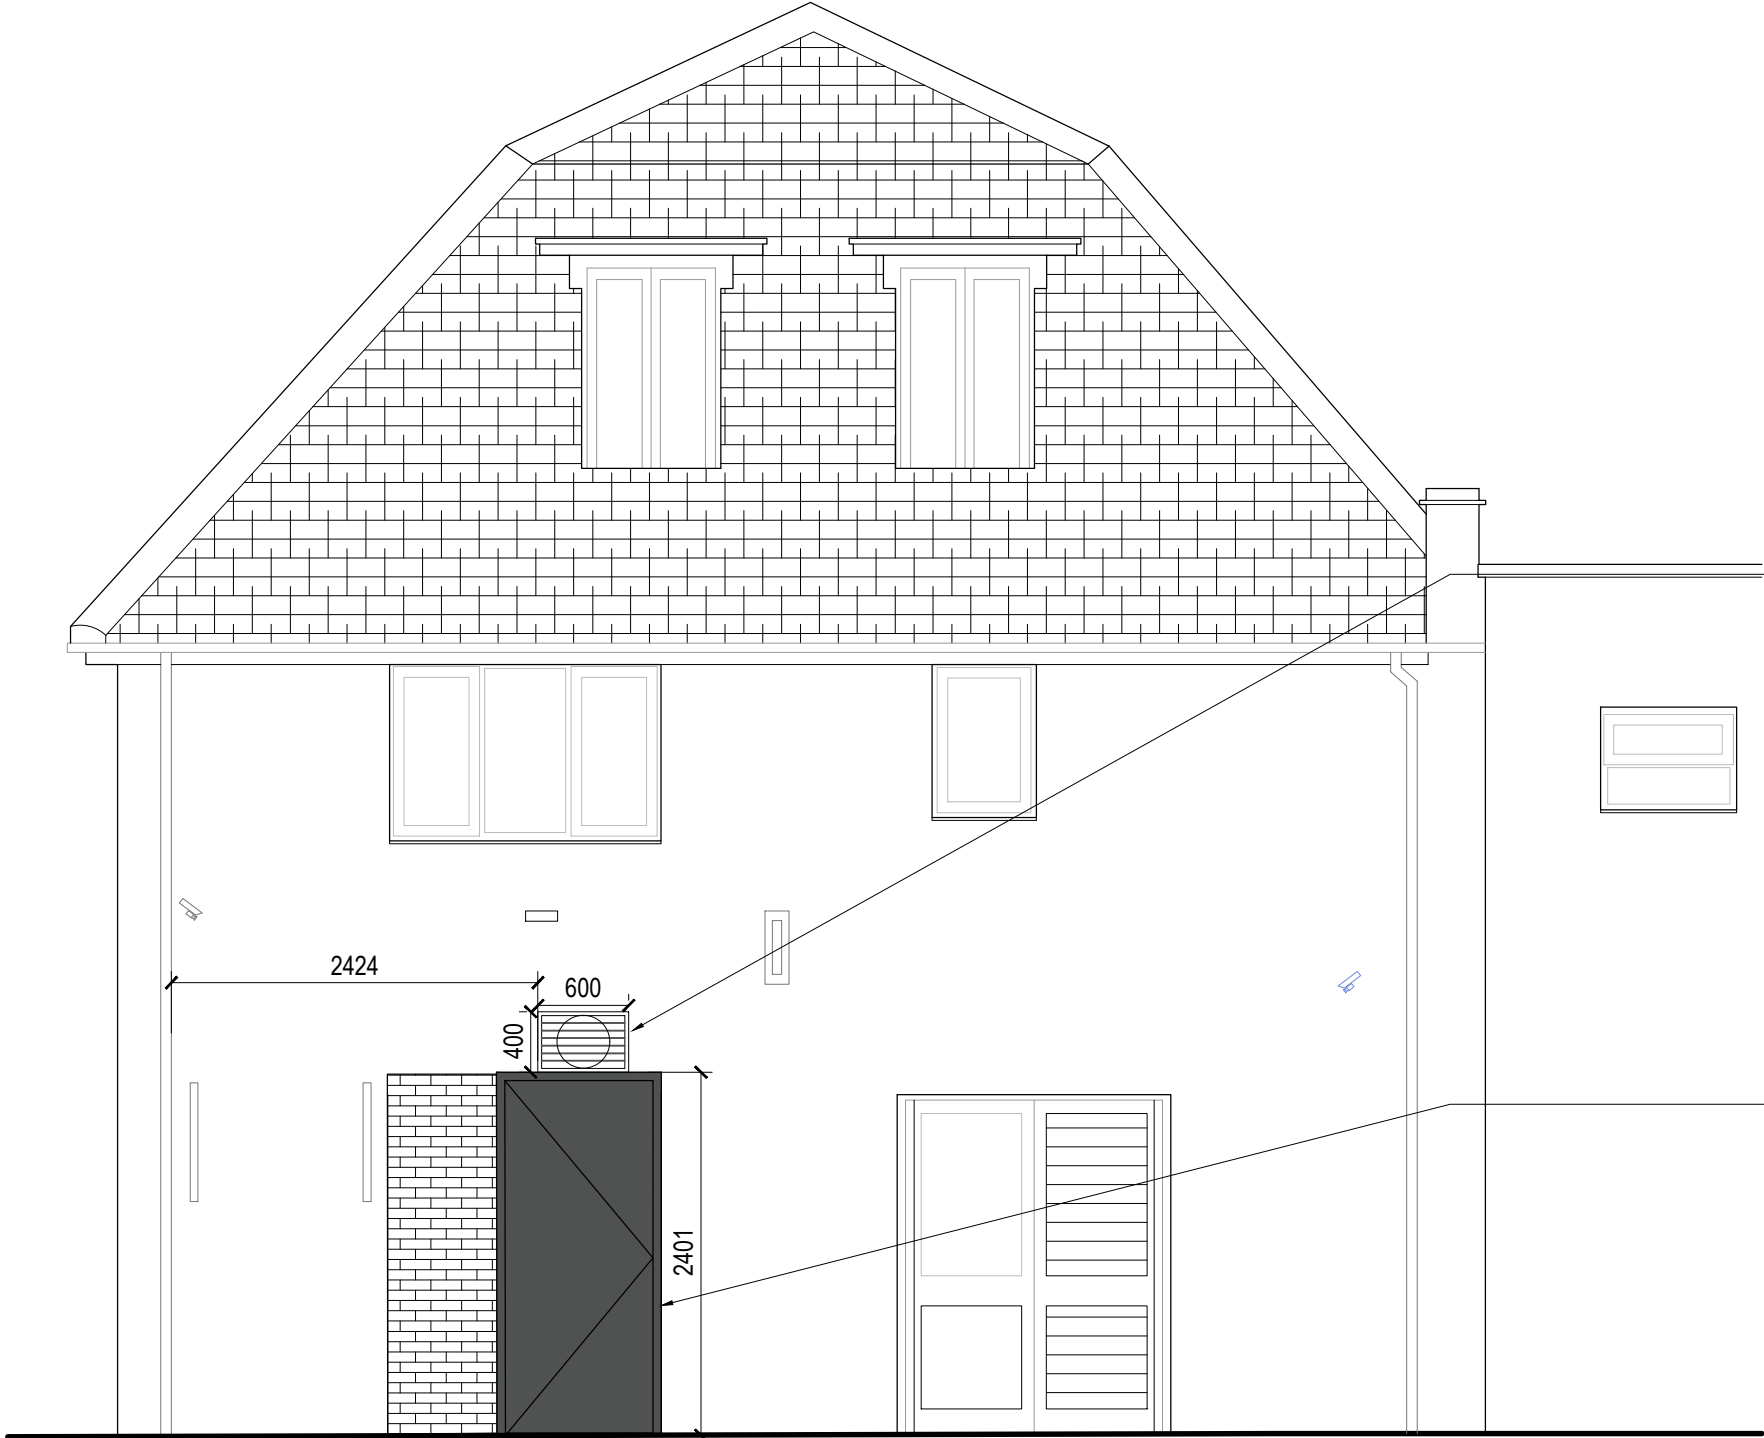


Proposed Elevation B
Scale @ 1:50

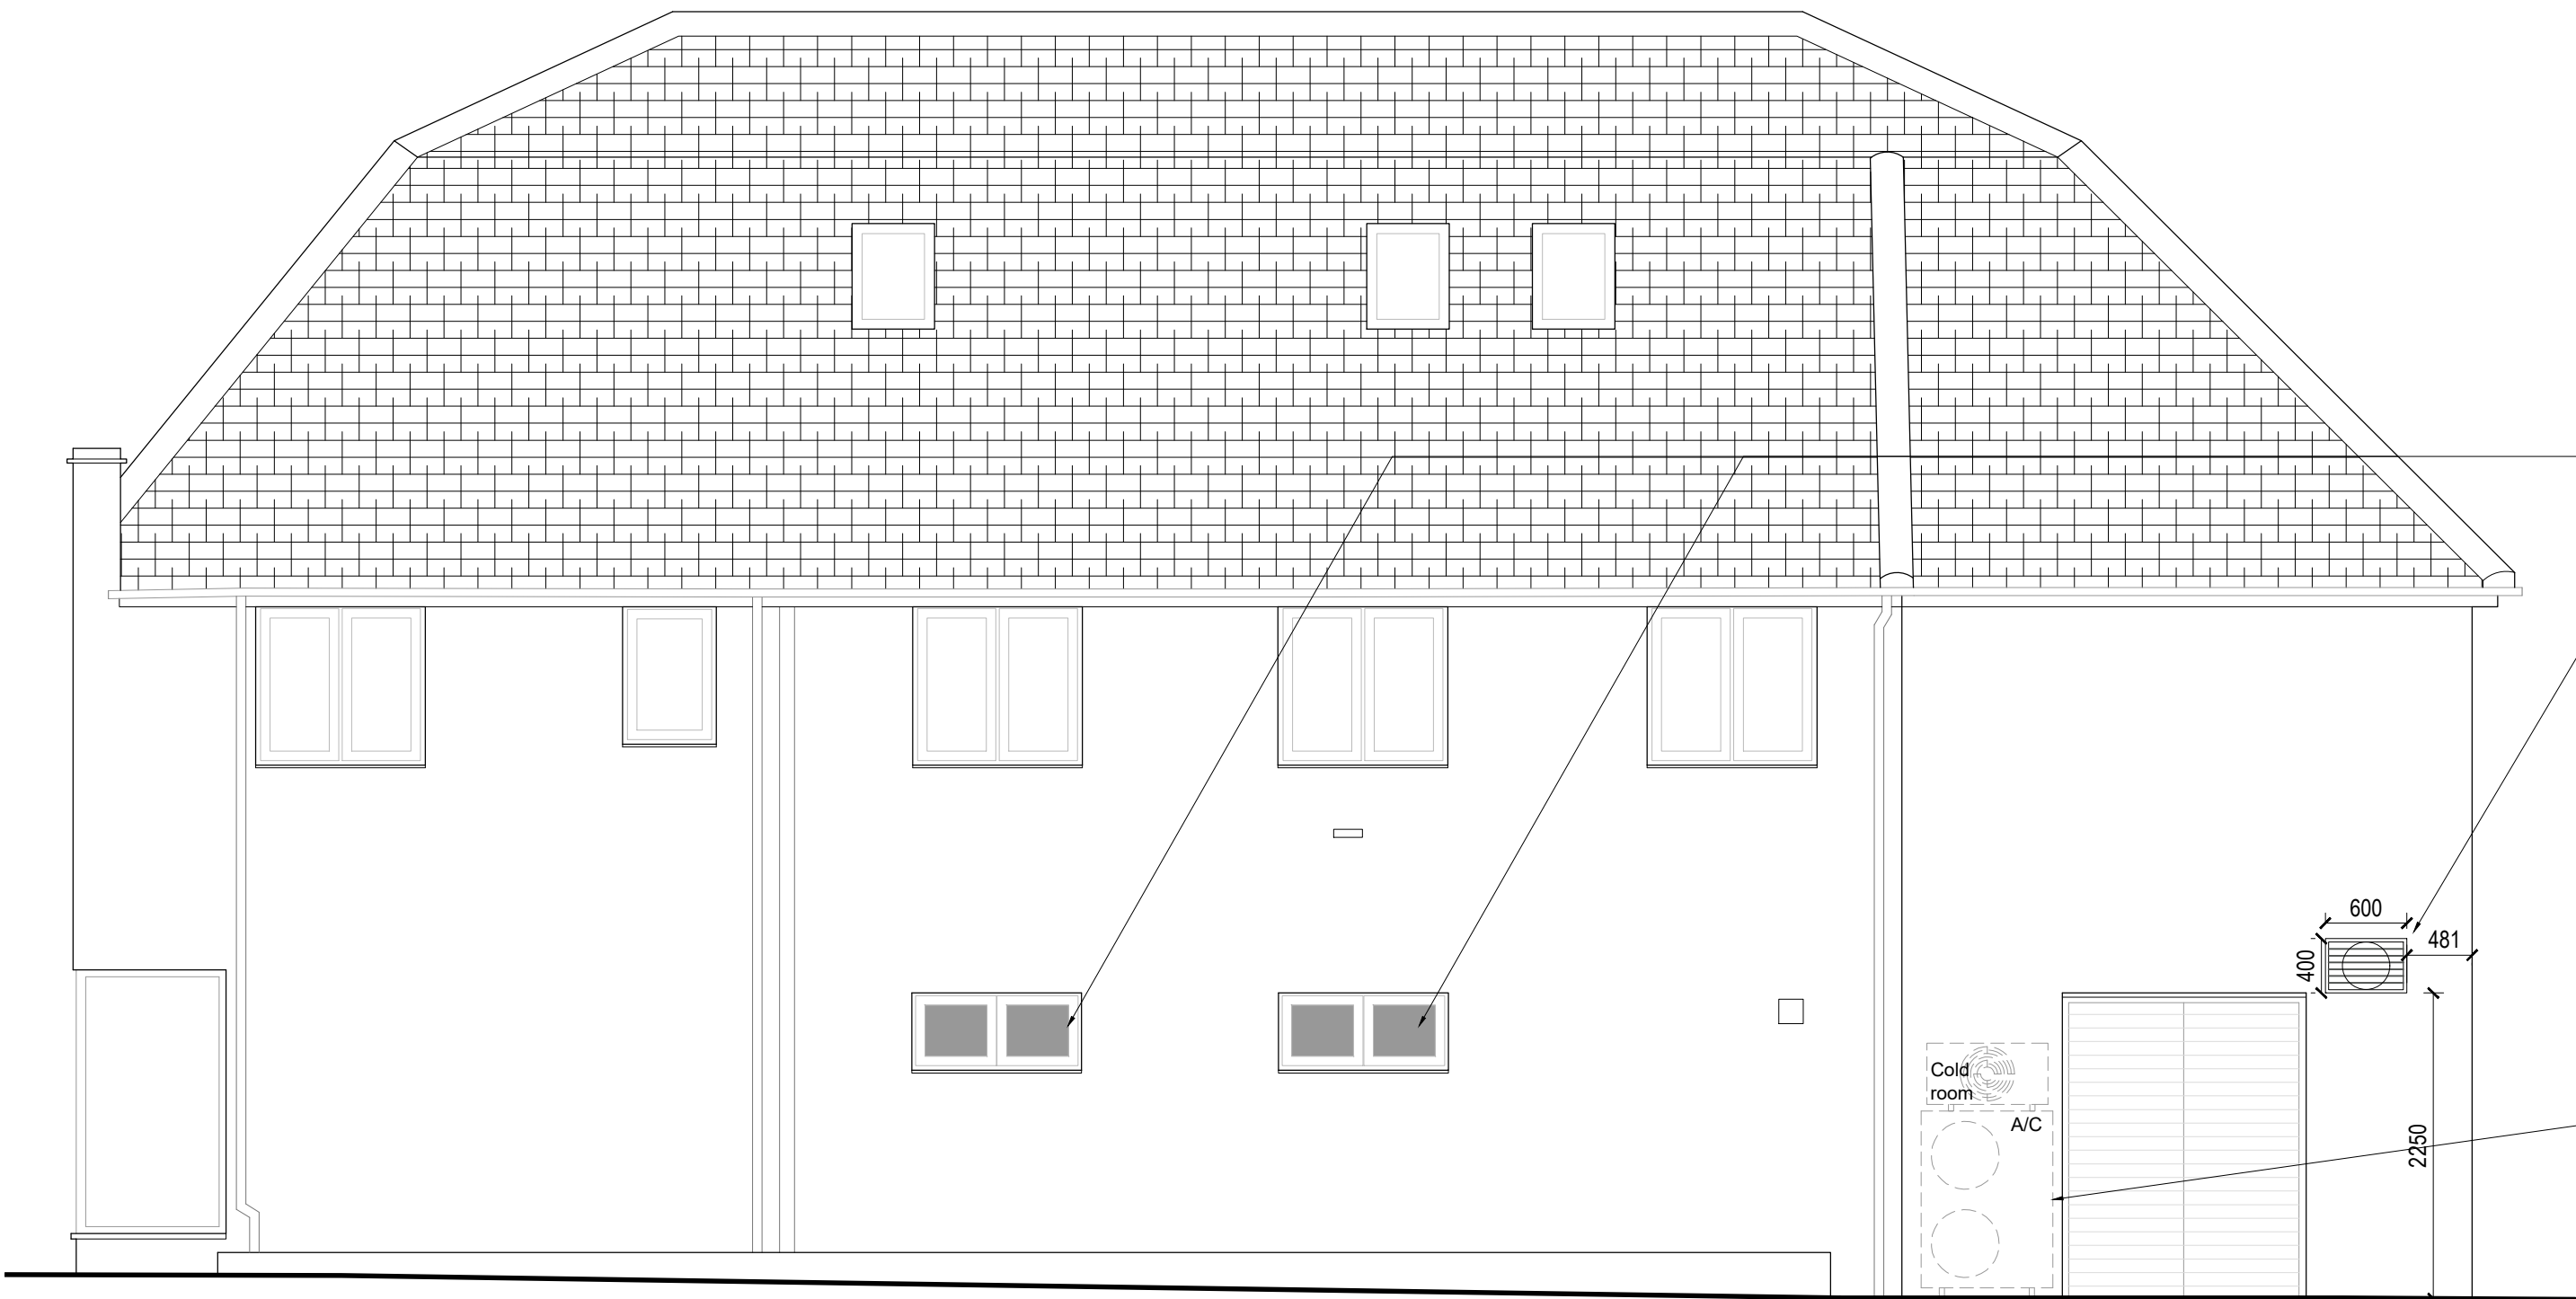

Proposed Elevation C
Scale @ 1:50

Proposed Elevations

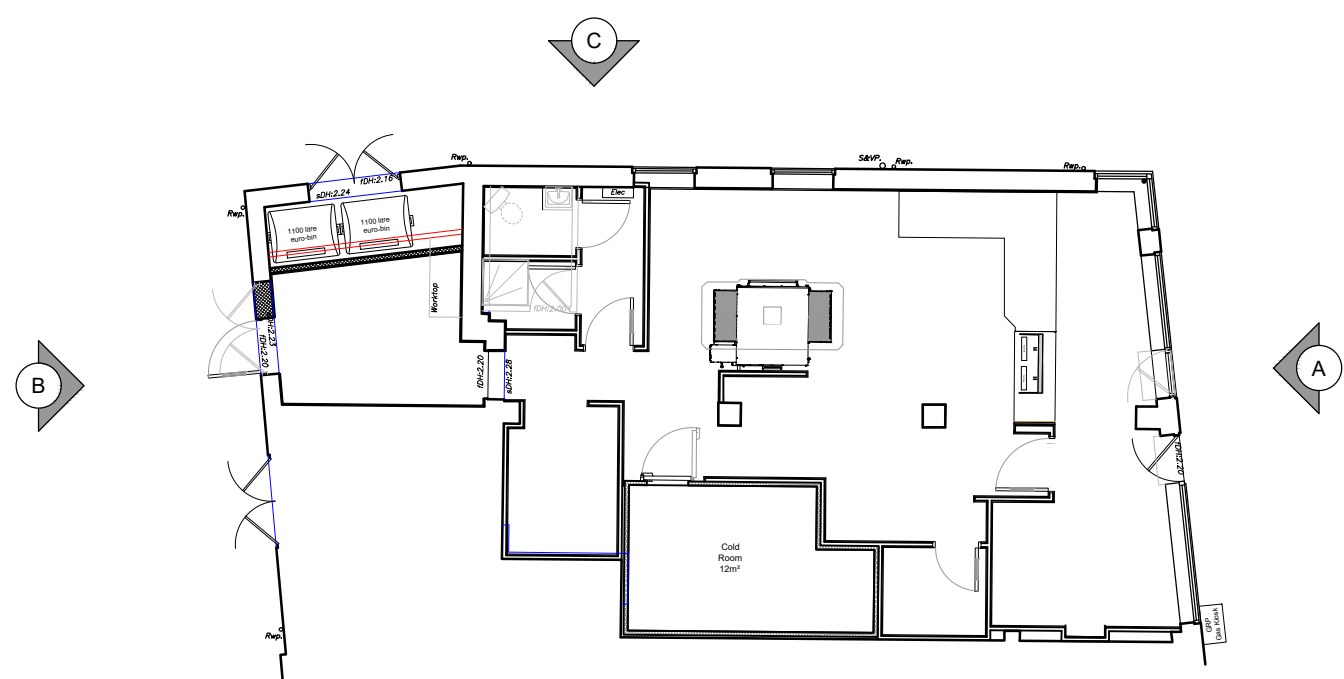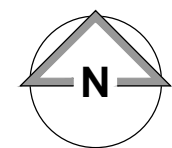

Key Plan
NTS

NOTES

- All dimensions and levels are to be checked on site.
- Any discrepancies are to be reported to the architect before any work commences.
- This drawing may be scaled for planning purposes only.
- This drawing shall not be reproduced without express written permission from AEW.
- Title overlay drawings and ownership boundaries are produced using all reasonable endeavours. AEW cannot be responsible for the accuracy or scale discrepancy of base plans supplied to them.
- All works are to be undertaken in accordance with Building Regulations and the latest British Standards.
- All proprietary materials and products are to be used strictly in accordance with the manufacturers recommendations.

CDM 2015

Client notified of duties: **At Annual Design Review**
Principal Designer: **Bernard Sims Associates**

Unless noted below, all known hazards have been highlighted on the drawing:

- This drawing is based on Green Hatch Survey Solutions drawing 19803-246_01_P (dated 08.08.23).
- Asbestos survey report required prior to fit out works.
- Proposed layout subject to Building Control approval of fire strategy and access arrangements.
- Refer to Philips Acoustics - Plant Noise Assessment Report ref. 23080-002 for noise survey detail.
- Refer to Purified Air report reference RM29552, Hayling Island for oven extract system odour abatement details and specification

A	16/10/2023	AT	AL
Drawing updated to suit work stage			
-	22/08/2023	WG	TSS
Initial Issue			
REV	Date	Drawn by: -	Checked by: -
Status	Purpose of Issue		
S2	For Approval		
drawing stage	Stage 4c - Planning		
client			
Private Client			
project	store		
31 Elm Grove Hayling Island PO11 9EA	PJ00314		
drawing title			
Proposed Elevations			
date	22/08/2023	drawn	WG
scale@A1	1:50	checked	TSS

Rev

A

Job No

13547-AEW-PJ00314-XX-DR-0004

aew architects
0161 214 4370
www.aewarchitects.com

aew