


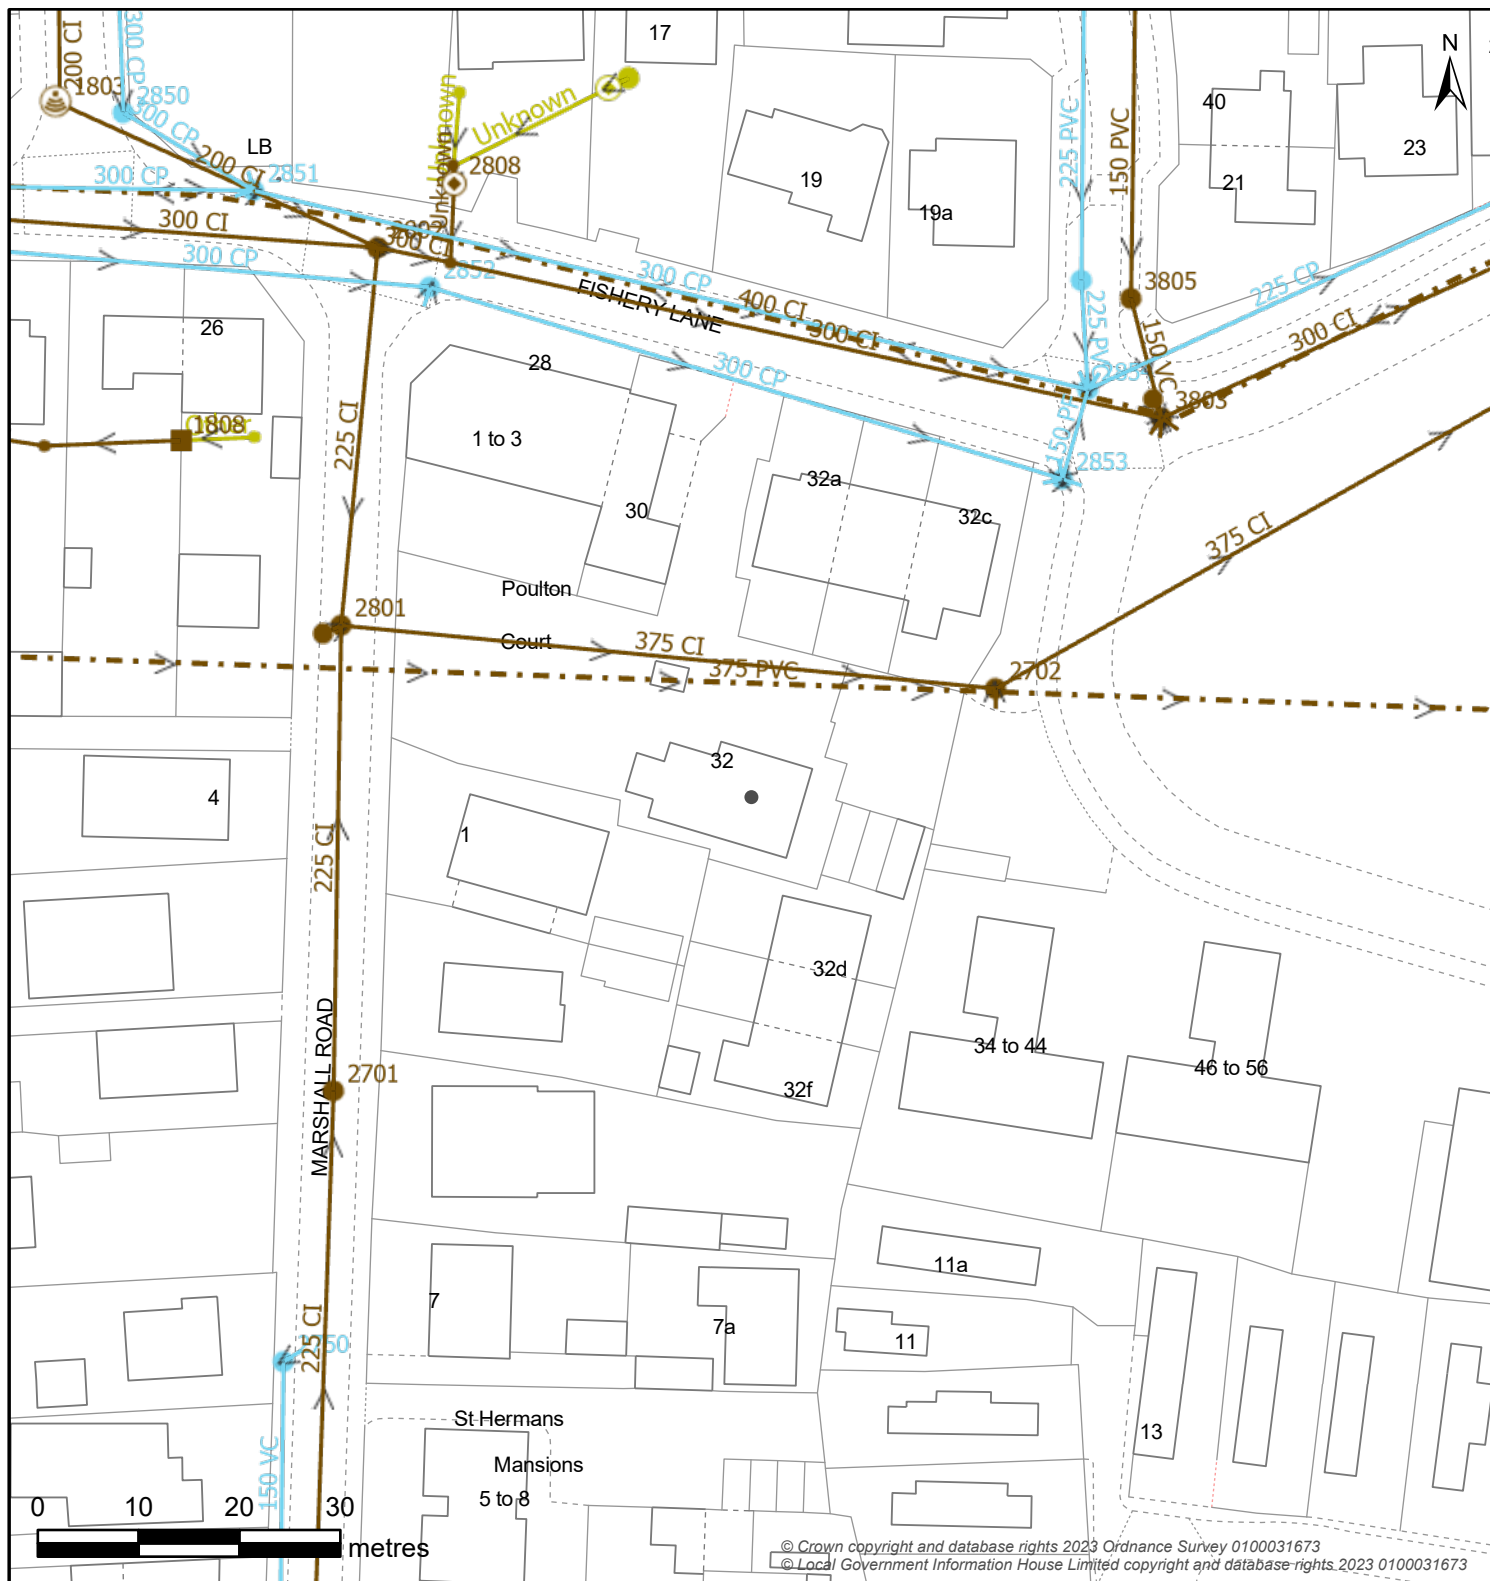

Controllable Valve			Flow Control			Inlet-Outfall			
 Damboards	 Penstock	 Valve	 Anti Flood Device	 Pumped Anti Flood Device	 Reflux Valve	 Inlet	 Outfall		
Manhole									
 BIFurcation	 Cascade	 CP Catchpit	 Head Of Public Sewer	 IC Interceptor Chamber	 Manhole	 S Soakaway	 WO Washout		
Outfall Headworks		Overflow Chamber		Pipe Bridge		Pumping Station			
 Outfall Headworks	 CSO Combined Sewer Overflow	 EMO Emergency Overflow		 Pipe Bridge	 Micro Pumping Station	 Pumping Station			
Sewer Level Monitor		Storage		Treatment Works		Weir		Wastewater Site	
 Sewer Level Monitor	 Storm Tank	 Tidal Storage Tank		 Treatment Works	 Weir	 Wastewater Site			
Wastewater Pipe				Wastewater Use		Developer Services			
 Culverted Water Course	 Syphon	 Tank Sewer	 Trunk Sewer	 Foul	 Combined	 Build Over Agreement	 Section 104		
 Drain		 Vacuum Main	 Decommissioned Pipe	 Sludge	 Treated Effluent	 Catchment  Sub-Catchment			
 Outfall				 Surface Water	 Private				
 Overflow									
 Rising Main									
 Sewer									

Map Title: GIS

Printed By: Shamil.Abdul

Date Printed: 22/01/2024

Map Scale: 750

The positions of pipes on this plan are believed to be correct, but Southern Water Services Ltd accept no responsibility in the event of inaccuracy. The actual positions should be determined on-site

