



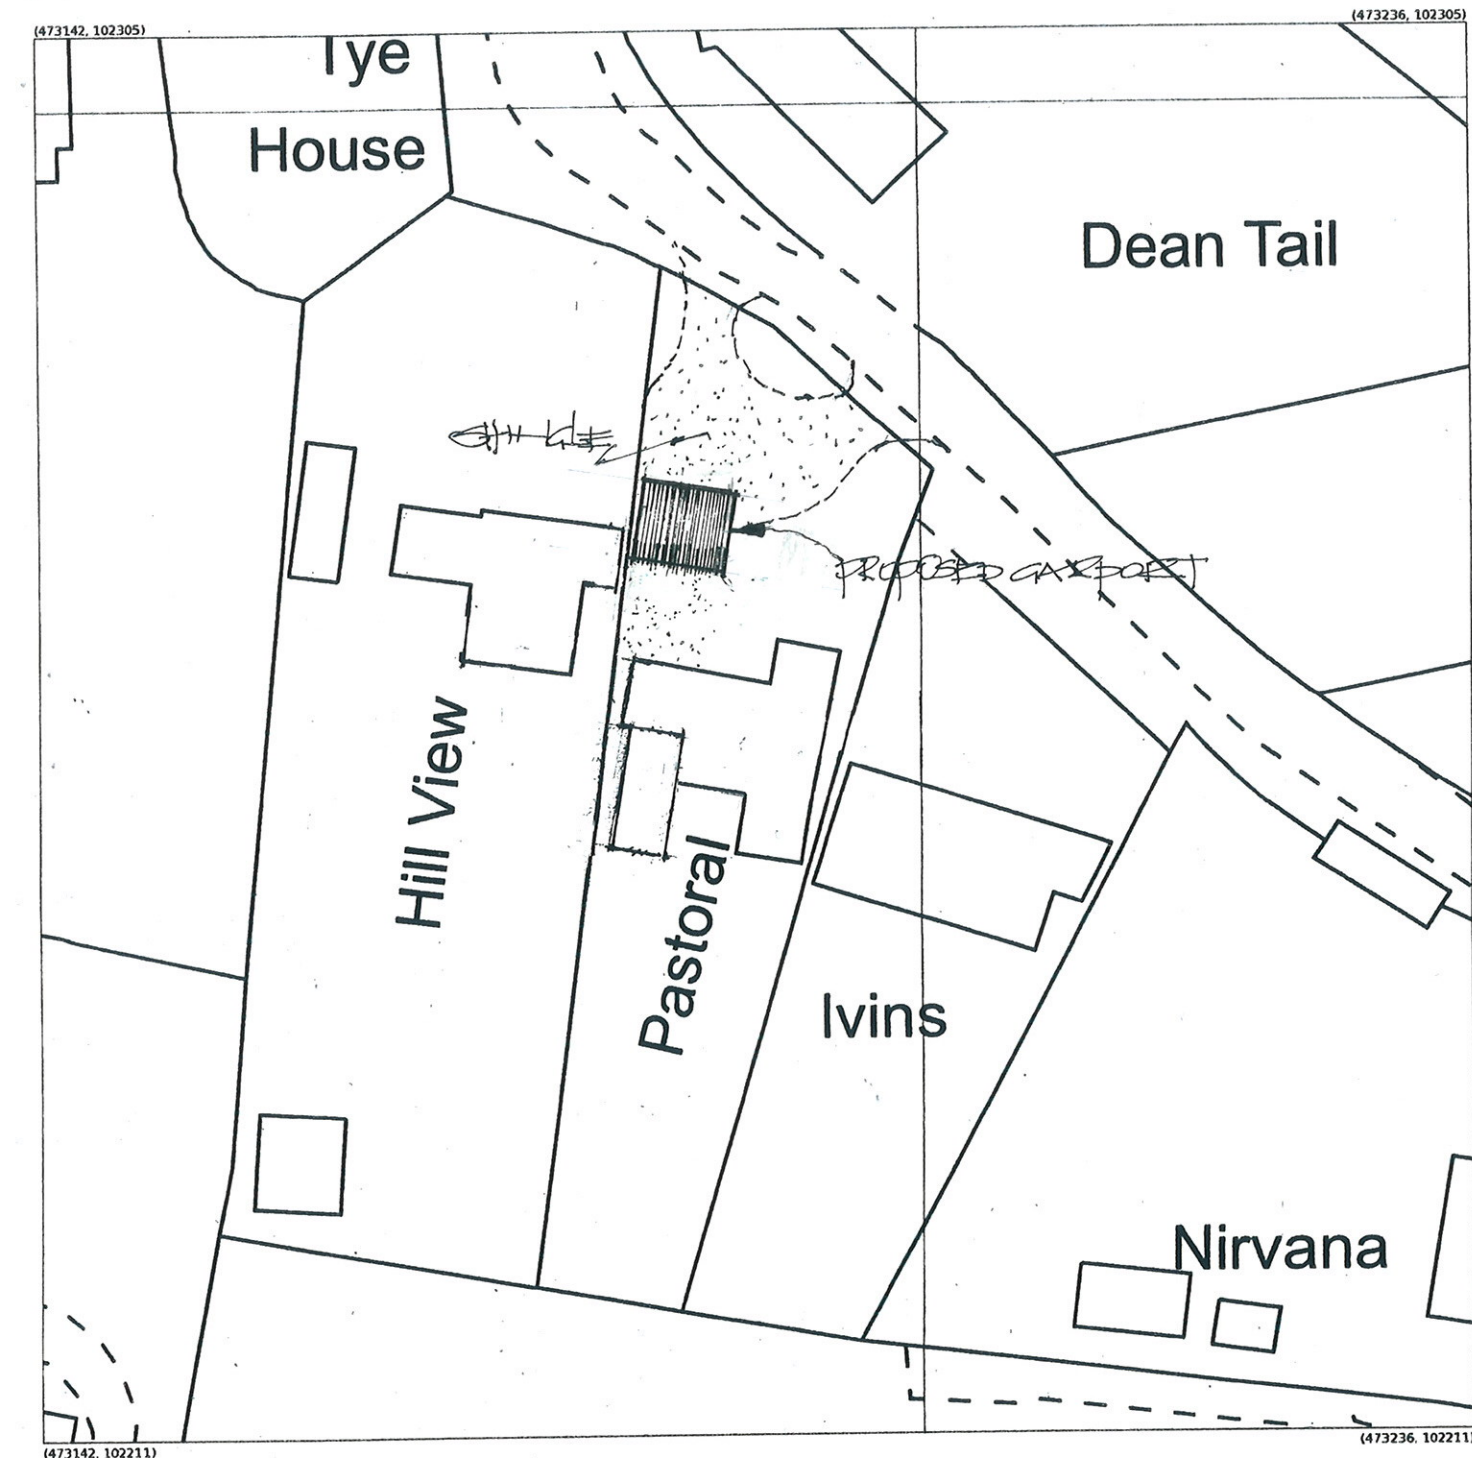

Produced 18 Nov 2022 from the Ordnance Survey MasterMap (Topography) Database and incorporating surveyed revision available at this date.

The representation of a road, track or path is no evidence of a right of way. The representation of features as lines is no evidence of a property boundary.

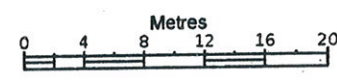


Supplied by: Latitude Mapping Ltd
Licence: © Crown Copyright and database rights 2022 OS 100038864
Reference: OI1571889
Centre coordinates: 473189 102258

Pastoral, Woodgaston Ln, Hayling Island
PO11 0RL


PROPOSED DOUBLE WOODEN CARPORT. **PASTORAL, WOODGASTON LANE.** **HAYLING ISLAND, HANTS.** **FOR MR S. HARRISON.**

SITE/LOCATION PLAN

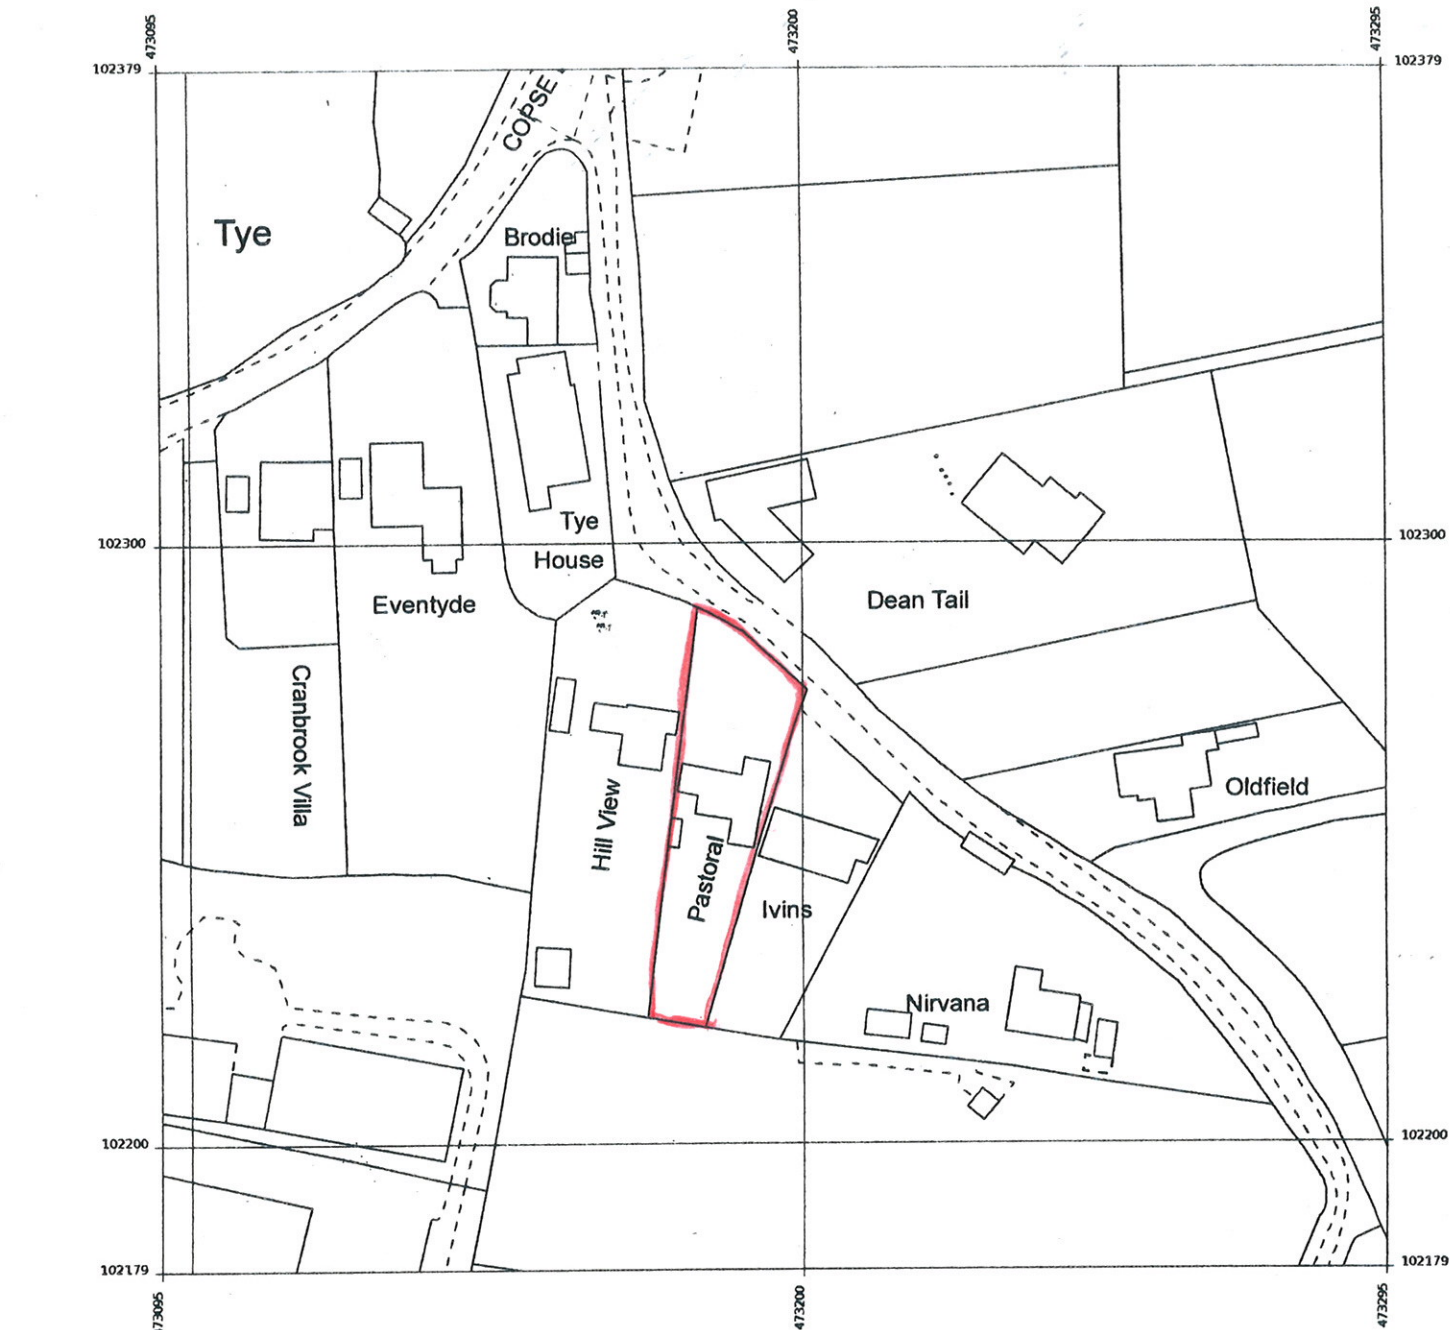

Produced 18 Nov 2022 from the Ordnance Survey MasterMap (Topography) Database and incorporating surveyed revision available at this date.

The representation of a road, track or path is no evidence of a right of way. The representation of features as lines is no evidence of a property boundary.

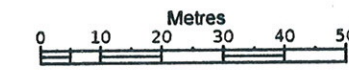

Supplied by: Latitude Mapping Ltd
Licence: © Crown Copyright and database rights 2022 OS 100038864
Reference: OI1571890
Centre coordinates: 473195 102279

Pastoral, Woodgaston Ln, Hayling Island
PO11 0RL