



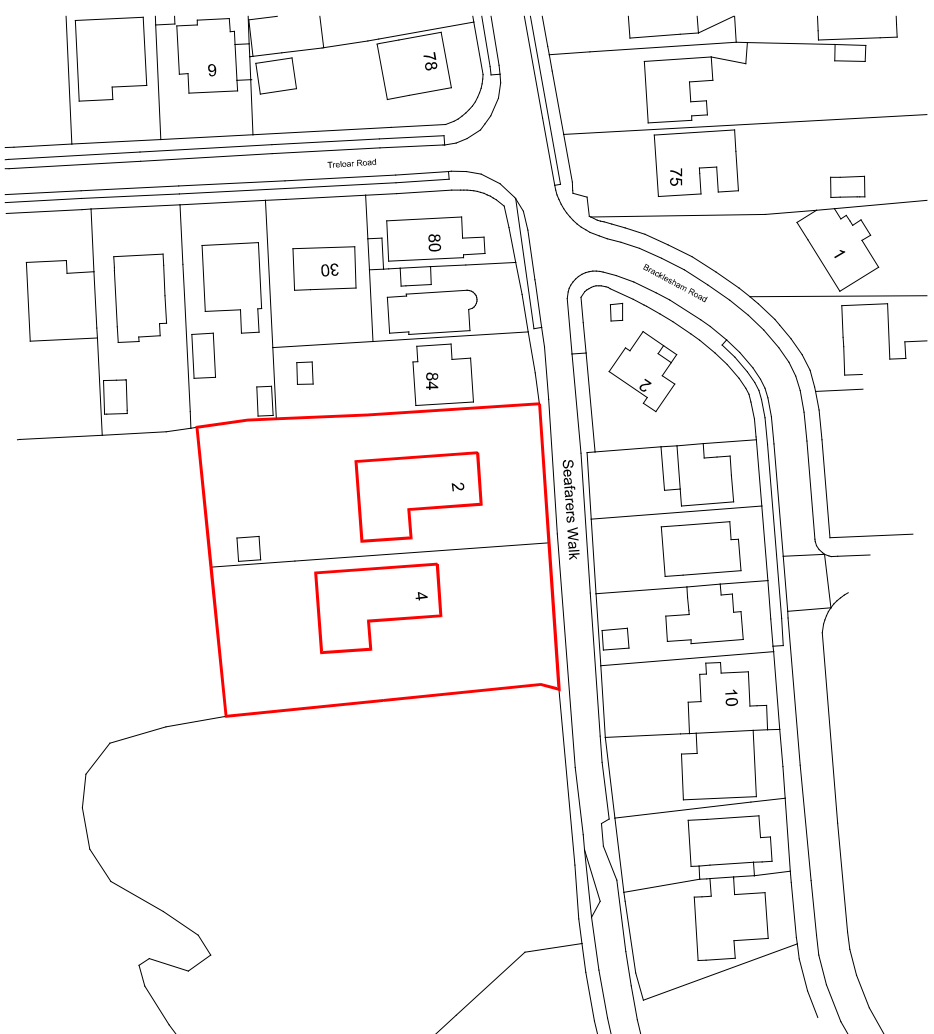

Site Location Plan

Scale 1:1250

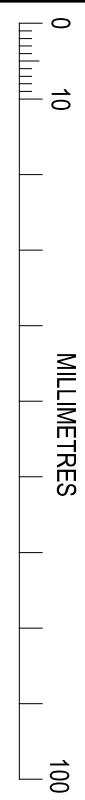

		www.kms-surveying.com	
CLIENT:			
PROJECT:		RIVERSHALL	
2 & 4 Seafarers Walk Hauling Island PO11 9TA			
TITLE:		Site Location & Block Plan	
SCALE:		(ORIGINAL SCALED) (PRINTED)	
66 noted OFFICE		DATE: 17 DATE: 24/02/2024	
PROJECT NO:		CHECKED: AUTONOMOUS:	
DISCIPLINE TYPE:		DATE: DATE:	
CODE:		DRG NO.:	
BS2728 / -		035/001 / A	