


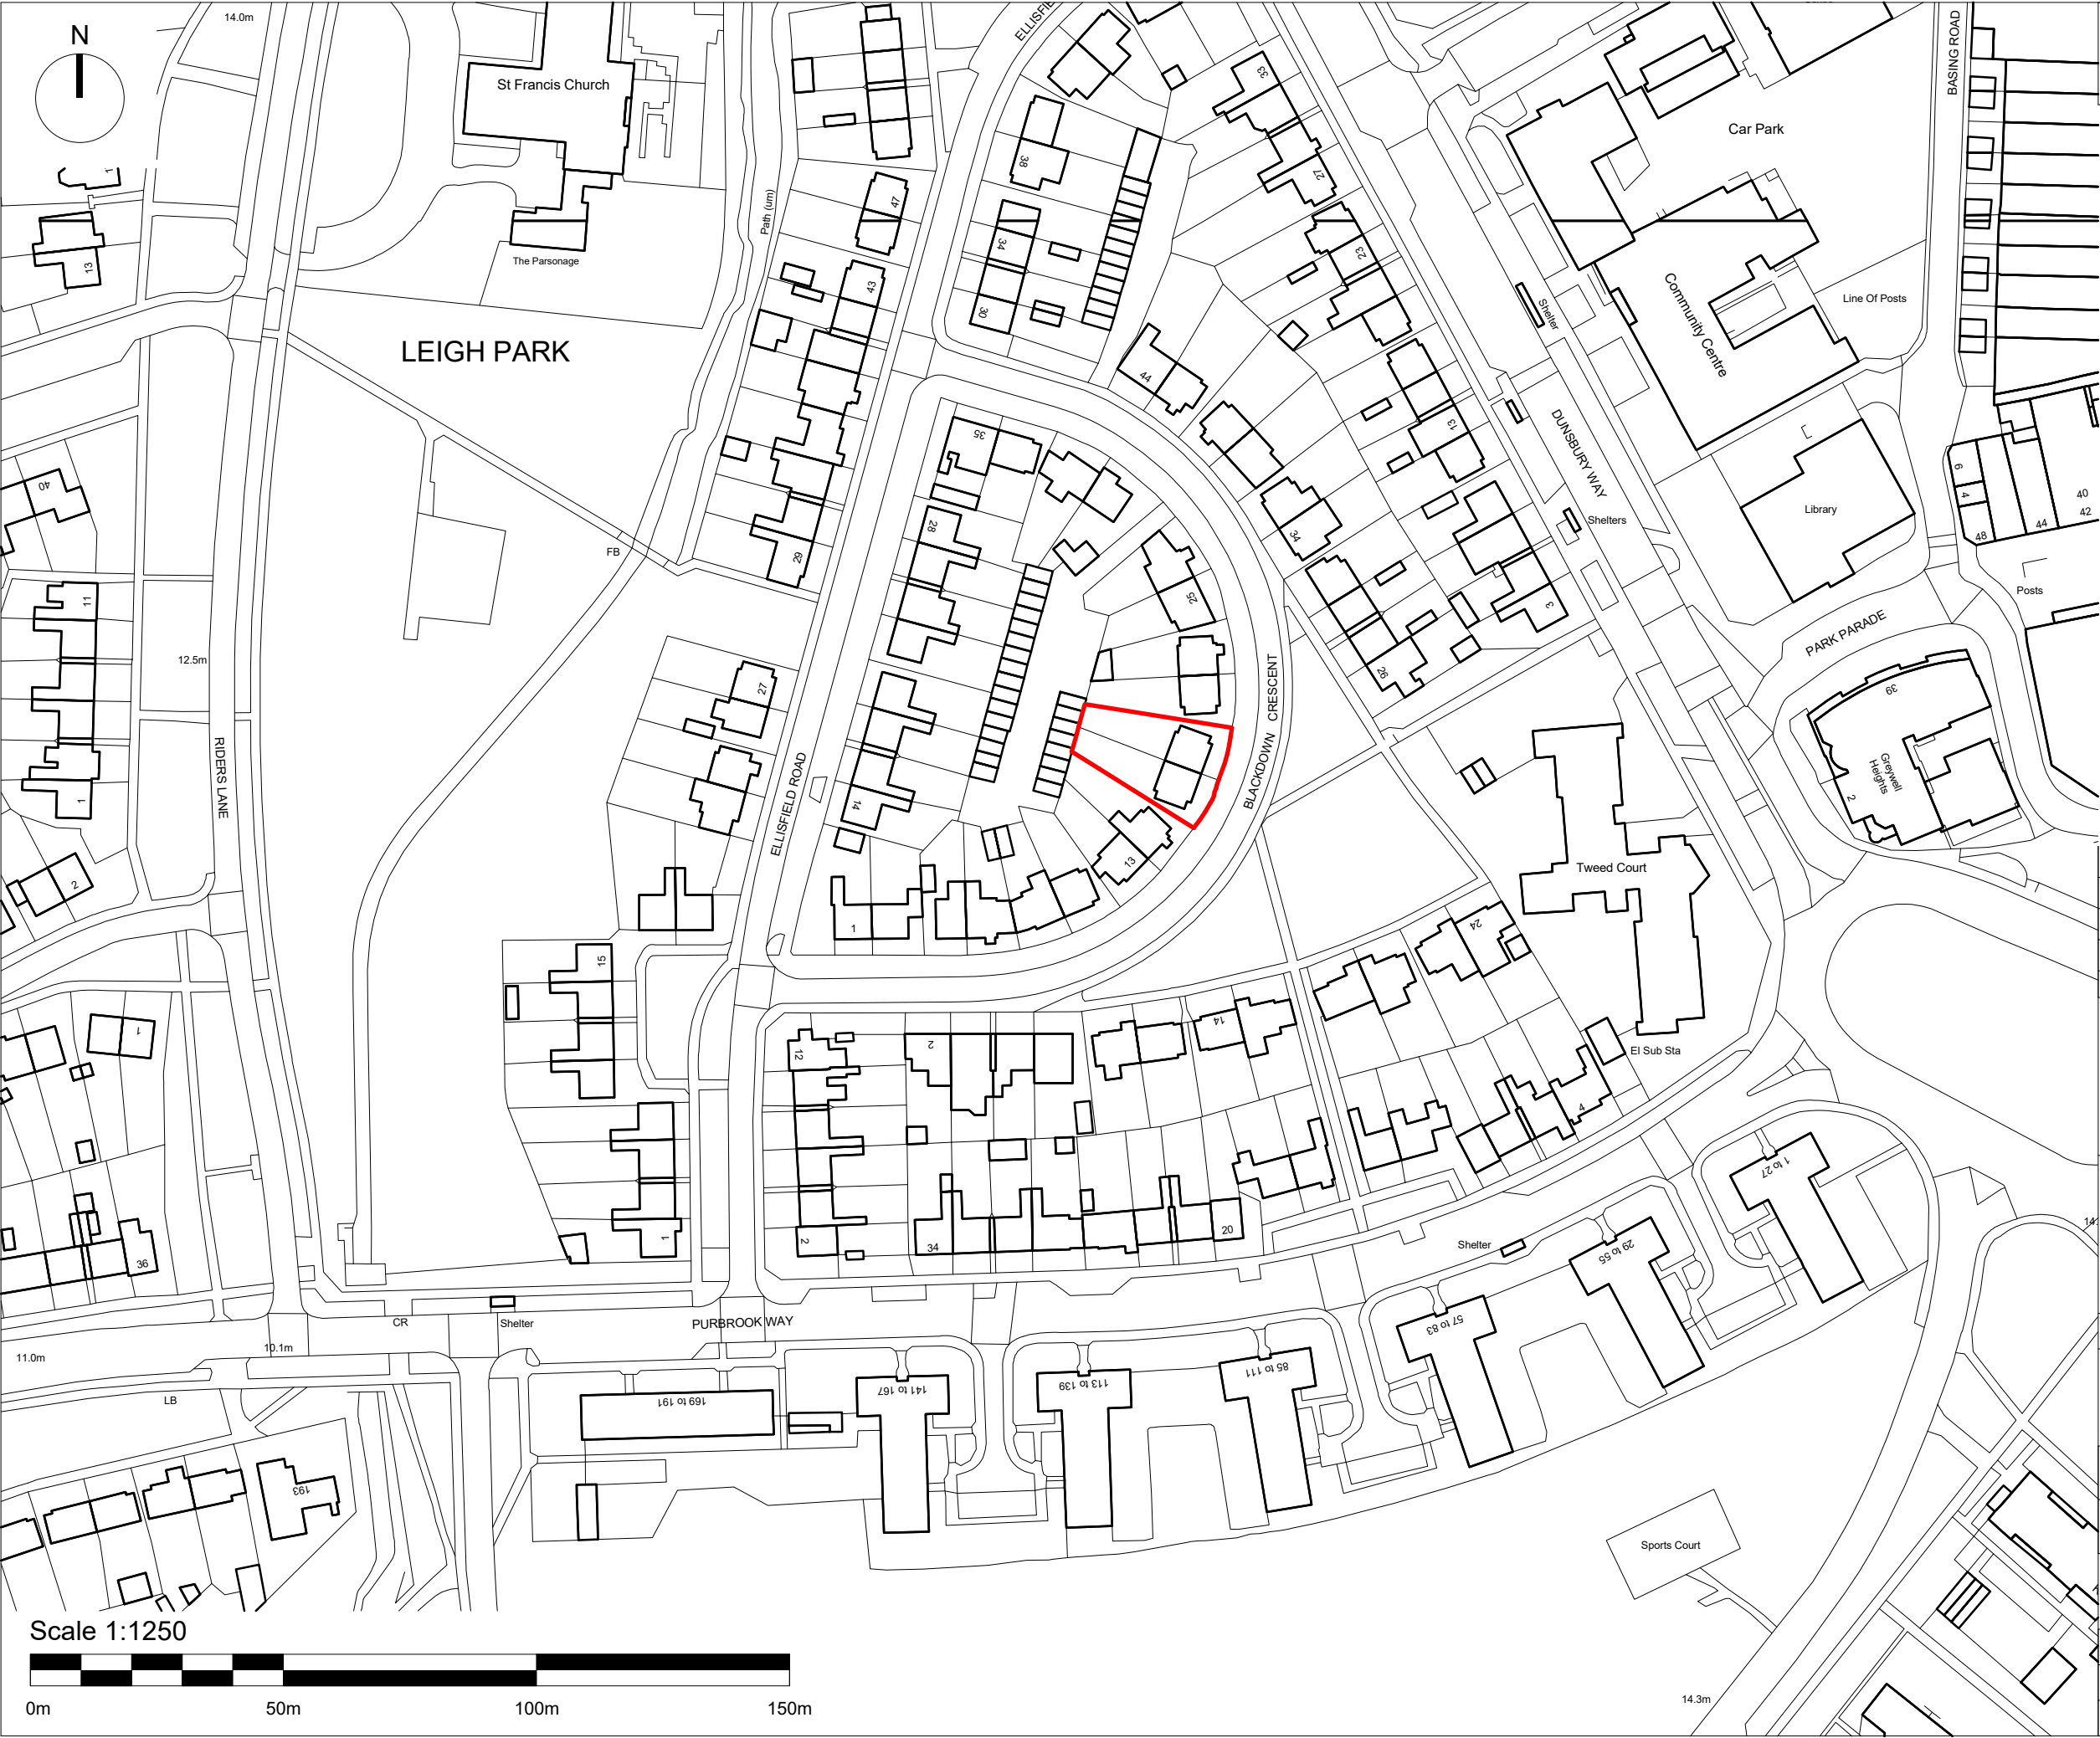

NOTE: All dimensions to be checked on site prior to commencement of any work

*** DO NOT SCALE FROM THIS DRAWING
EXCEPT FOR THE PURPOSES OF DETERMINING A PLANNING APPLICATION***
Notify C.A of any discrepancies before ordering materials.

© Crown copyright and database rights 2021 Ordnance Survey 100019671

Address List

17 Blackdown Crescent, Havant, PO9 5AZ
19 Blackdown Crescent, Havant, PO9 5AZ

Rev	Date	Revision Details (Amended By)	Approved

Project

Social Housing
Decarbonisation Fund

Drawing Title

Location Plan -
Blackdown Crescent

Date19/07/24

Scale @ A31 : 1250

Housing, Neighbourhood & Building Services



Portsmouth
CITY COUNCIL

JAMES HILL
Head of Service

DEPARTMENTAL SECTION:
ARCHITECTS GROUP - Andrew Malbon Principal Architect. Tel 023 92 834711

Design/ Survey ByDL / TN

Drawn ByCG

Checked By

Drawing No

3810 / 1017 / P1

SURVEY		DESIGN	☐	WORKING DRAWING	
FEASIBILITY		TENDER		AS BUILT	
INFORMATION		CONTRACT		A.I	