Block plan - Location Plan

HAVANT BOROUGH COUNCIL
12 SEP 2024
RECEIVED

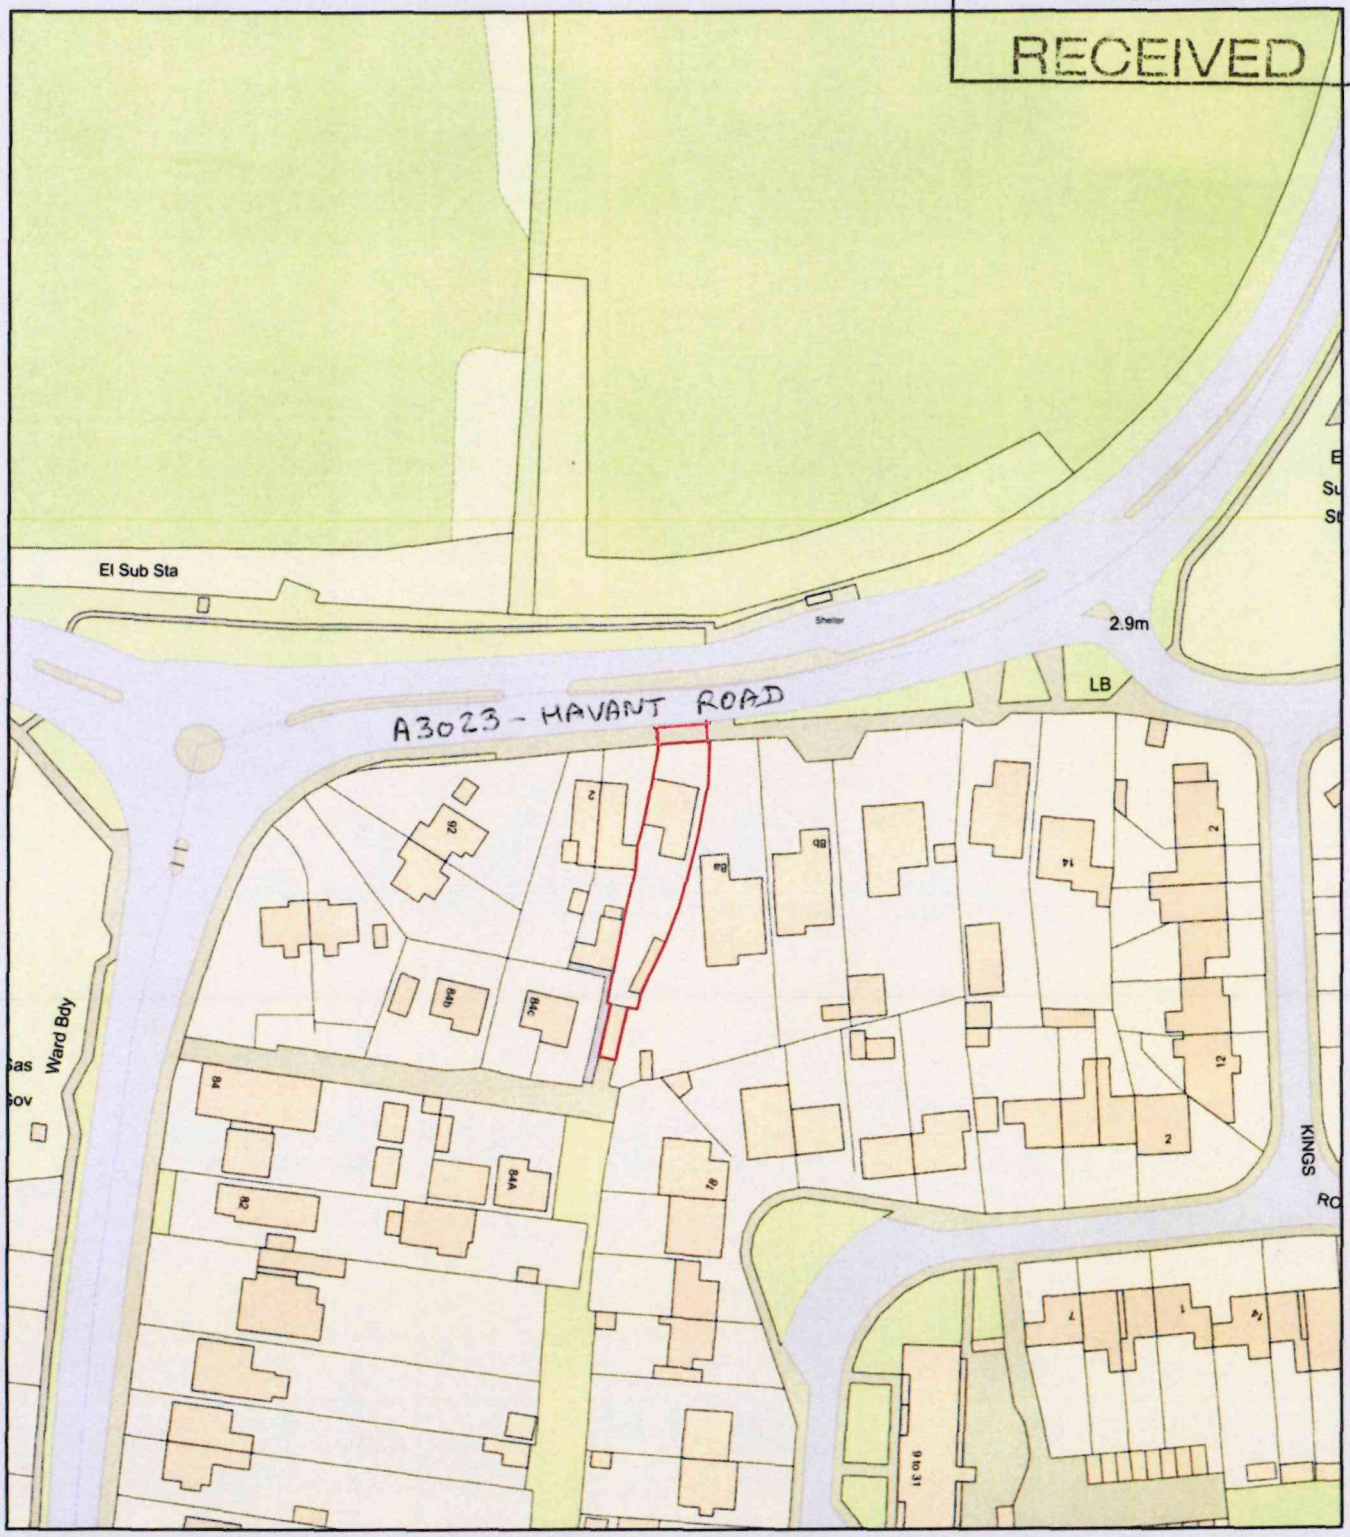

0 50
Metres

N

ReQuestaPlan

Plan Produced for: Daniel M Mate

Date Produced: 22 Aug 2024

Plan Reference Number: TQRQM24235094026373

Scale: 1:1250 @ A4

© Crown copyright and database rights 2023 OS 100042766