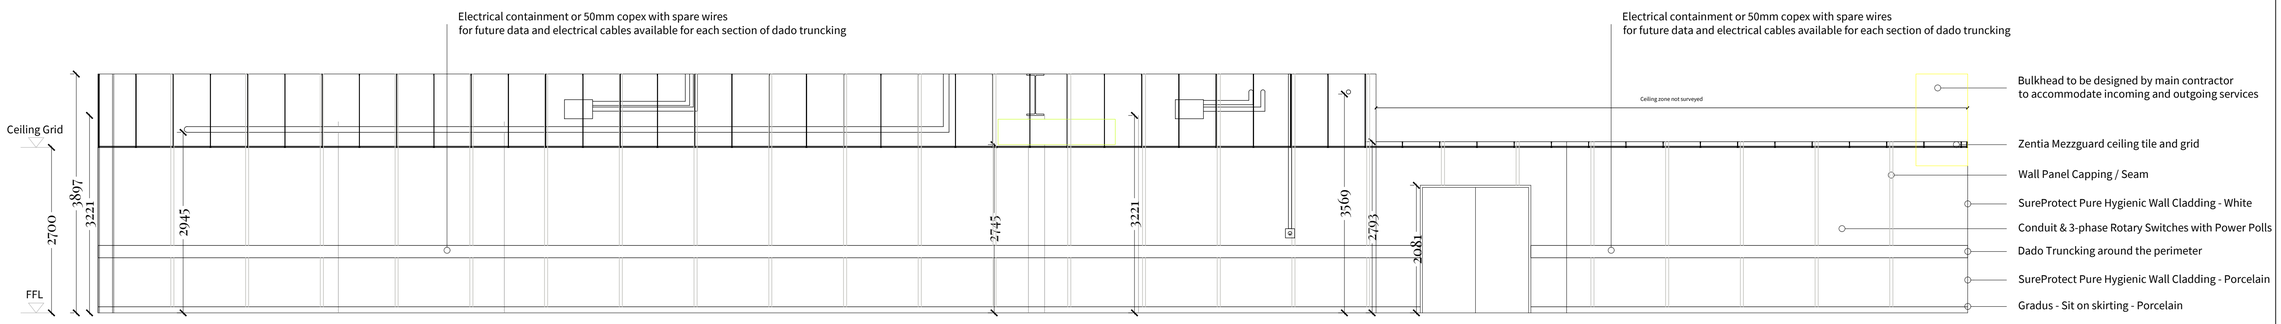

Sectional Elevation - CC

0 1m 2m 3m

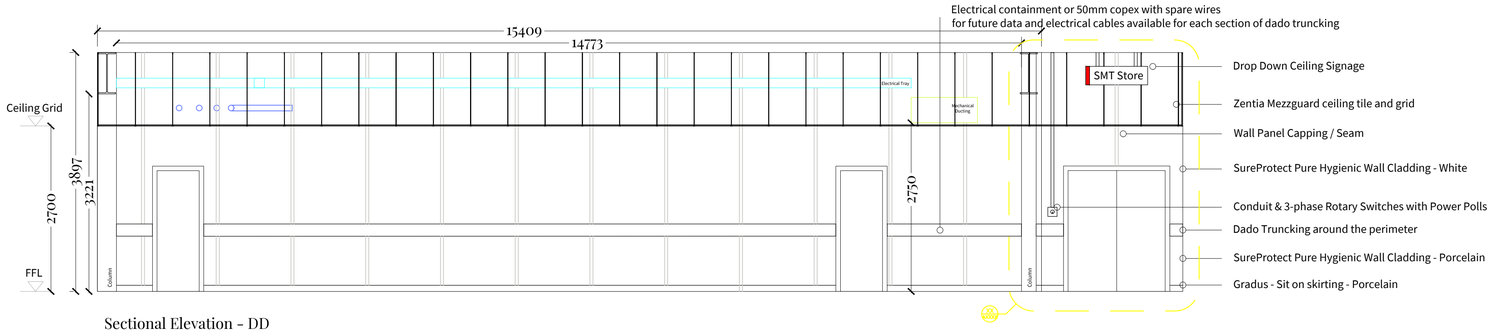

Sectional Elevation - DD

0 1m 2m 3m

Copyright

This drawing is the copyright of fingerprint**studios** and may not be copied, altered or reproduced in any way or passed to a third party without written authority. All dimensions subject to site survey and site verification. Do not scale © unless for the purposes of planning.

Revisions

Description

fingerprint**studios**

Scale

1/50 @A1

Date	Drawn	Checked
September 19, 2024	BEV	PBB

Project Address

Apollo Fire Detectors Ltd

Drawing Title

Proposed Sectional Elevation CC - DD

Status

Tender

Job Number

2029

Drawing Number	Revision
26	1